



SECTION E-E

Memtech M1 Ground Gas Membrane to be laid over concrete beam and block floor structure to provide a gas barrier and damp proof membrane for the whole building. Designed and installed by specialist.

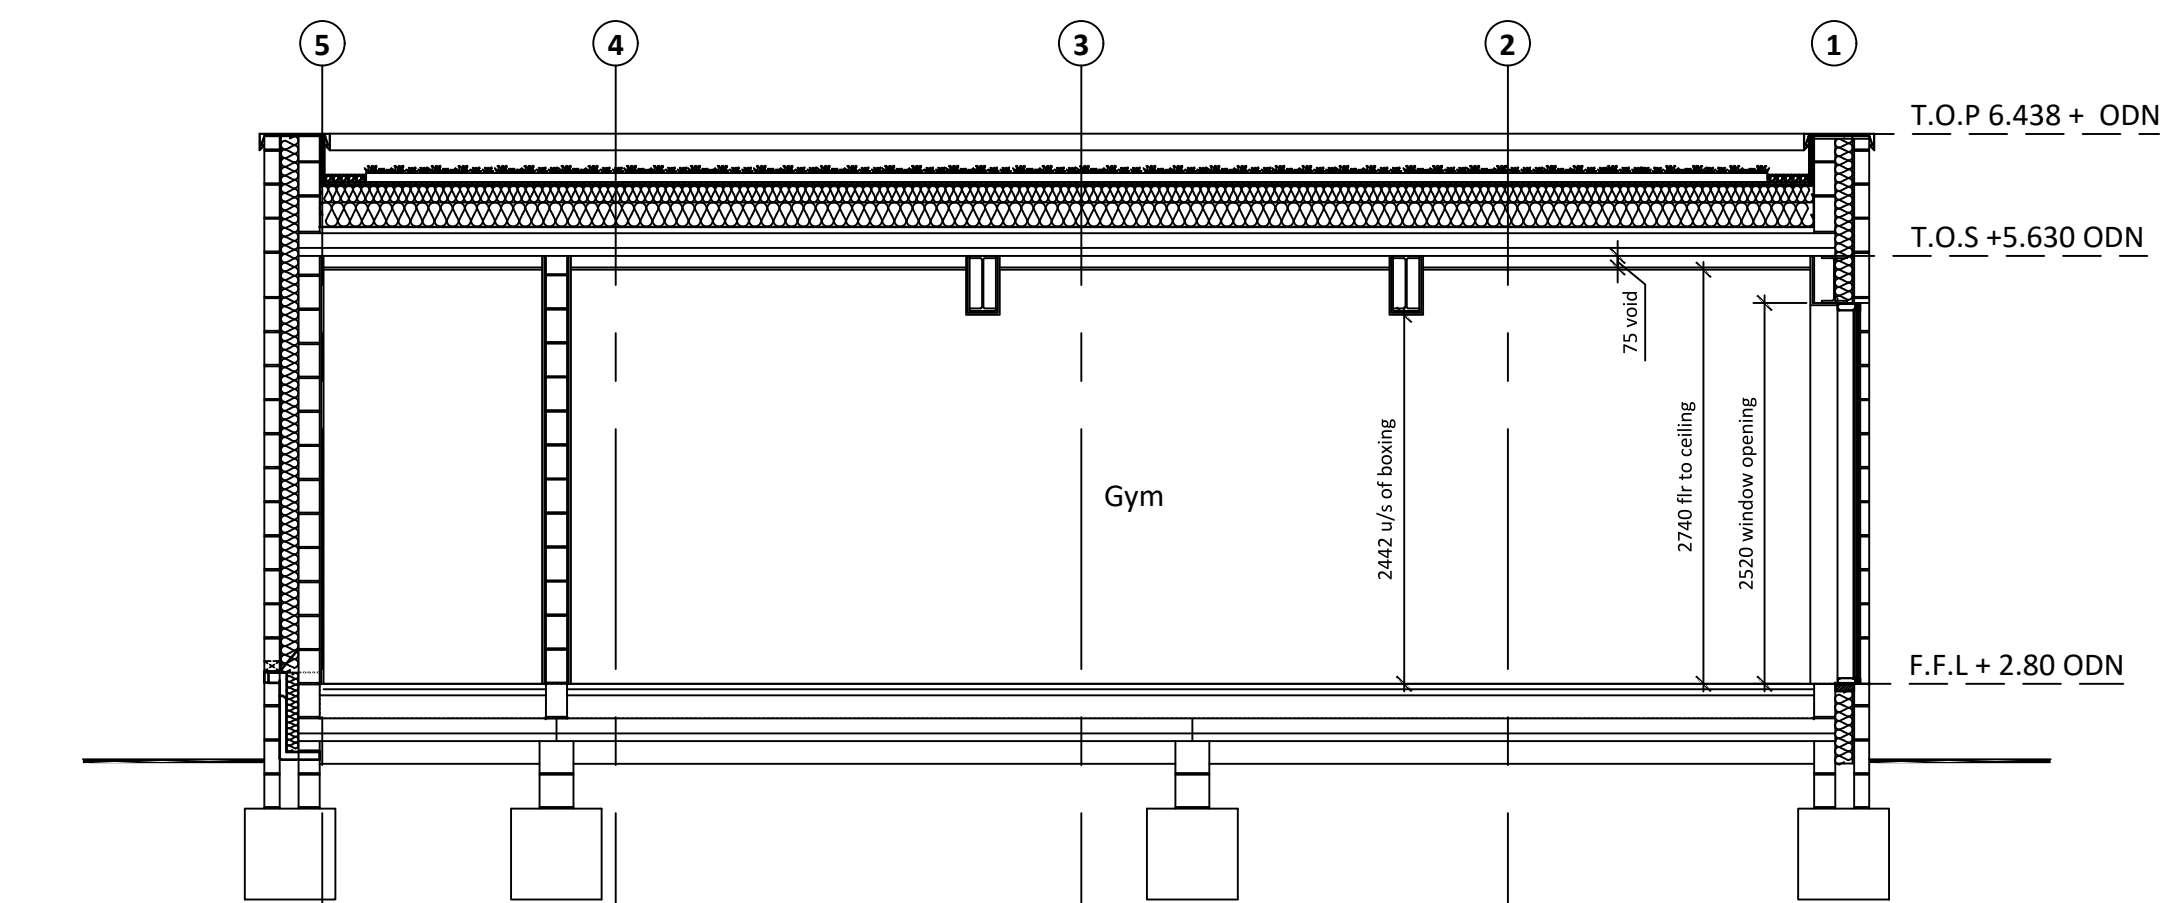


SECTION F-F

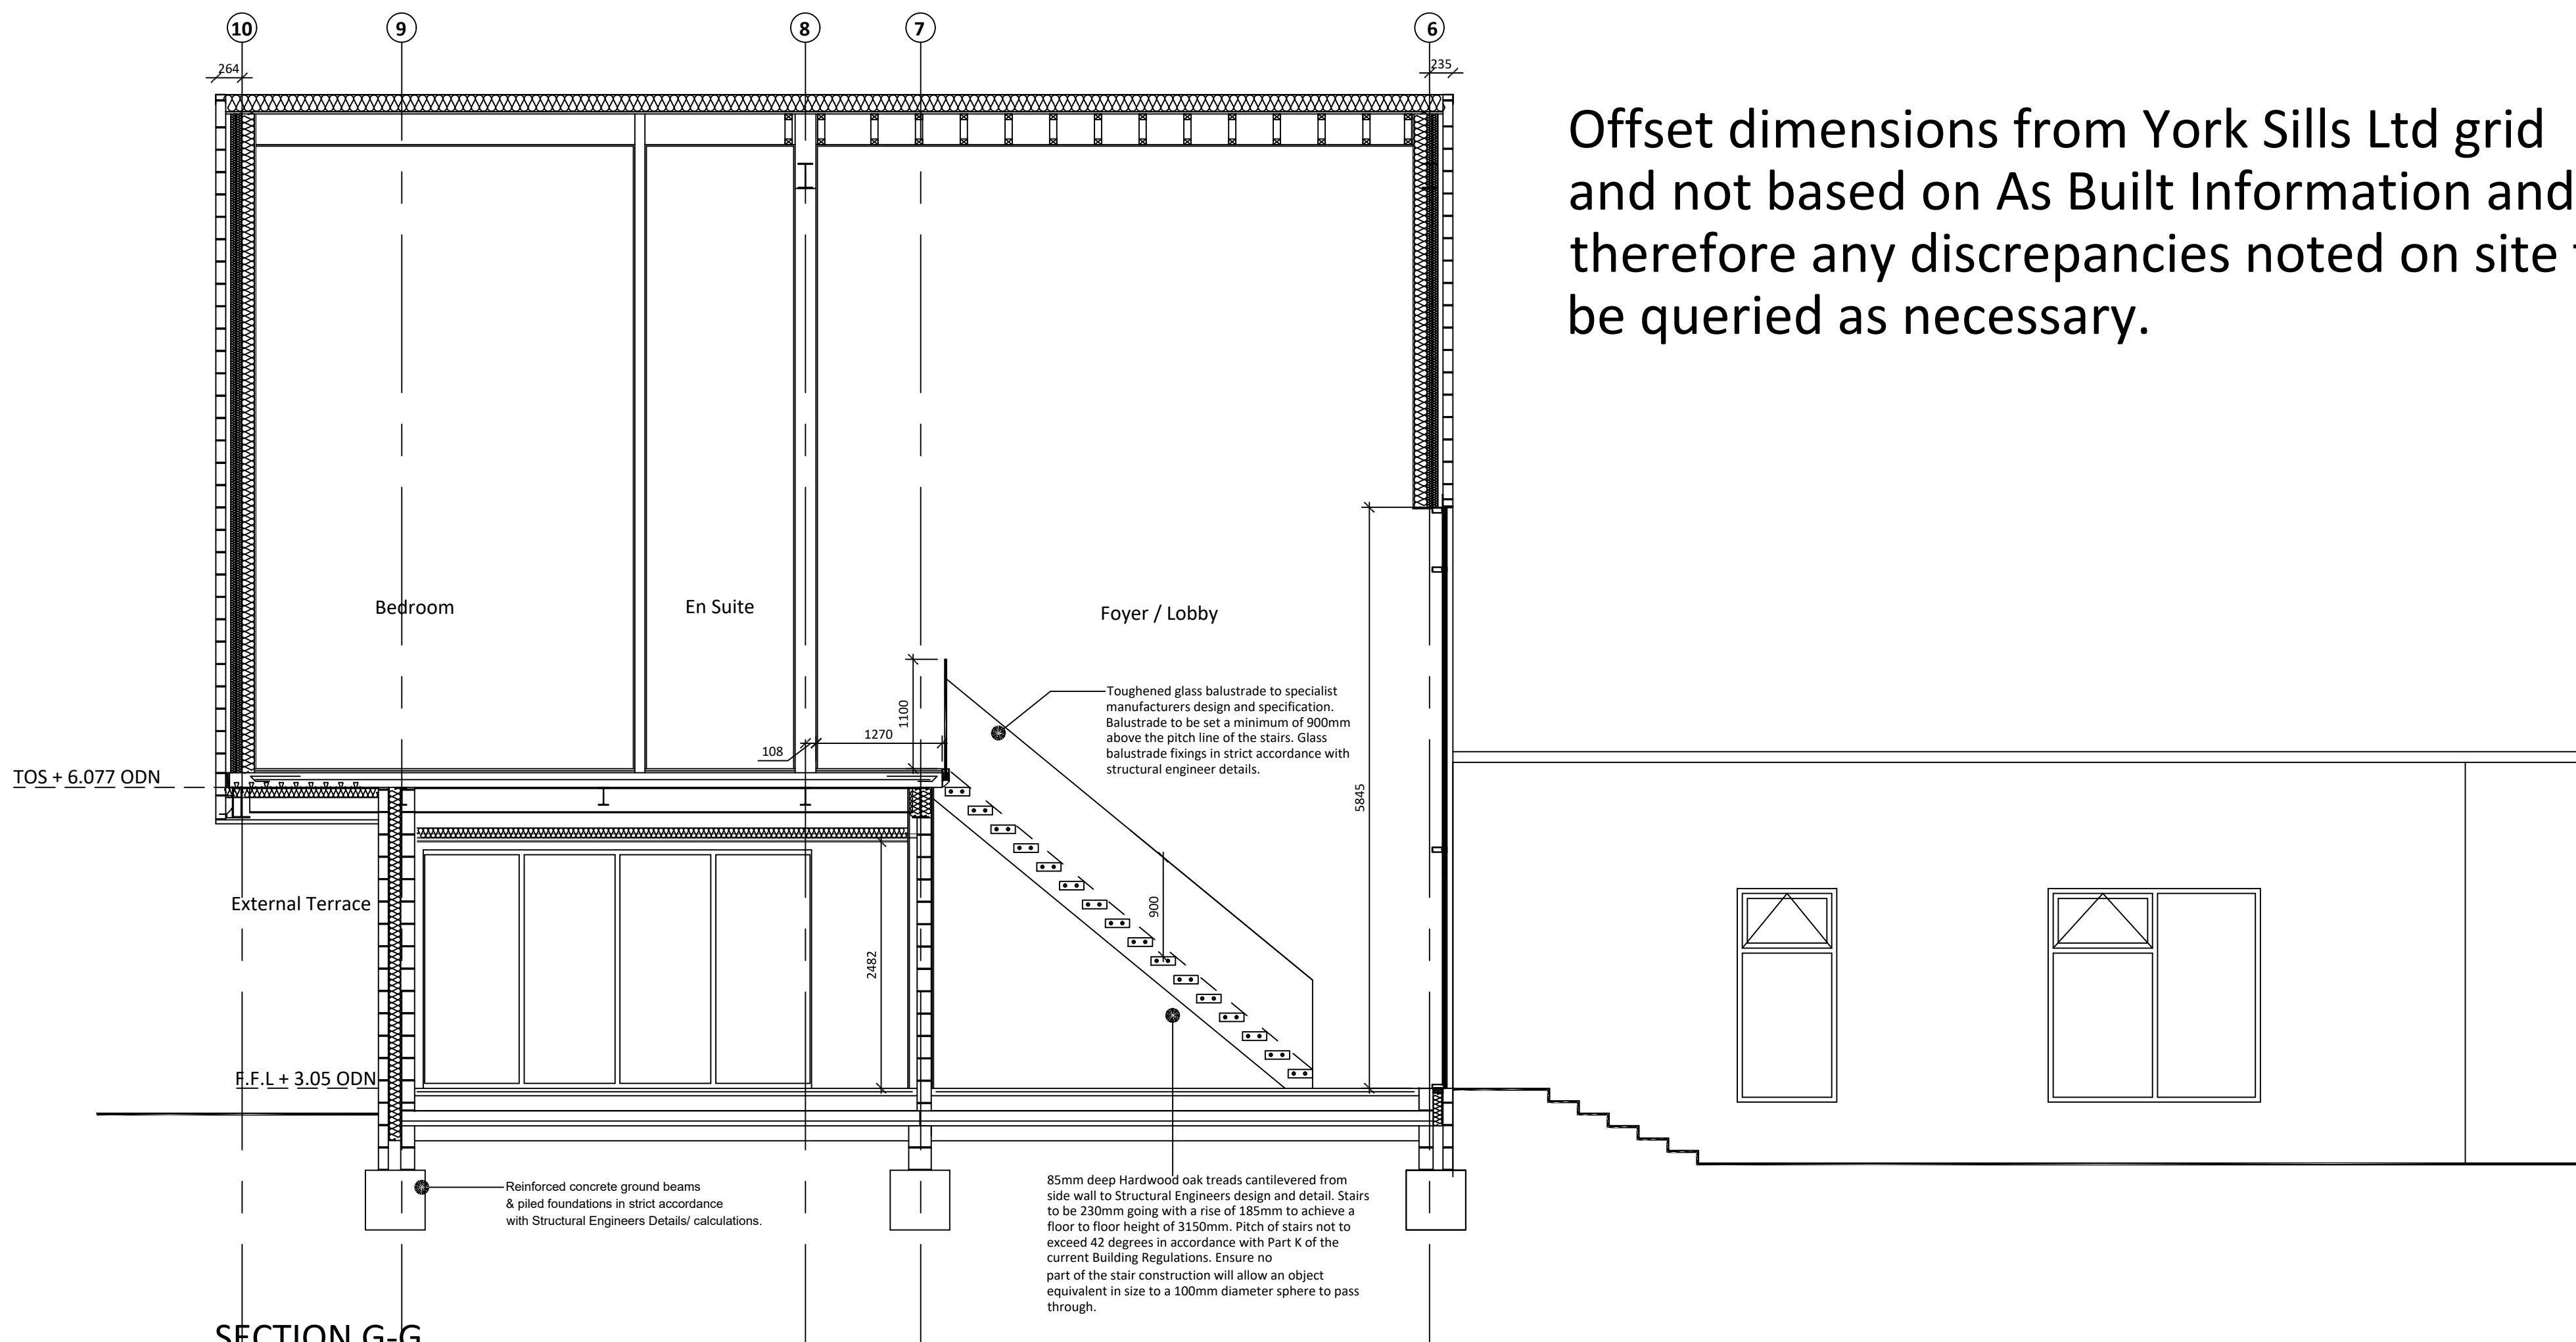

SECTION G-G

Offset dimensions from York Sills Ltd grid and not based on As Built Information and therefore any discrepancies noted on site to be queried as necessary.

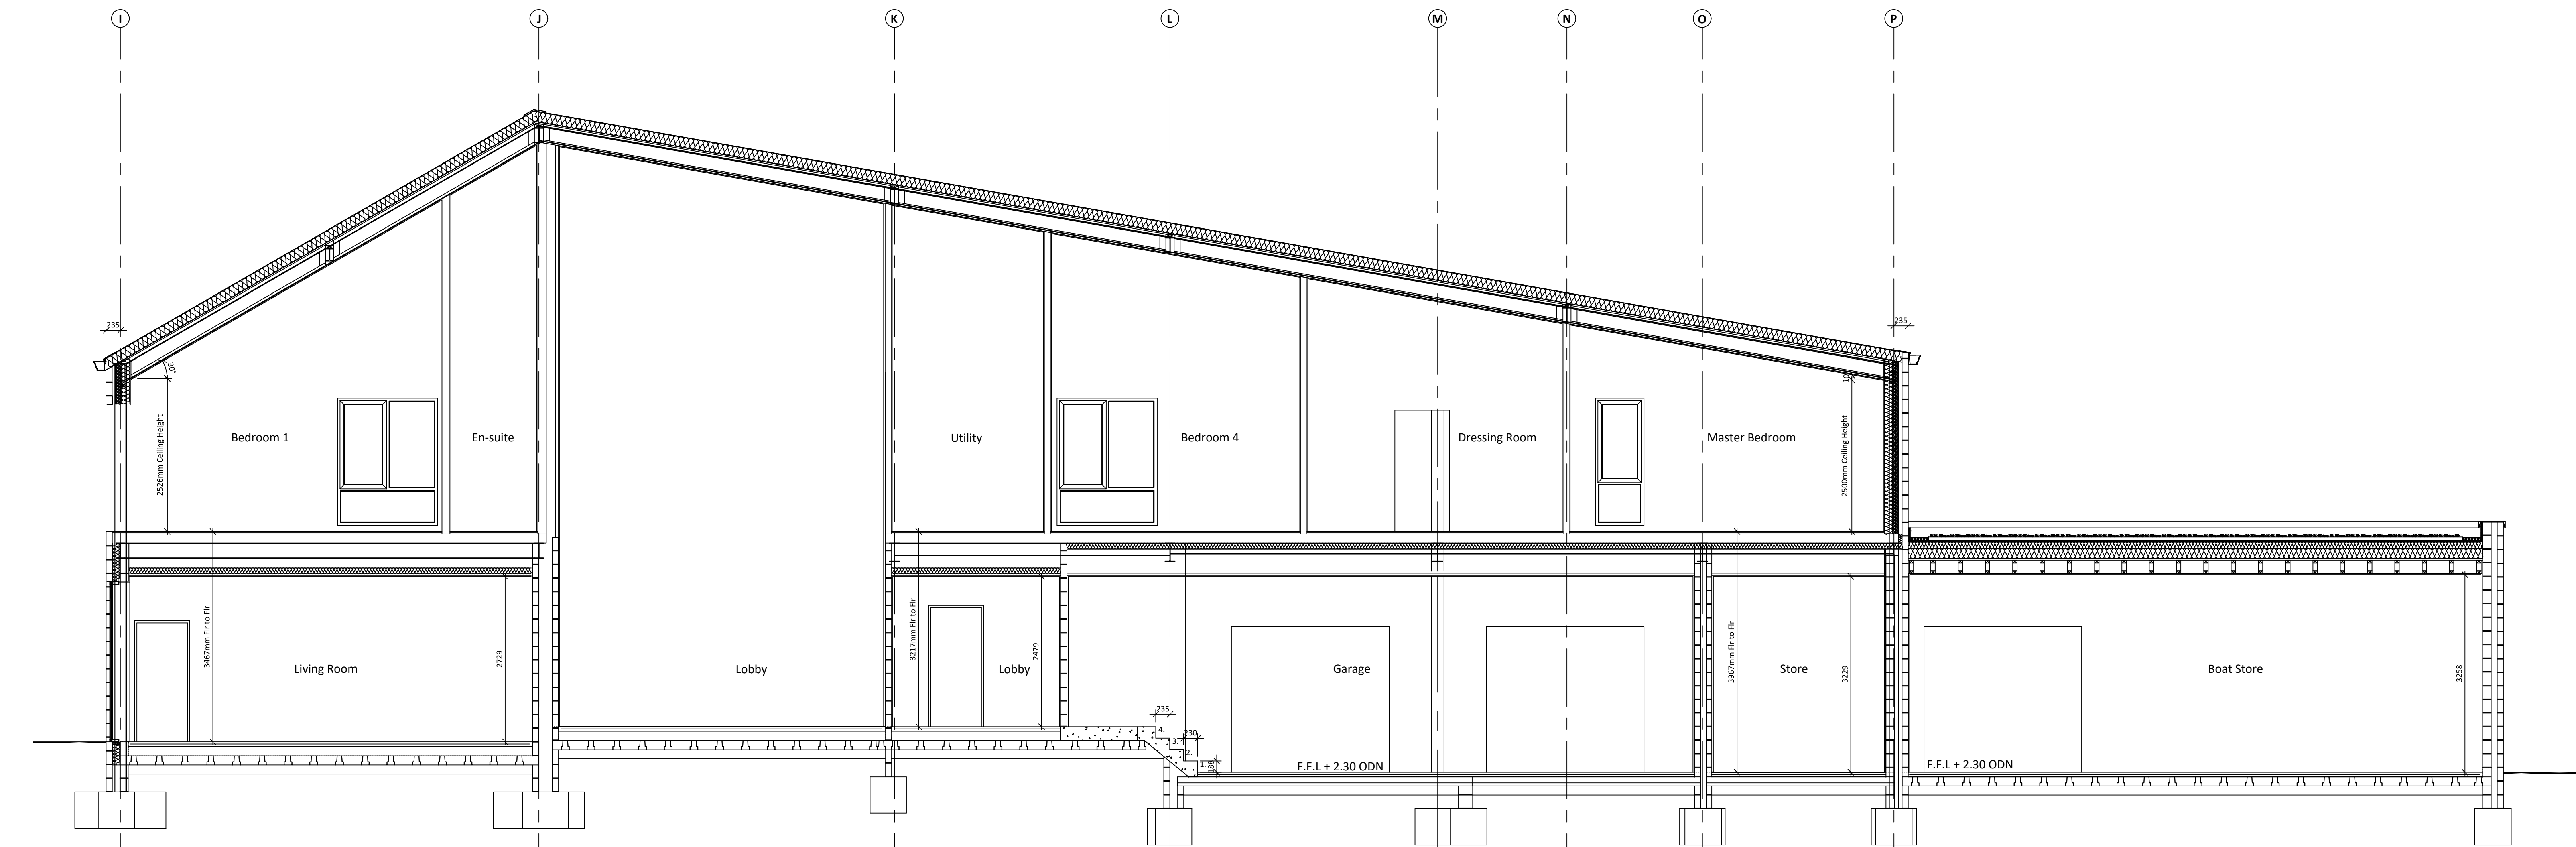

SECTION H-H

Notes
Copyright
© Robert Doughty Consultancy Limited.
All rights reserved in the Copyright, Designs and Patents Act 1988 have been asserted.
Ordinance Survey Map
© Crown Copyright. OS Licence No. AR 100010653.
Dimensions
Use figured dimensions only. All dimensions should be checked against on site conditions and any discrepancies should be brought to the attention of Robert Doughty Consultancy Limited.
CDM 2015
As part of our designer duties under the Construction (Design & Management) Regulations 2015, we have minimised the risks as far as reasonably practicable whilst carrying out our normal design process. Any items that would require additional identification or explanation of risks remaining are detailed on this drawing and/or in the accompanying risk register. However, we deem the design and construction described on this drawing to not past the realms of capability for a competent Principal Contractor using traditional methods of construction.
- Ladder eye-bolts are to be installed at parapet level to provide safe means of securing a ladder for access to the green roof for maintenance.
- Access to the roof for the purposes of cleaning the gutters should be from a cherry picker or temporary scaffolding.
- Access to the pitched roof for minor repairs and maintenance should be from a suitable mansafe system.
Drawing Use
This drawing is for tender purposes only. It should not be used for construction.

D Ground gas membrane indicated 13.11.23
C Pool area floor levels amended as per Structural Engineer's details 27.06.23
B Offset dimensions from level grid to face of external stonework shown 28.02.23
A Garage steps amended & first floor wall position amended. External wall amended. 07/04/21

Rev	Description	Date
-----	-------------	------

rdc
Robert Doughty Consultancy
32 High Street, Hopsingham
Sleaford, Lincolnshire, NG34 0BA
Tel: 01529 421646
Email: admin@rdc-leadon.co.uk
Web: www.rdc-leadon.co.uk

Client
Mr G Franklin
Project
Pear Tree Farm,
Long Sutton
Drawing
Proposed GA Sections Sheet 3 of 3
Scale @ A0
1: 50
Drawn By
MG
Job Number
1185-2_BR
Status
BR
Purpose of Issue
Building Regulations
Rev
D