


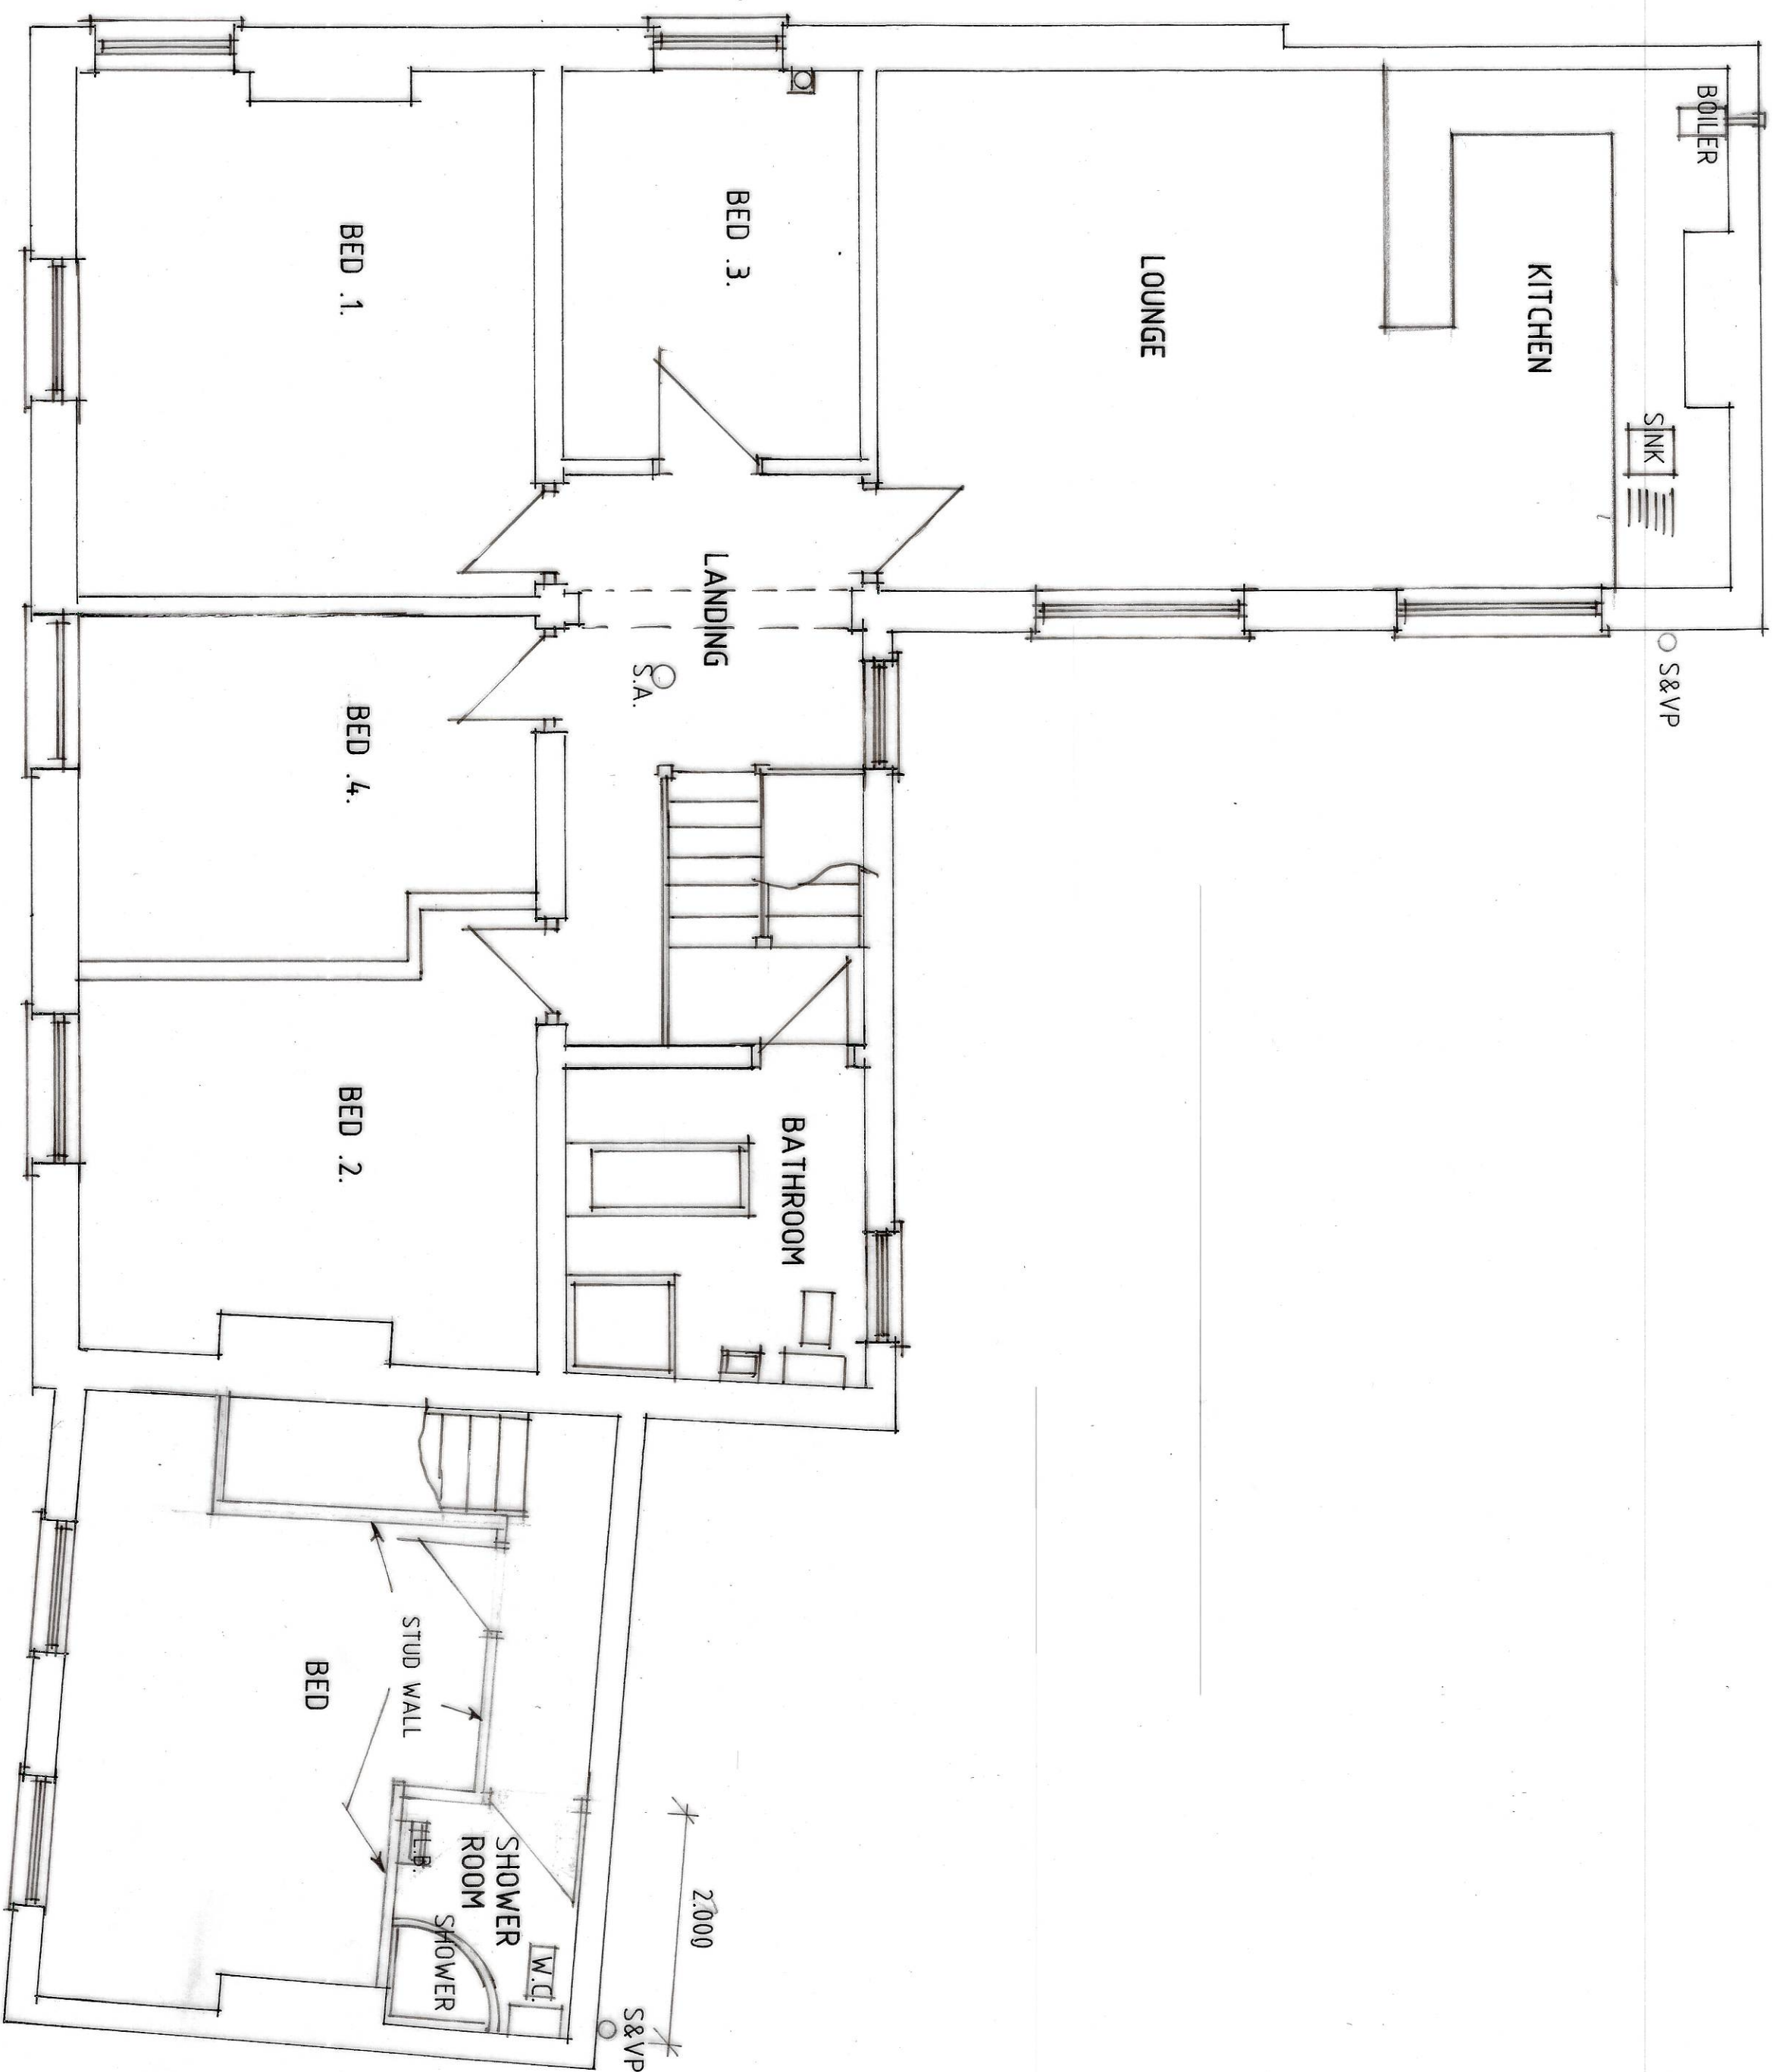

FIRST FLOOR PLAN

A - ALTS - 29.8.23

Status
CONSULTANTS IN ARCHITECTURE & PLANNING

PROPOSED CONVERSION OF
DWELLINGS INTO TWO HOUSE
& 2NO FLATS AT 12 PARK
LANE, LONG SUTTON FOR

MR. K. BUNN.

PROPOSED
FIRST FLOOR PLAN

1:50 SD23-009/5
AUG- 23 | B.GILHAM.

2 Edinburgh Walk, Huddersfield,
Spalding, Lincs LE12 7AP
Tel: 01406 423433 Fax: 01406 490702

