

NOTE: all units to be constructed as follows:

14mm x 125mm Shiplap.

33mm x 44mm Framing (pencil edge).


Outer corridor walls 25 mm x 25 mm 16g Galvanised weldmesh.

Sleeping area insulated, 25mm expanded polystyrene, lined in Seamless Fibreglass (Premier).



roof of timber board covered in Green Mineral Felt, Fall to half round gutters, RVP to discharge o soakaway.

Sleeping quarters windows 3mm acrylic.

Run area roof secured with 25 mm x 25 mm 16g Galvanised weldmesh.

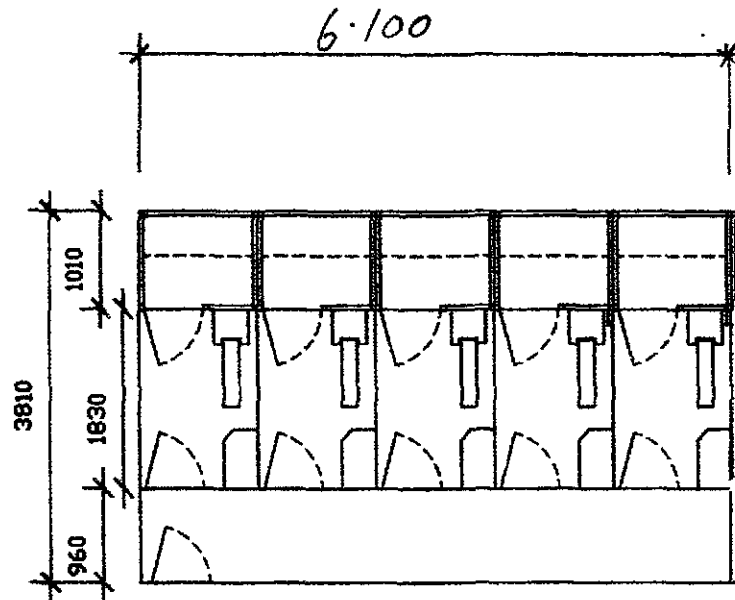

PLAN - 5 no CHAMPION (PENTHOUSE STYLE)
LICENSED BOARDING CATTERY PENS

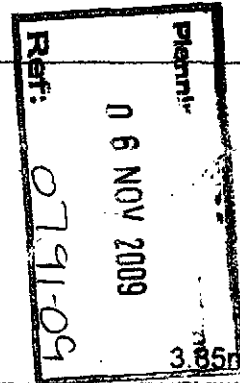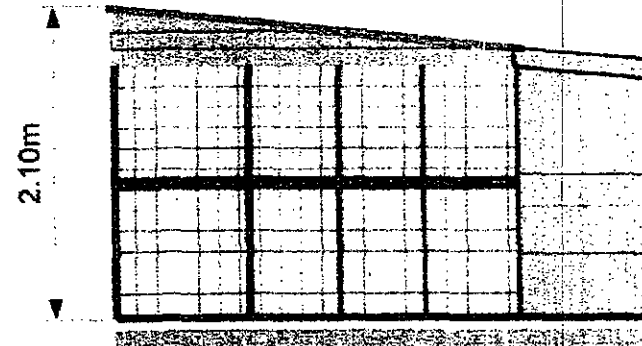

Side Elevation Safety Porch, Exercise
Area & Sleeping Quarters

CATTERY
RE PLANNING APPLICATION
REF NO H11 0791-09
TO BE CONSTRUCTED TO MEET
WITH THE MODEL LICENCE CONDITIONS
FOR THE BOARDING OF CATS
MAXIMUM OF 10 no ANIMALS
FOR
MR & MRS R A ROBERTS
ROLYER OAK
WOOD LAKE
LONG SUTTON
PE12 9EW



TYPICAL BOARDING CATTERY LAYOUT	
SCALE PLAN - LAYOUT DRAWING	
DESIGNER - DRAFT	
DATE	01-10-09
SCALE	1:50

R.A. & VJ ROBERTS


RE PLANNING APPLICATION No. H11-0791-09

SCALE 1-50

SHDC
Planning Department
06 NOV 2009
Ref: 0791-09

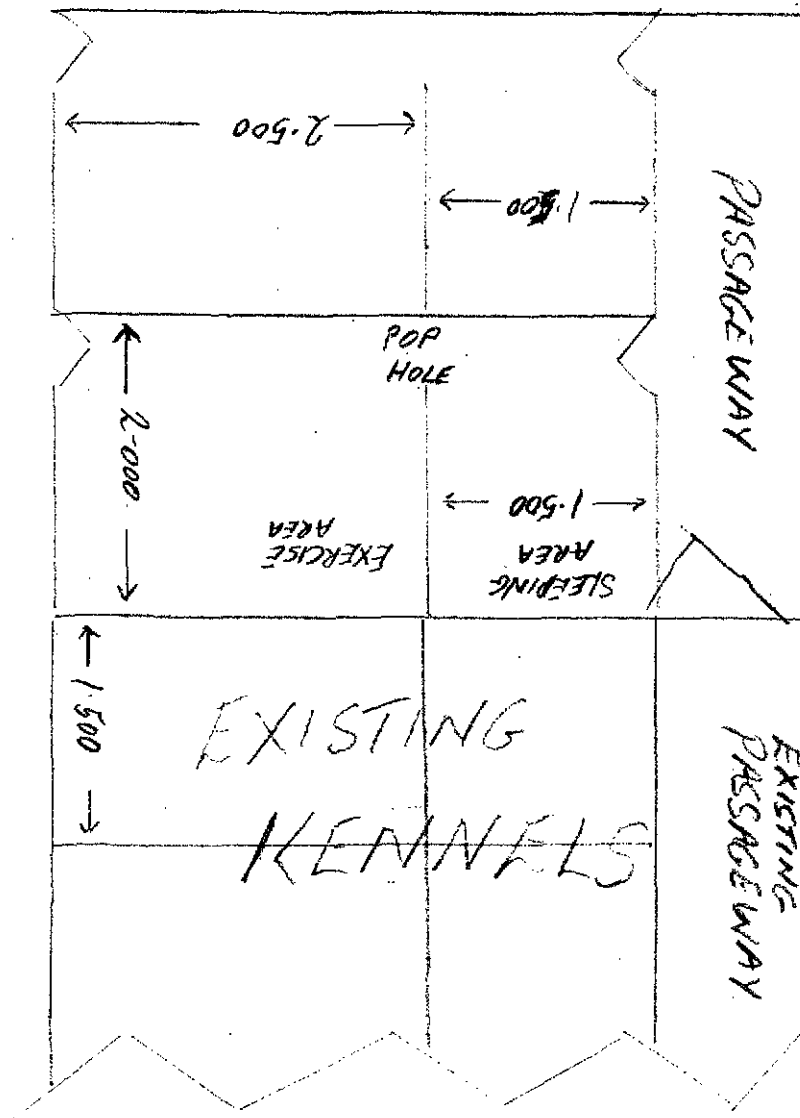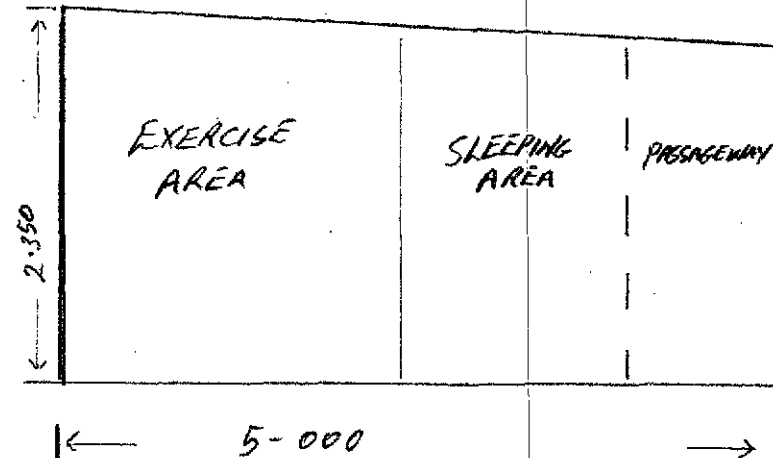

FRONT

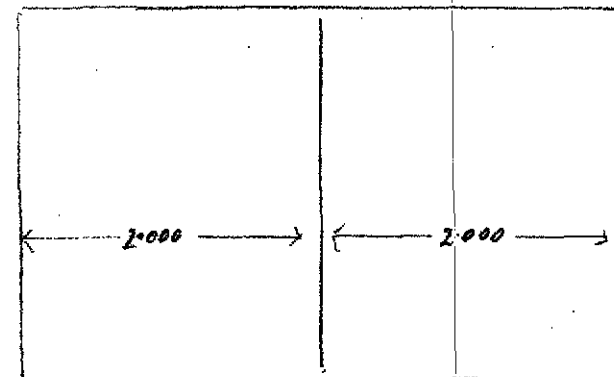

4.000

RE EXTENSION TO BOARDING KENNELS
ROLVER OAK, WOOD LANE, LONG SLUTTON,

TO BE CONSTRUCTED OF CONCRETE BLOCK
AND GALVANISED STEEL TO COMPLY
WITH THE MODEL LICENCE CONDITIONS FOR
DOG BOARDING ESTABLISHMENTS