


VICARAGE LANE

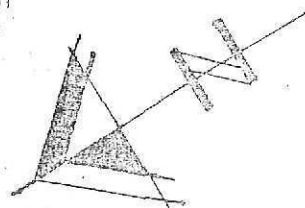

LONG SUTTON

SEAGATE HOUSE

PROPOSED SITE
FOR OVERLINE

APPROX POSITION
OF 8 NO: 18" X 100"
POLY TUNNELS

MOUNT PLEASANT

05 OCT 2009

LOCATION PLAN
SCALE 1:2500

E. Anne Home
Planning Co:
Date: 2-1-77

1600 AL. CLASIFIED
SEITE TIME COMPARE WITH
30.000 MIN. LENGTH
100MM Ø AND REGISTRATION MARK

Бакимур

PROPOSED
NEW EXTENSION