



the Conservation Rooflight

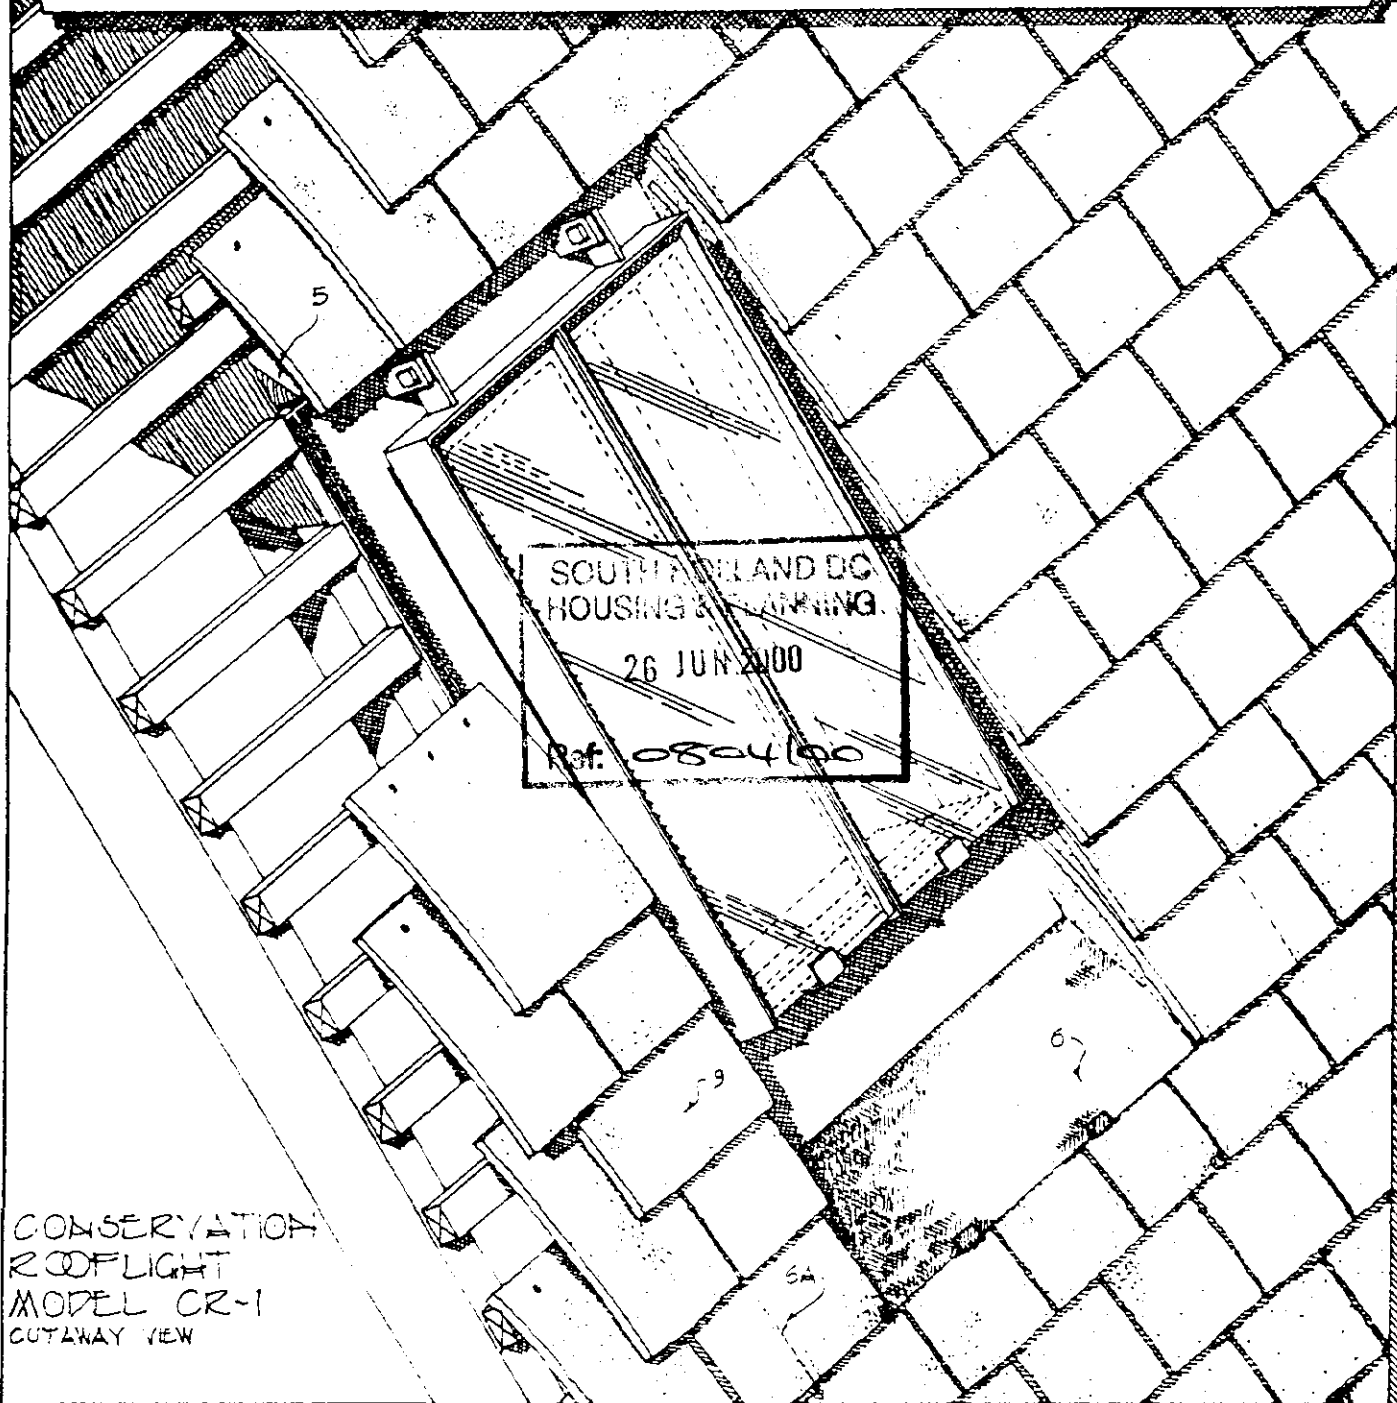

CONSERVATION
ROOFLIGHT
MODEL CR-1
CUTAWAY VIEW

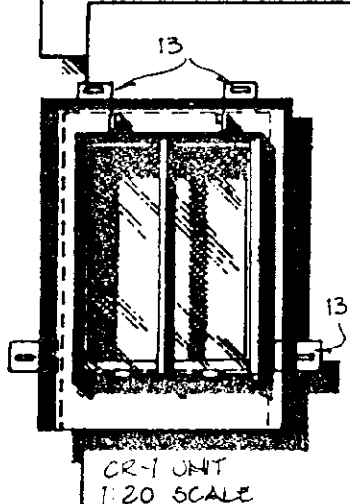


WHAT IS THE CONSERVATION ROOFLIGHT ?

- IT IS A FAITHFUL REPLICA OF A LOW-PROFILE TRADITIONAL CAST-IRON ROOFLIGHT, BUT BROUGHT UP TO DATE BY THE USE OF DOUBLE GLAZING, DRAUGHTSTRIPPING AND LONG-LIFE PAINT SYSTEM.

FEATURES:-

- EASY TO INSTALL, AND SUITABLE FOR ALL TILED ROOF COVERINGS
- OPENABLE FOR VENTILATION - CLEANING.
- SHEET METAL CONSTRUCTION IS HOT-DIP GALVANISED AND POLYESTER POWDER PAINTED (STANDARD COLOUR IS BLACK).
- DOUBLE GLAZED AS STANDARD.*
- REPLACEABLE CLIP-ON DRAUGHTSTRIP FITTED.
- IRONMONGERY OPTIONS AVAILABLE TO SUIT REQUIREMENTS.
- BRITISH MADE.

* OPTIONS AVAILABLE TO SUIT MOST REQUIREMENTS.

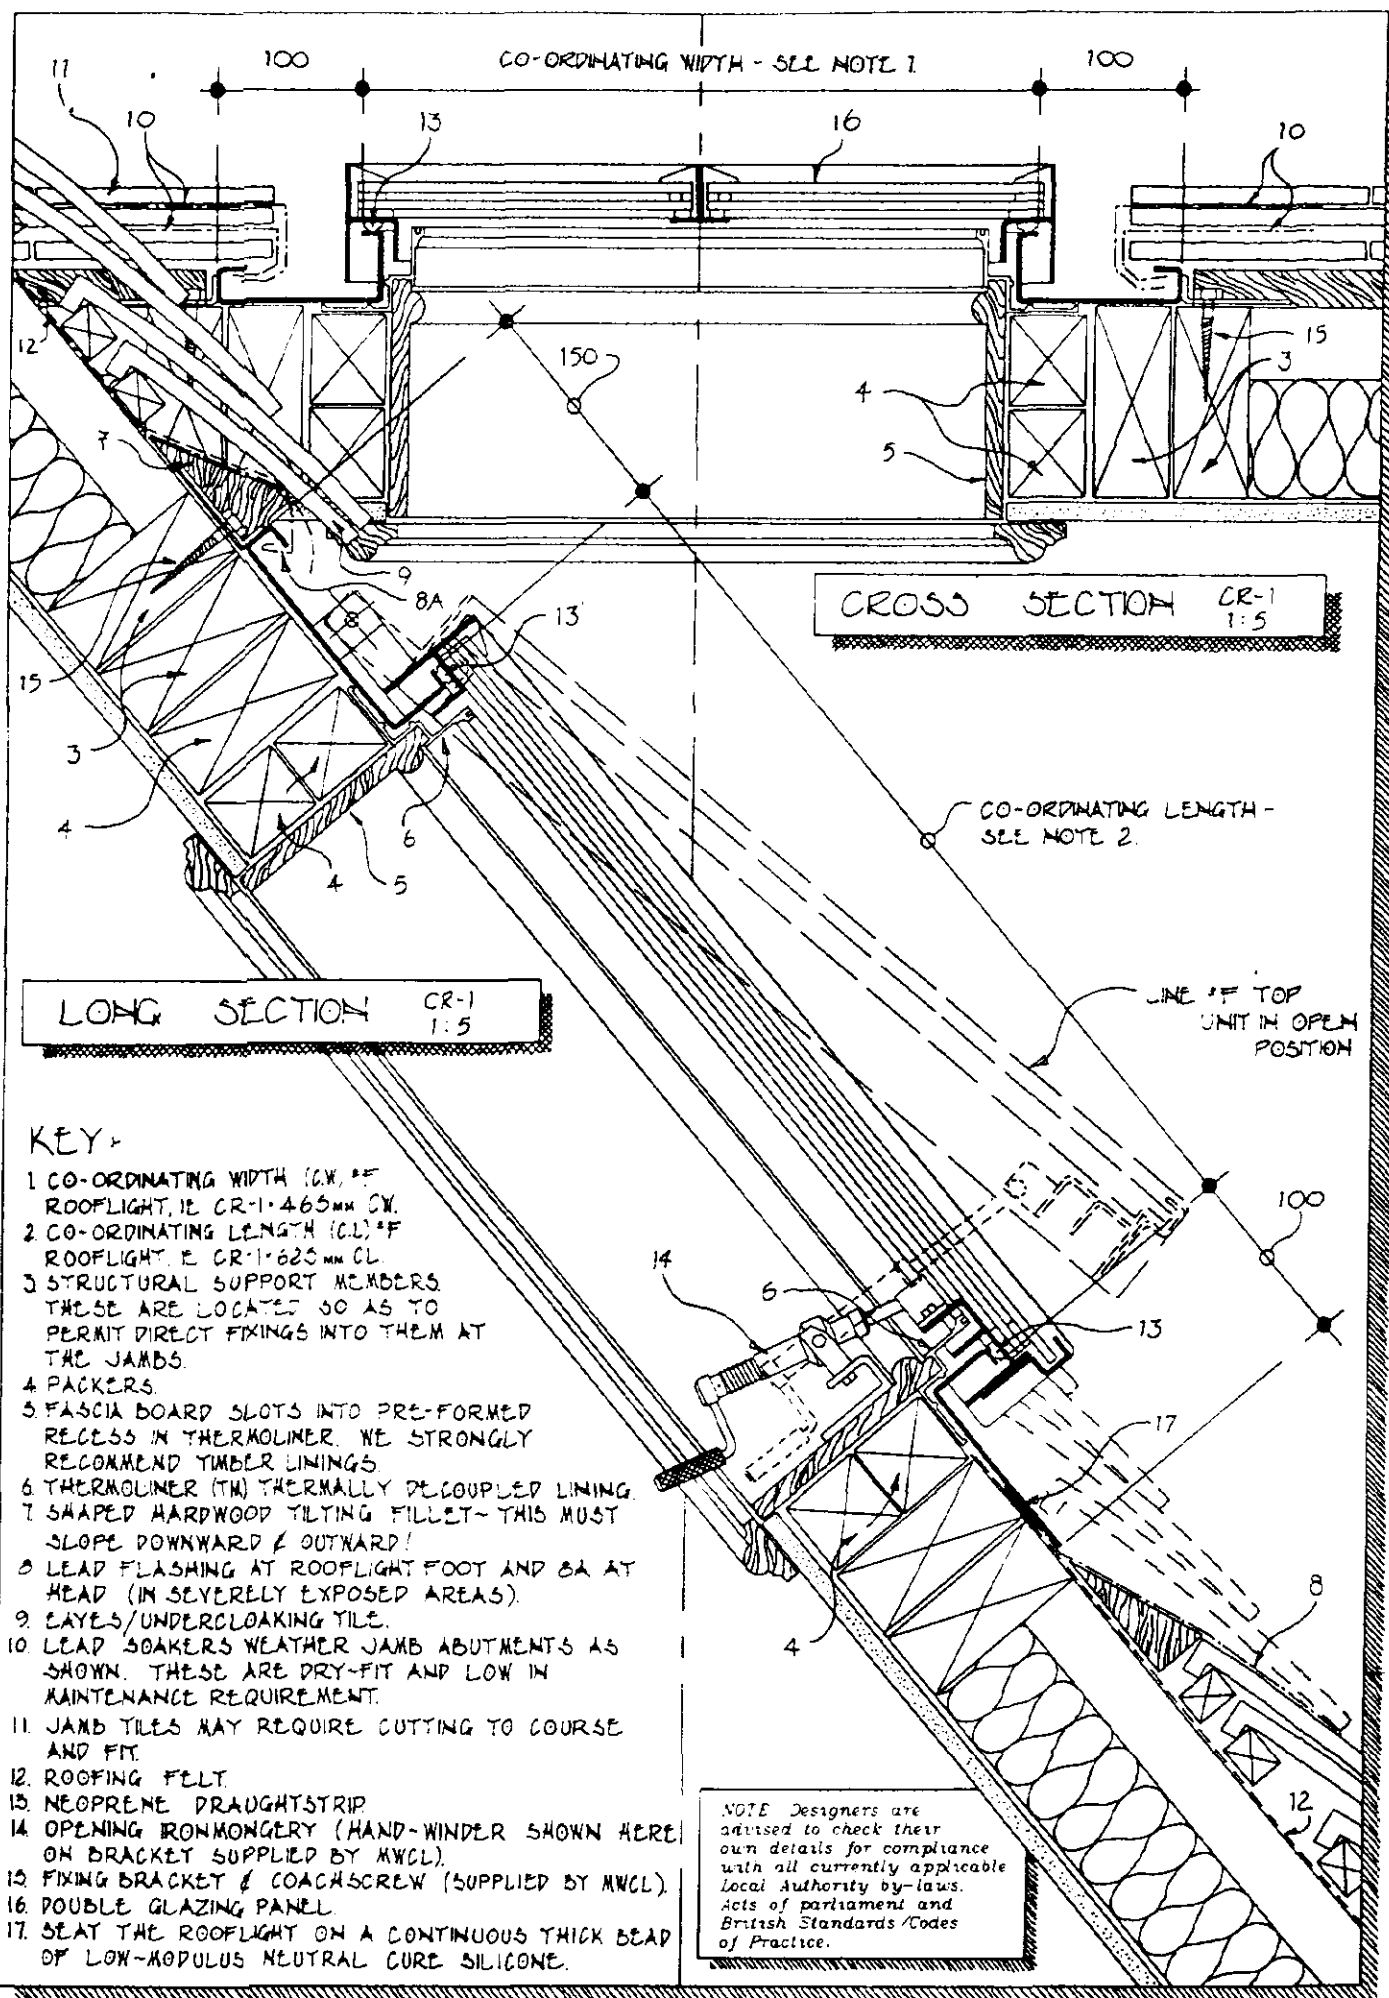

The Metal Window Company

Ironmongery options:

Option A - Brass telescopic hand winder (150mm) with escape clip

Option E - Brass telescopic hand winder (300mm) with escape clip

Option K - Brass telescopic pole winder (150mm) with escape clip

Option D - Brass telescopic pole winder (300mm) with escape clip

Option J - Chromium plated telescopic hand winder (150mm) with escape clip

Option B - Chromium plated telescopic hand winder (300mm) with escape clip

Option L - Chromium plated telescopic pole winder (150mm) with escape clip

Option C - Chromium plated telescopic pole winder (300mm) with escape clip


Option F - Winding Crank, aluminium, 1.0m length

Option G - Winding Crank, aluminium, 1.5m length

Option H - Winding Crank, aluminium, 2.0m length

Option I - Winding Crank, aluminium, 1.75 - 3.0m telescopic


Victorian "Leggott" cord operation, remote winding gear and electric operation also available—please refer to us for technical advice and prices.

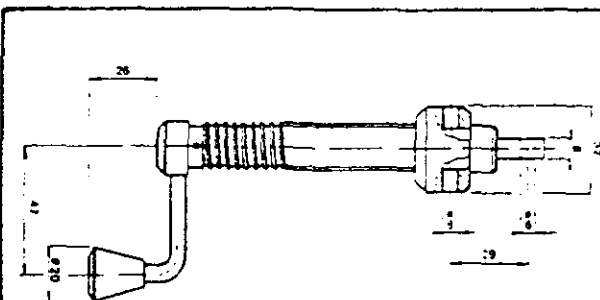

Hand winders.

Options A and J - 150mm (as shown)


Options E and B - 300mm

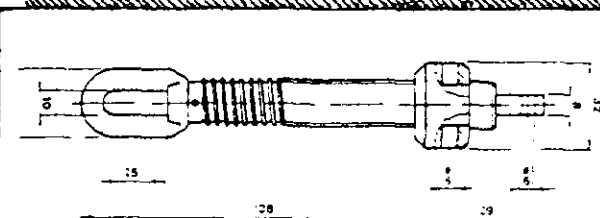

Pole winders.

Options K and L - 150mm (as shown)

Options C and D - 300mm

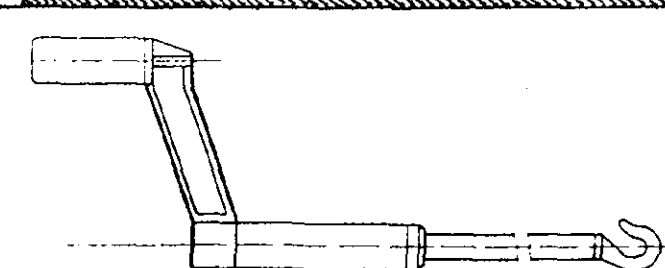

Winding cranks.


Options F, G, H and I

The Conservation Rooflight is obtainable from: The Metal Window Co. Ltd
Unit 8, Wychwood Business Centre, Milton Road, Shipton-under-Wychwood, Oxon OX7 6XU
Tel: 01993 830613 Fax: 01993 831066 E mail: info@metalwindow.co.uk

The Metal Window Company

Replica range: the Conservation Rooflight

REF IN MILITARY SPEC	9"	10"	12"	14"	15"	20"	24"	30"	36"	42"	48"
REF IN MILITARY SPEC	236 mm	261 mm	312 mm	363 mm	465 mm	515 mm	617 mm	769 mm	921 mm	1073 mm	1225 mm
12"	CR-4 319 mm										
12"		CR-5 370 mm									
14"			CR-6 420 mm								
20"				CR-7 522 mm							
24"					CR-8 625 mm				CR-9 625 mm		
30"		CR-10 775 mm			CR-11 775 mm	CR-12 775 mm					
36"					CR-13 929 mm		CR-14 929 mm	CR-15 929 mm			
42"		CR-16 1080 mm					CR-17 1080 mm	CR-18 1080 mm	CR-19 1080 mm		
48"							CR-20 1233 mm		CR-21 1233 mm		
60"							CR-22 1535 mm		CR-23 1535 mm		

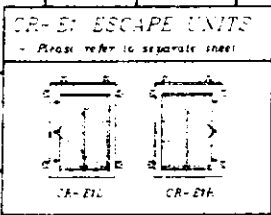

Narrower rooflights can generally be installed without cutting rafters - refer to us for details

LARGER ROOFLIGHTS

1. standard rooflights are of a unit which facilitates removal from inside with a crane; load capacity available on request

2. For larger rooflight areas consider LINKING standard rooflight units either horizontally or vertically please refer to separate information sheet

In the interests of continuous product development, it must be necessary to amend specifications without alteration to technical literature.