

A	12/10/04	Windows added to hall
A	01/01/05	plan + elev + sec etc.
Date		Revisions
© copyright		



**East
Midlands
Design
Associates**


"Willow Lodge"
Horseshoe Road,
Spalding,
Lincs. PE11 3JA
Tel: Spalding (0775) 767568

Client
BROADACRE FOODS


Job Title
**PROPOSED BARTELL AT
CONVEYOR BARK
LOVE JUNCTION
SPALDING**

Drawing Title
Floor & ELEVATIONS

Scale	1:100
Date	Dec 99
Drawn by	BL
Drawn by	BL
Draw No.	99/43/01
Rev	A

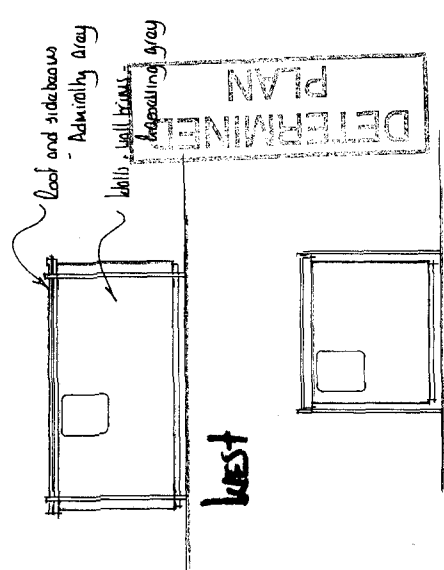


NORTH

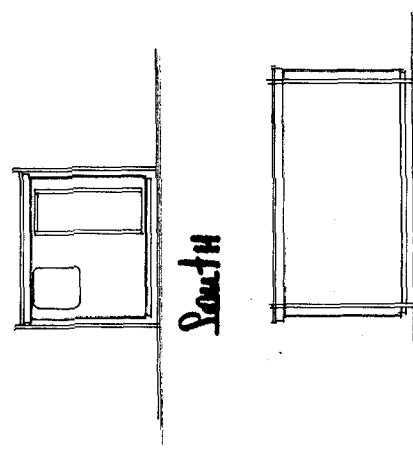


EAST

AMENDED PLAN
Ref.

**SOUTH HOLLAND DC
HOUSING & PLANNING**
13 OCT 1999
Ref: 0812/79

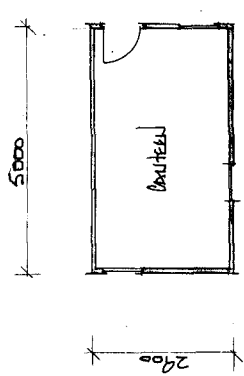

Roof Area

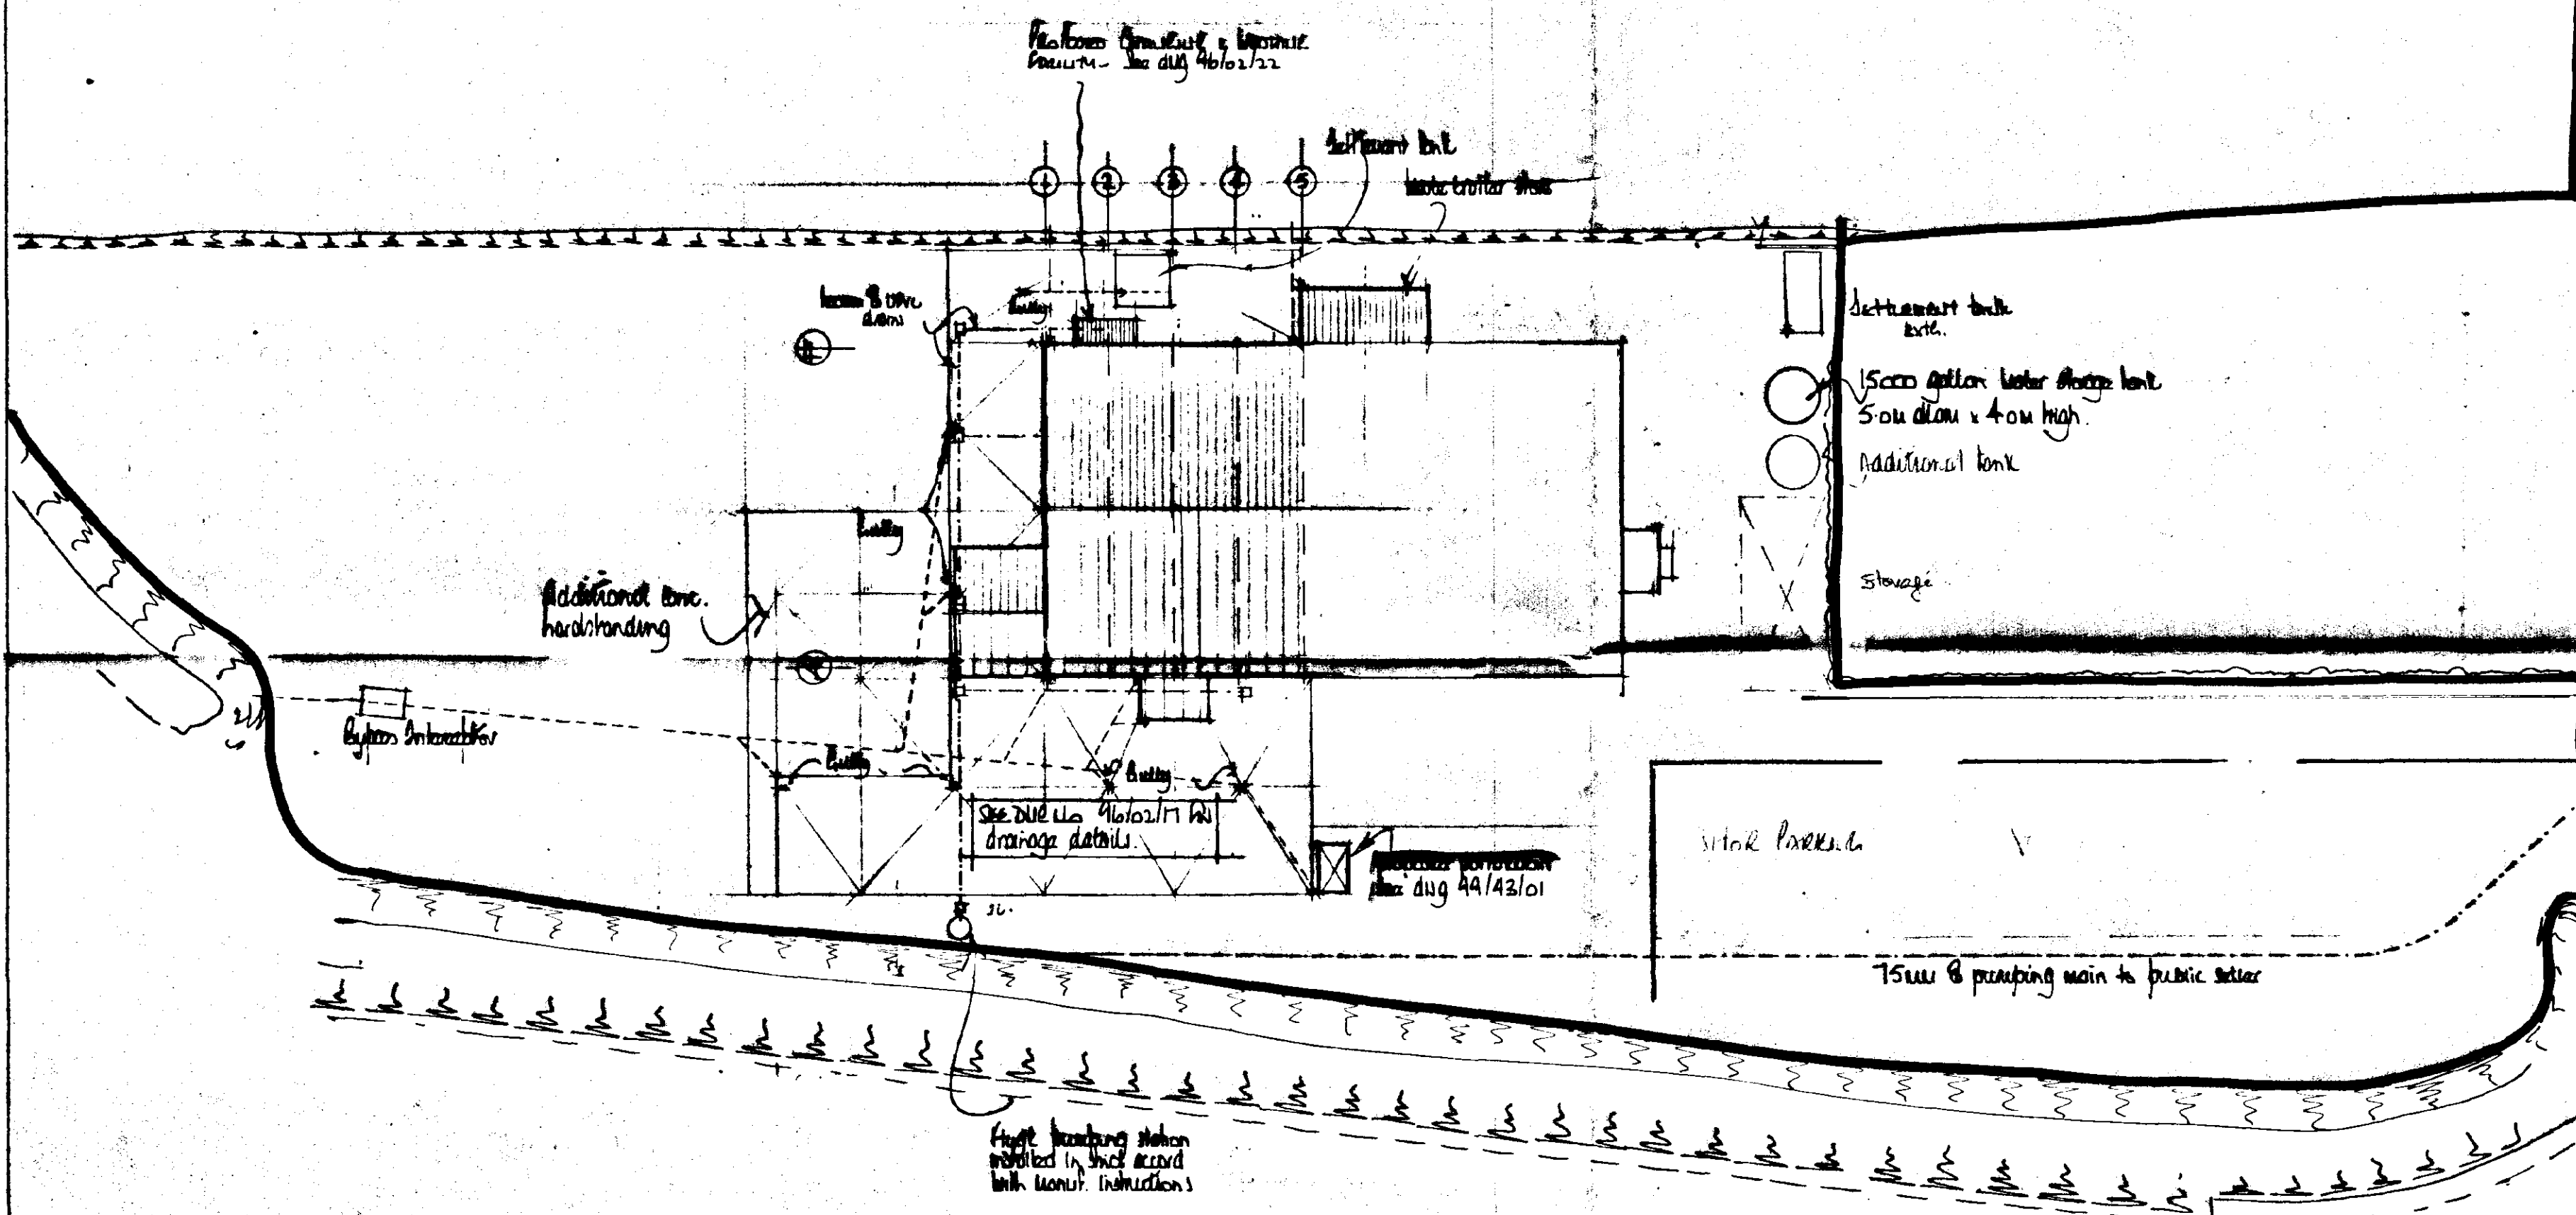

C	11-08-99	Internal tank area added
B	18/11/96	1 add in br. handstanding
A	12-01-98	2 bas unloosd air - cover and changing housing added E.L. 2
	Date	Revisions



RPS CONSTRUCTION
 Kingston Lodge,
 Jekits Gate,
 Fleet Fen,
 Peckham,
 Lincs. PE12 8QS.
 Tel: (01406) 424406 Fax: (01406) 426260

Client
BLOOMFIELD FOODS

Job Title
Extension / Alterations & CHANGE OF USE AT BLOOMFIELD FOODS Larkston

Drawing Title
WWTW

Scale
1:500

Date
Aug 96

Drawn by
AL

SOUTH HOLLAND DC
 HOUSING & PLANNING
 11 AUG 1999
 Ref: 0812/99

Drg. No.
96/02/13

Rev
C