


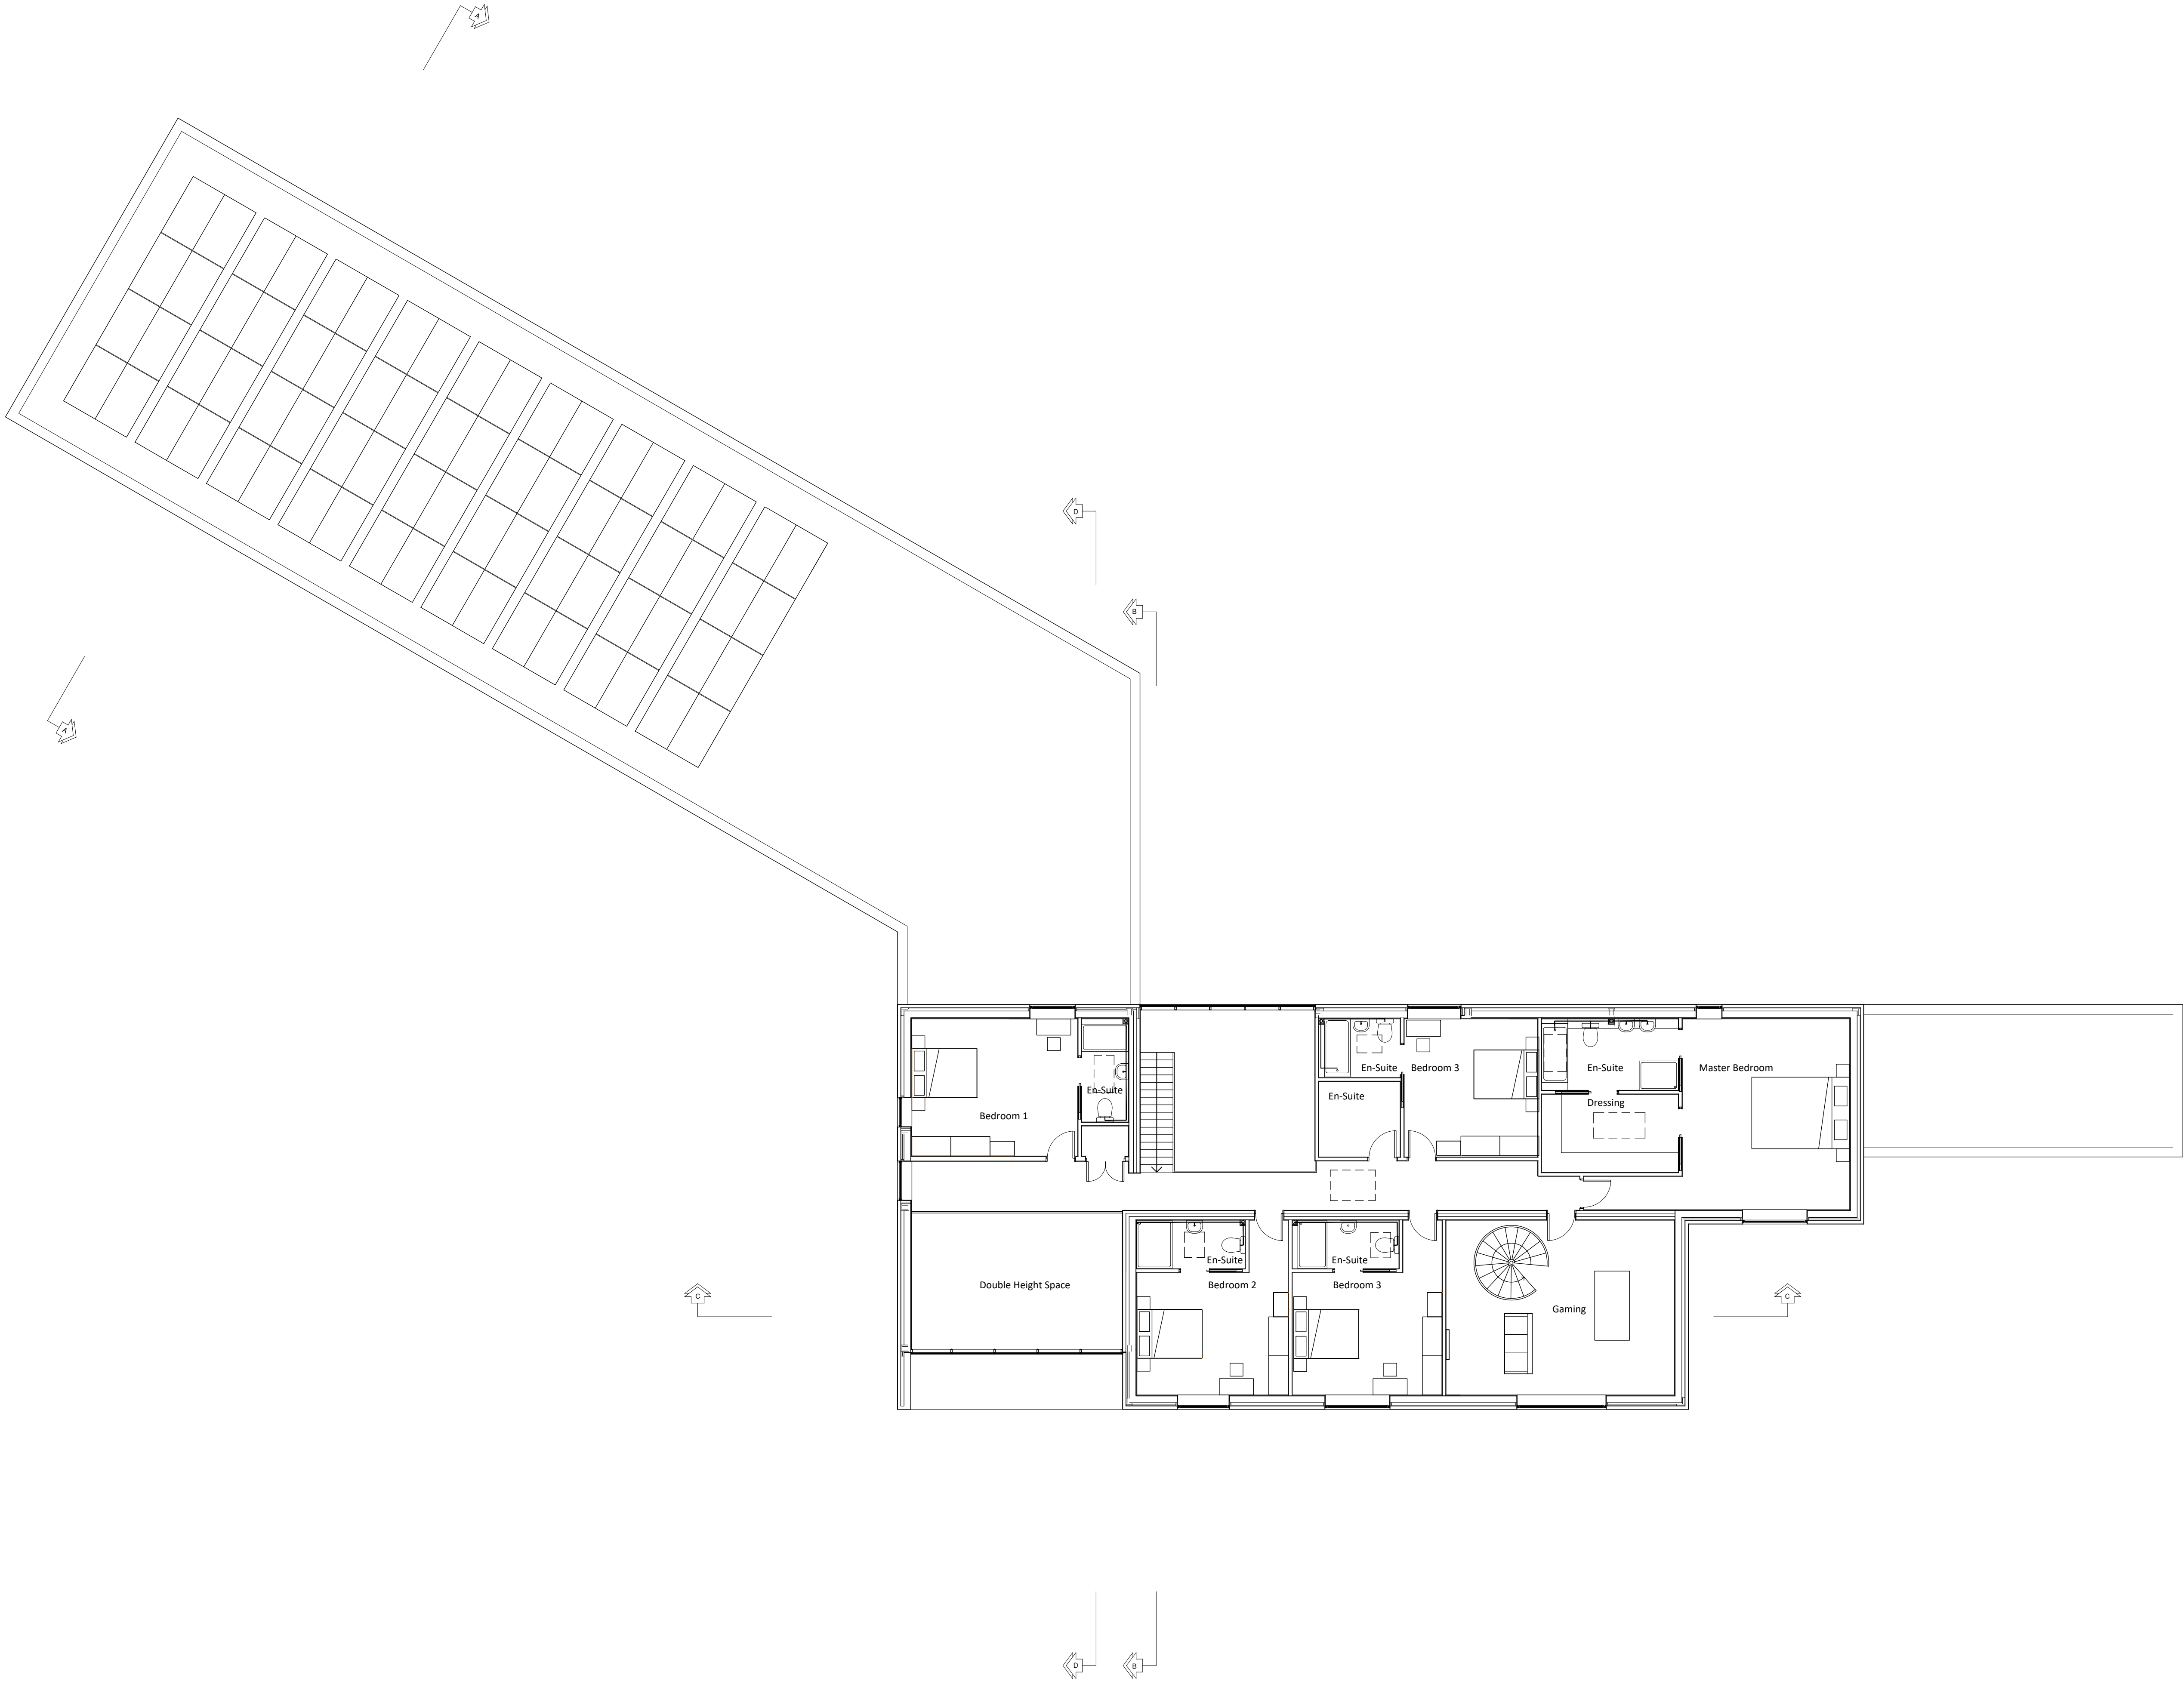

Notes

Copyright
© Robert Doughty Consultancy Limited.
All rights described in the Copyright, Designs and Patents Act 1988 have been asserted.

Ordnance Survey Map
© Crown Copyright. OS Licence No: AR 100010613.

Dimensions
All dimensions shown are for the purposes of obtaining the relevant planning permission only.

CDM 2015
This drawing is for illustrative purposes and/or obtaining the relevant planning permission only. It should not be used for construction and accordingly, risk identification under the Construction (Design & Management) Regulations 2015 has not been undertaken.

B	PSS	PV Array shown to single storey roof and green roof omitted in favour of single play membrane roof.	14.08.26
A	CH	Design alterations.	04.08.20
Rev	By	Description	Date
Current revision checked by: -			

rdc

Robert Doughty Consultancy

32 High Street, Helpingham
Sleaford, Lincolnshire, NG34 0RA

Tel: 01529 421646
Email: admin@rdc-landplan.co.uk
Web: www.rdc-landplan.co.uk

Client

Mr G. Franklin

Project

Pear Tree Farm,
Long Sutton, Lincolnshire

Drawing

Unnamed

Scale @ A1

1: 100

Date

09.02.18

Drawn By

MG

Checked By

MG

Job Number

1185-2

Status

FP

Purpose of Issue

Planning

Drawing No.

1185-2_PL

Rev

B