




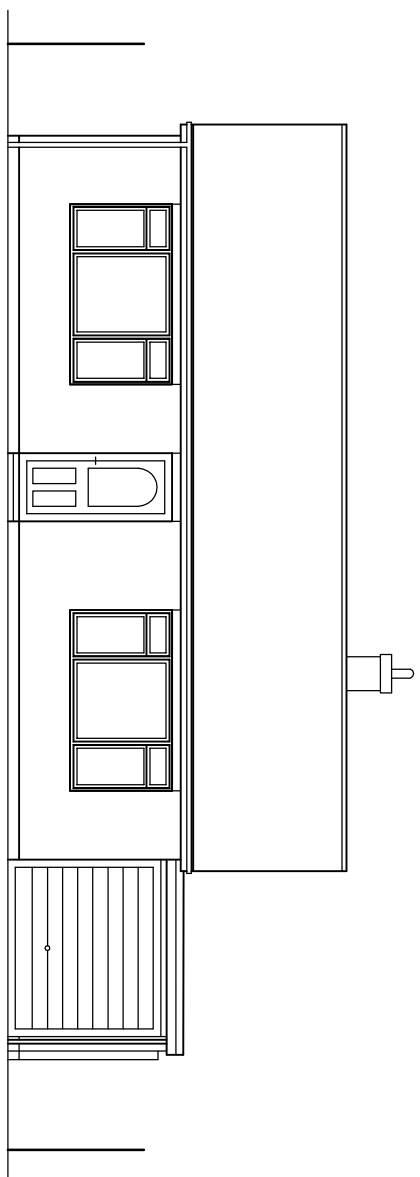


FRONT ELEVATION.

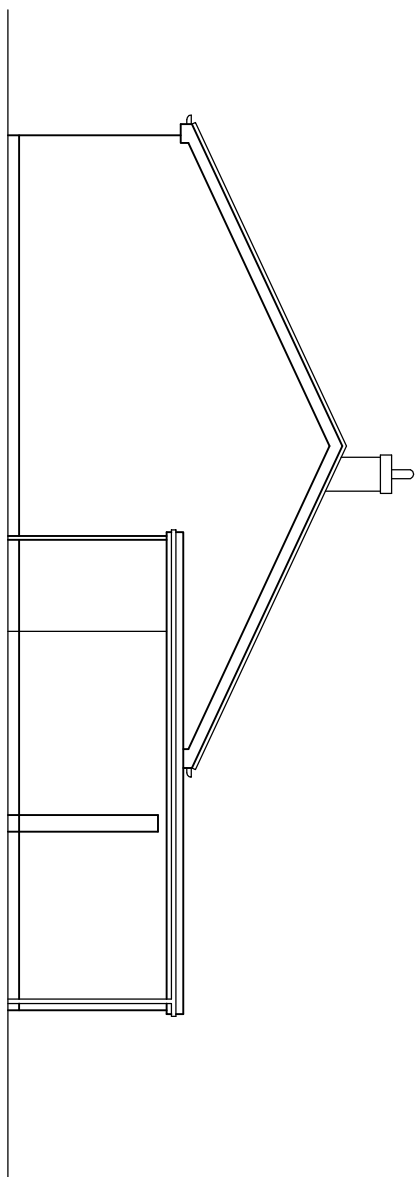


SIDE ELEVATION.

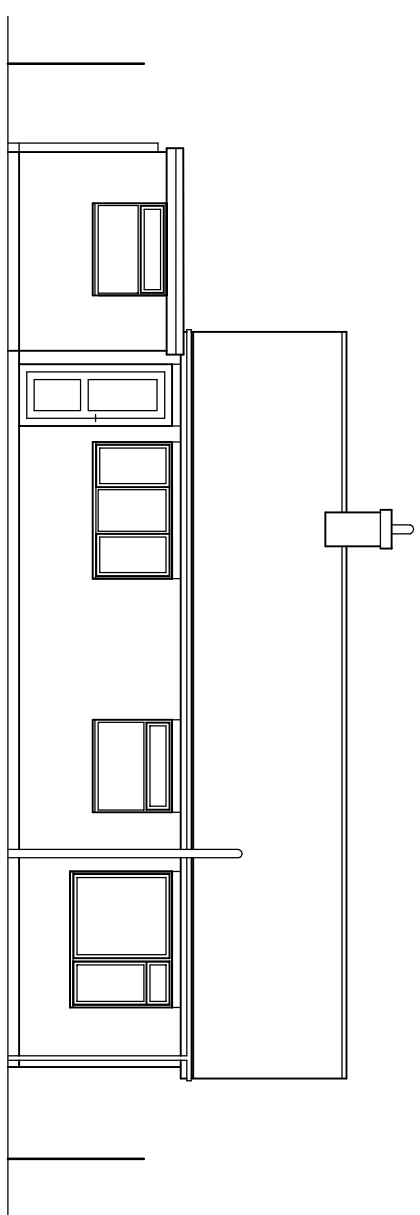


## PEAR ELEVATION.

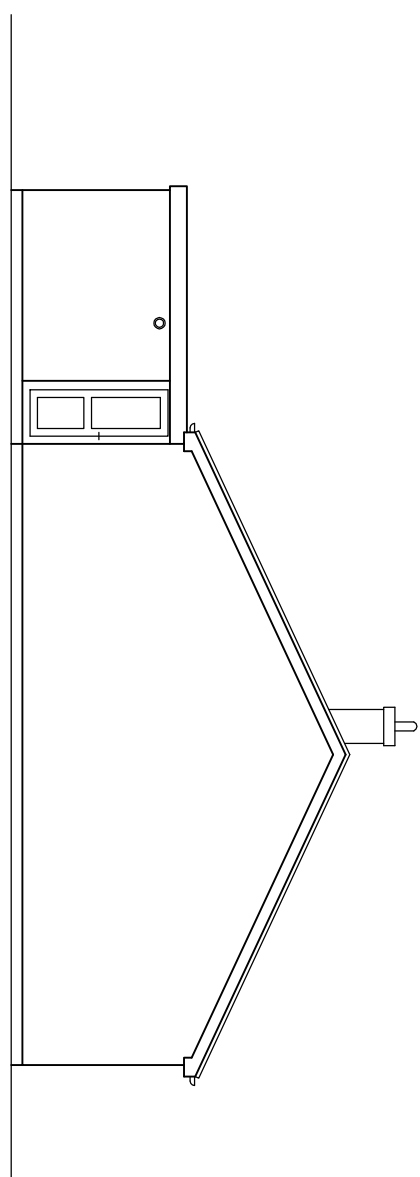

SIDE ELEVATION

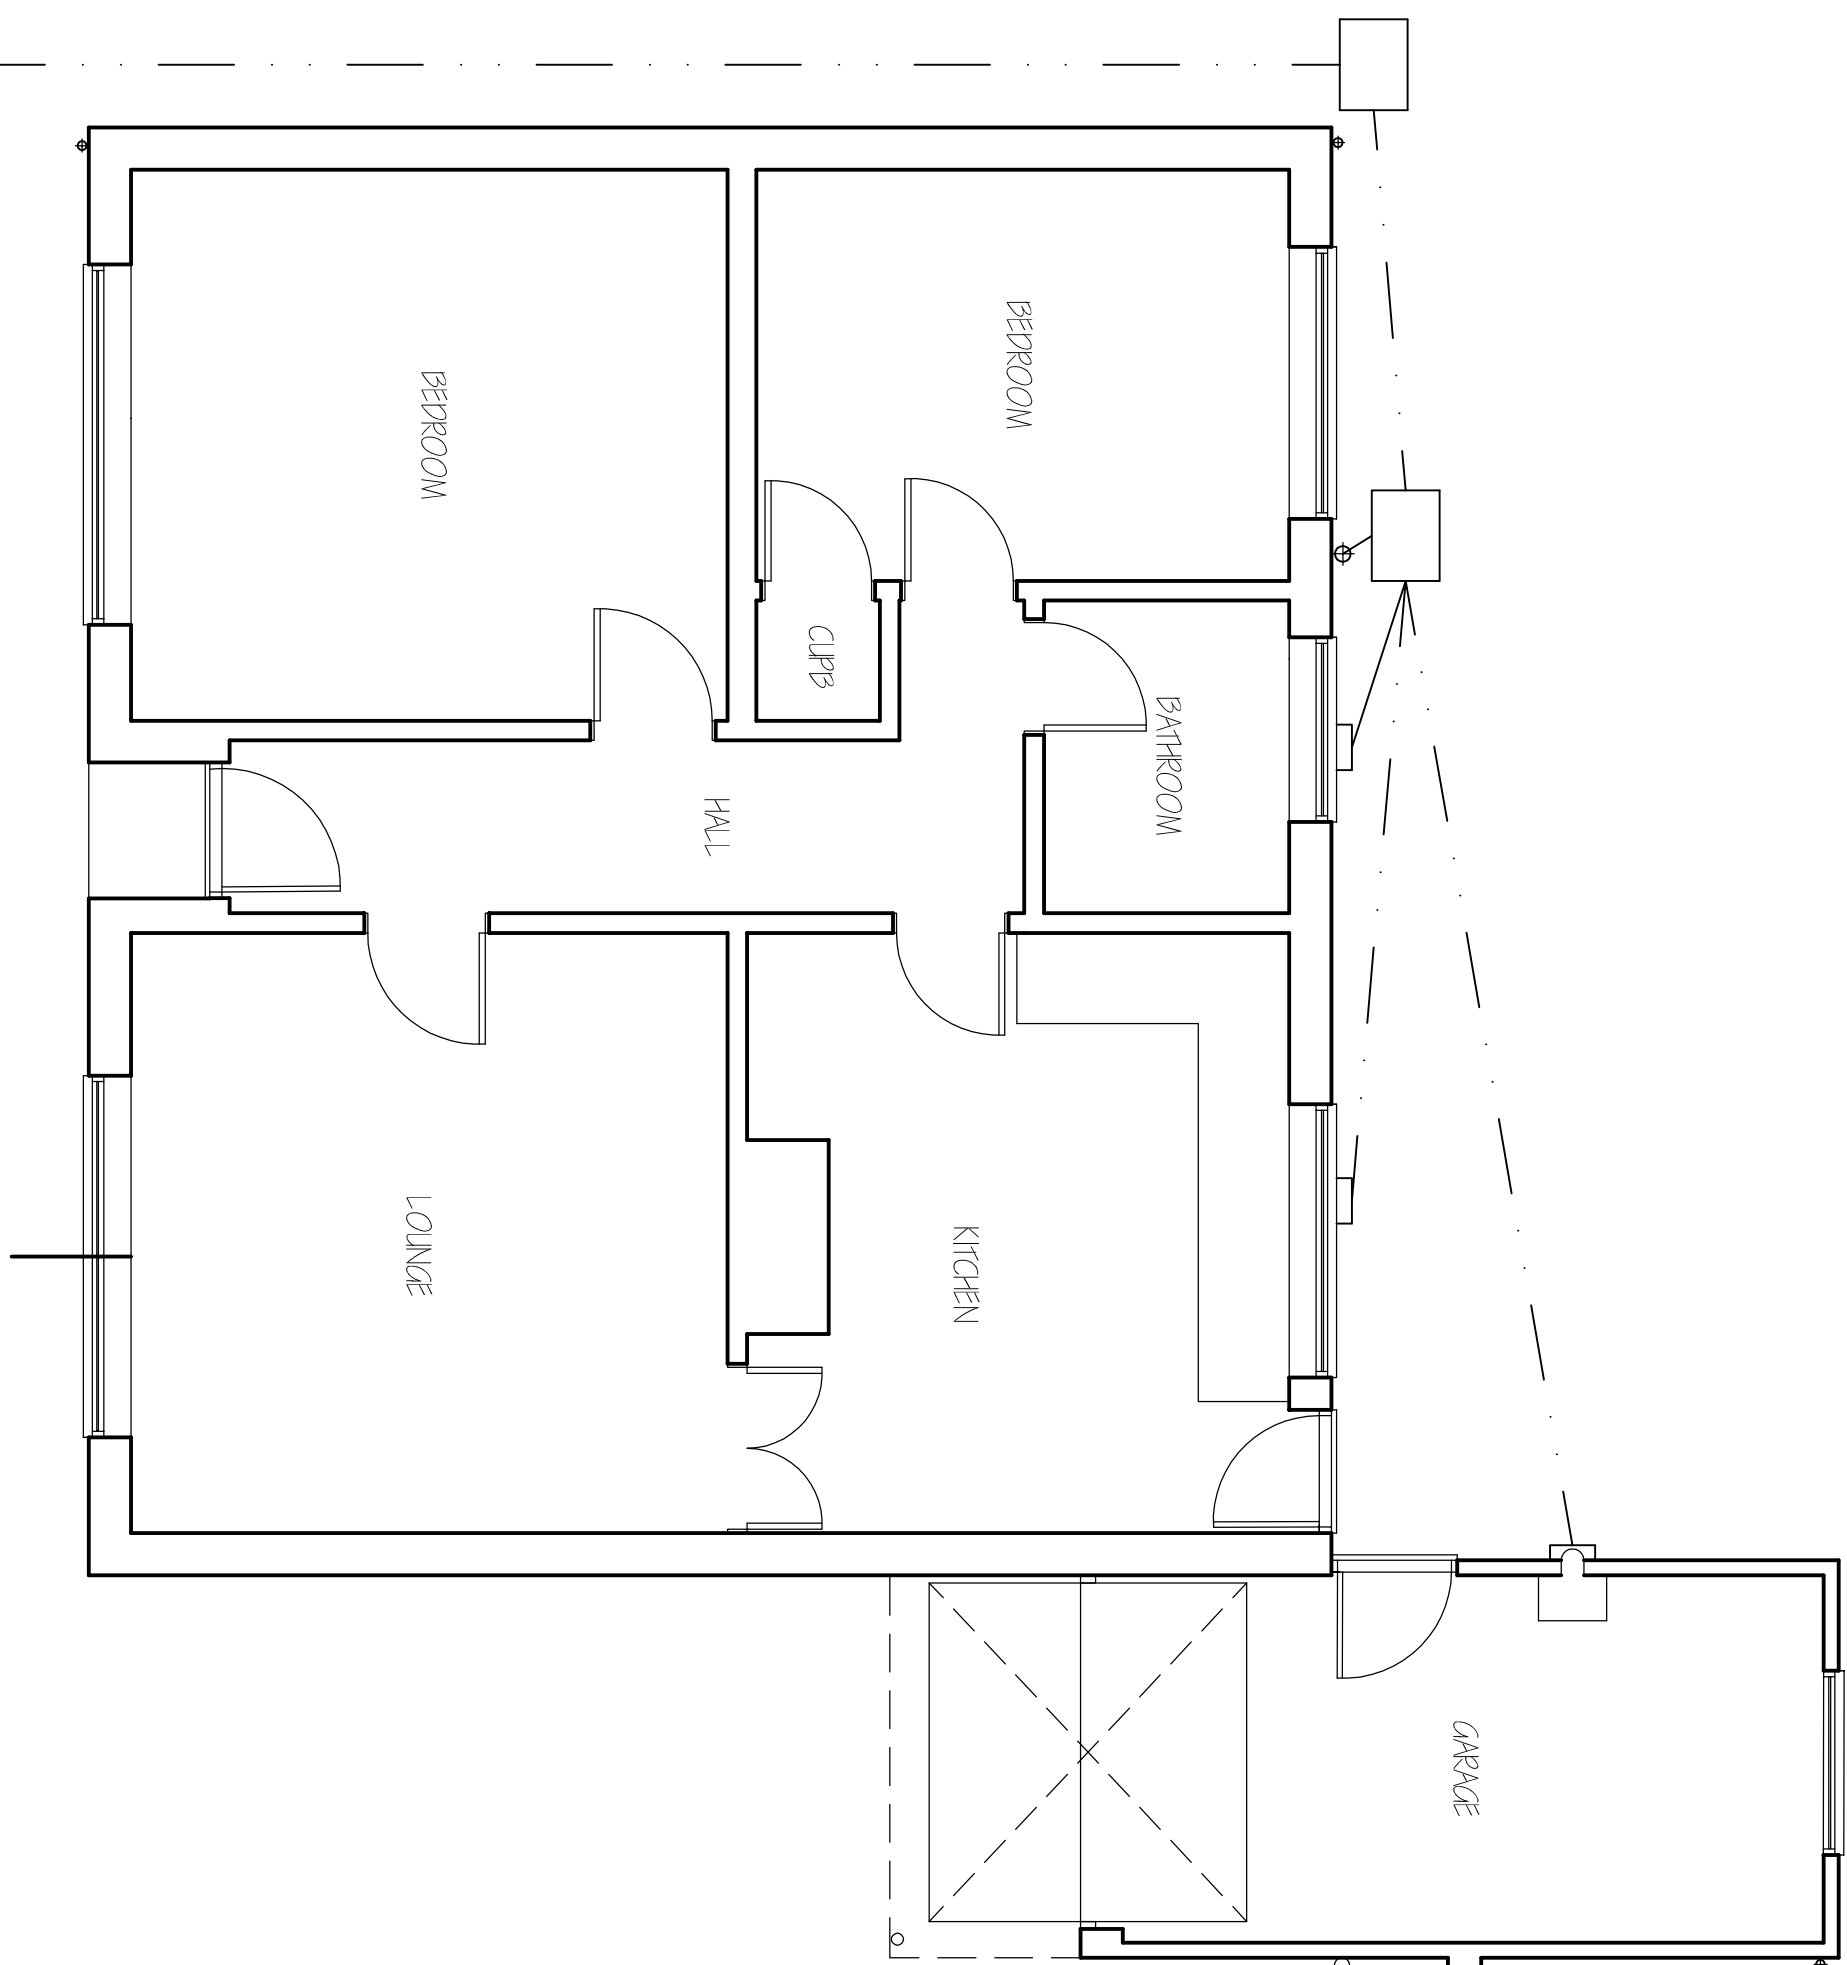

## FLOOR LAYOUT PLAN

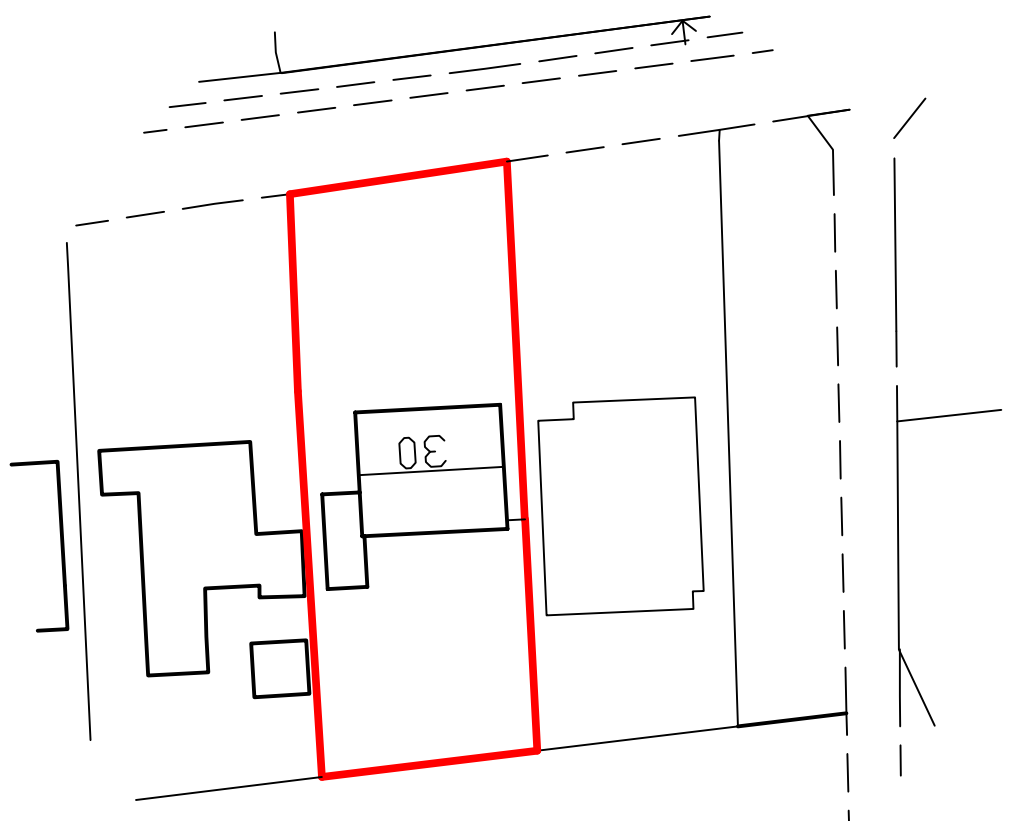SITE PLAN  
1/500.LOCATION PLAN.  
1/1250.[illegible]