




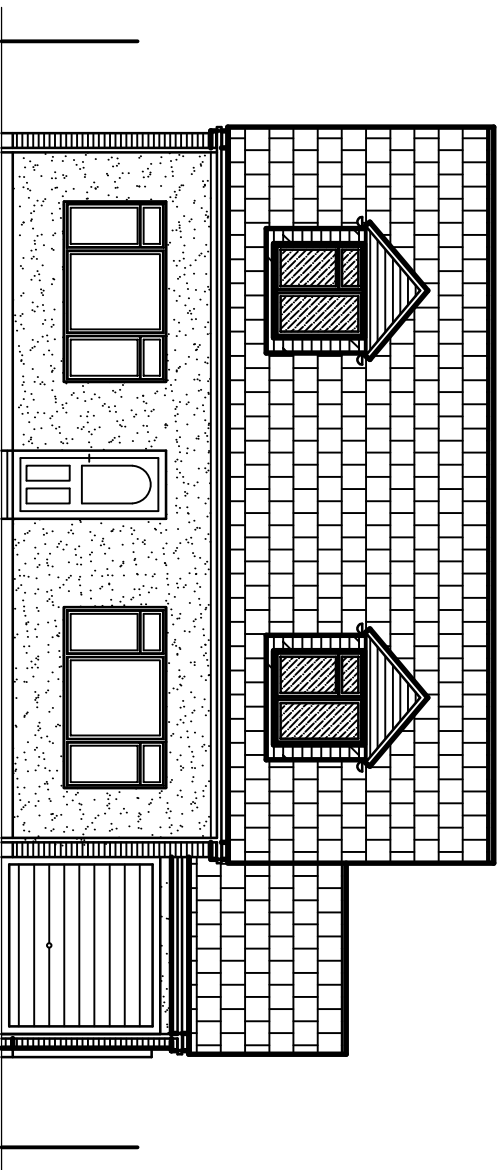


FRONT ELEVATION.

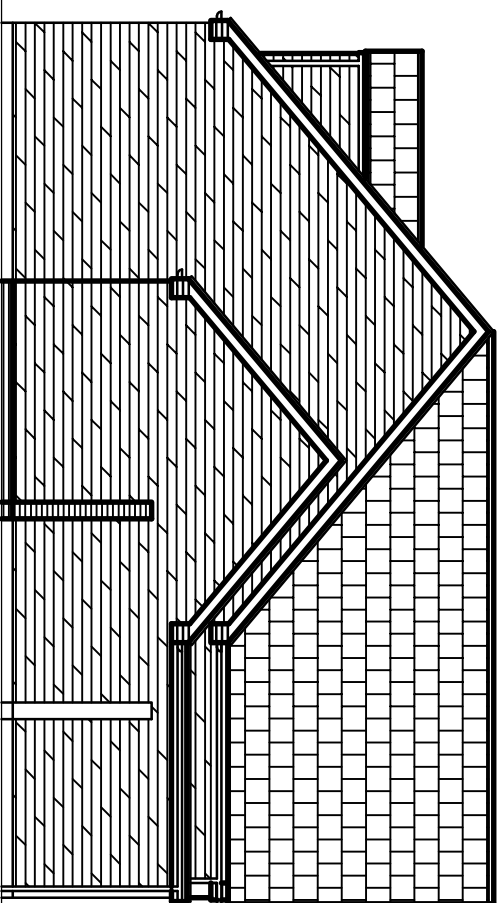

SIDE ELEVATION.

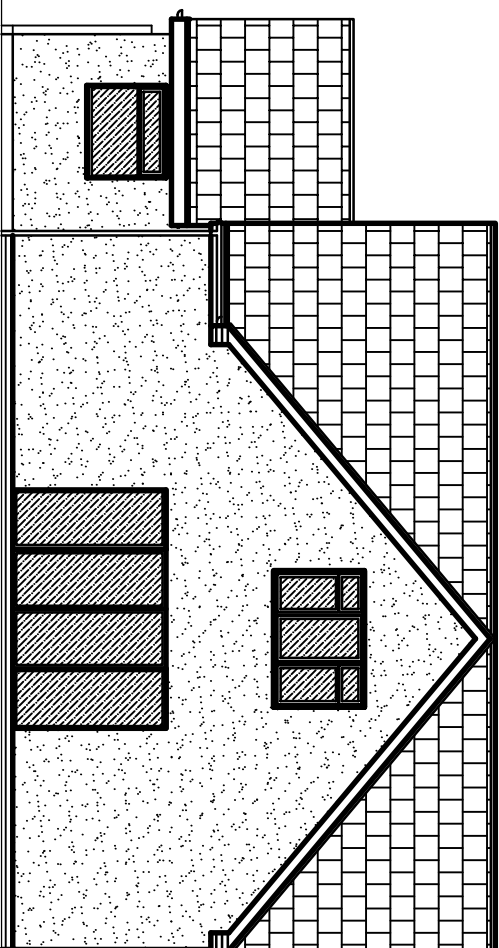

REAR ELEVATION.

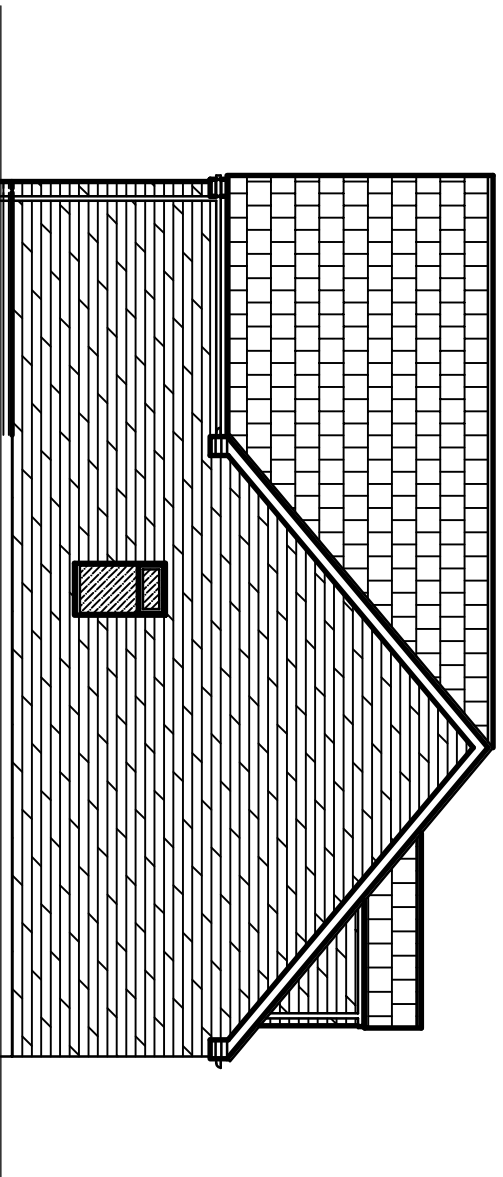


SIDE ELEVATION.


New Opening schedule :-

Ref	Opening Description	Opening Size	Lintel Type	Intell.Levell	Source Door & Window
1	PVC Window	635w x 1200h	Reinforce 5/L K-70	UPVC	Yes
4	PVC Window	1245w x 1050h	Reinforce 10/ 80X/ K-100	1650mm	Yes
5	Kitchen Floor	2260w x 2250h	Reinforce 10/ 80X/ K-150	2250mm	
6	PVC Window (Ergonom Window)	1245w x 1200h	Part of Former Construction		
7	PVC Window (Ergonom Window)	1245w x 1200h	Reinforce 10/ K-90		
8	PVC Window (Ergonom Window)	1610w x 1200h	Reinforce 10/ K-90		
9	Internal floor Opening	900w x 1195Ch	Ed. Lintel to remain - Back up cranshield	2100mm	
10	Internal floor Opening	1600w x 1195Ch	Reinforce 10/ 80X/ 100	1550mm	
11	Internal floor Opening	900w x 1195Ch	Reinforce 10/ 80X/ 100	2100mm	
12	21st, Internal floor Opening	900w x 1195Ch	Reinforce 10/ 80X/ 100	4100mm	
13	Internal Opening	3350w x 2400h	205 x 102 x 25 UB	3500mm	
14	Internal Opening	3350w x 2400h	Existing Lintel to remain		
15	Garage door & Back up	3000w x 1195Ch	Reinforce 10/ 80X/ 100	1550mm	
16	Internal floor Opening	2450w x 2400h	155 x 65 x 16 UB		
17	Internal Opening	3500w x 1150h	Part of floor Construction		
18	Roof Light				


Expose existing garage foundations to determine its suitability for any additional load imposed upon it.

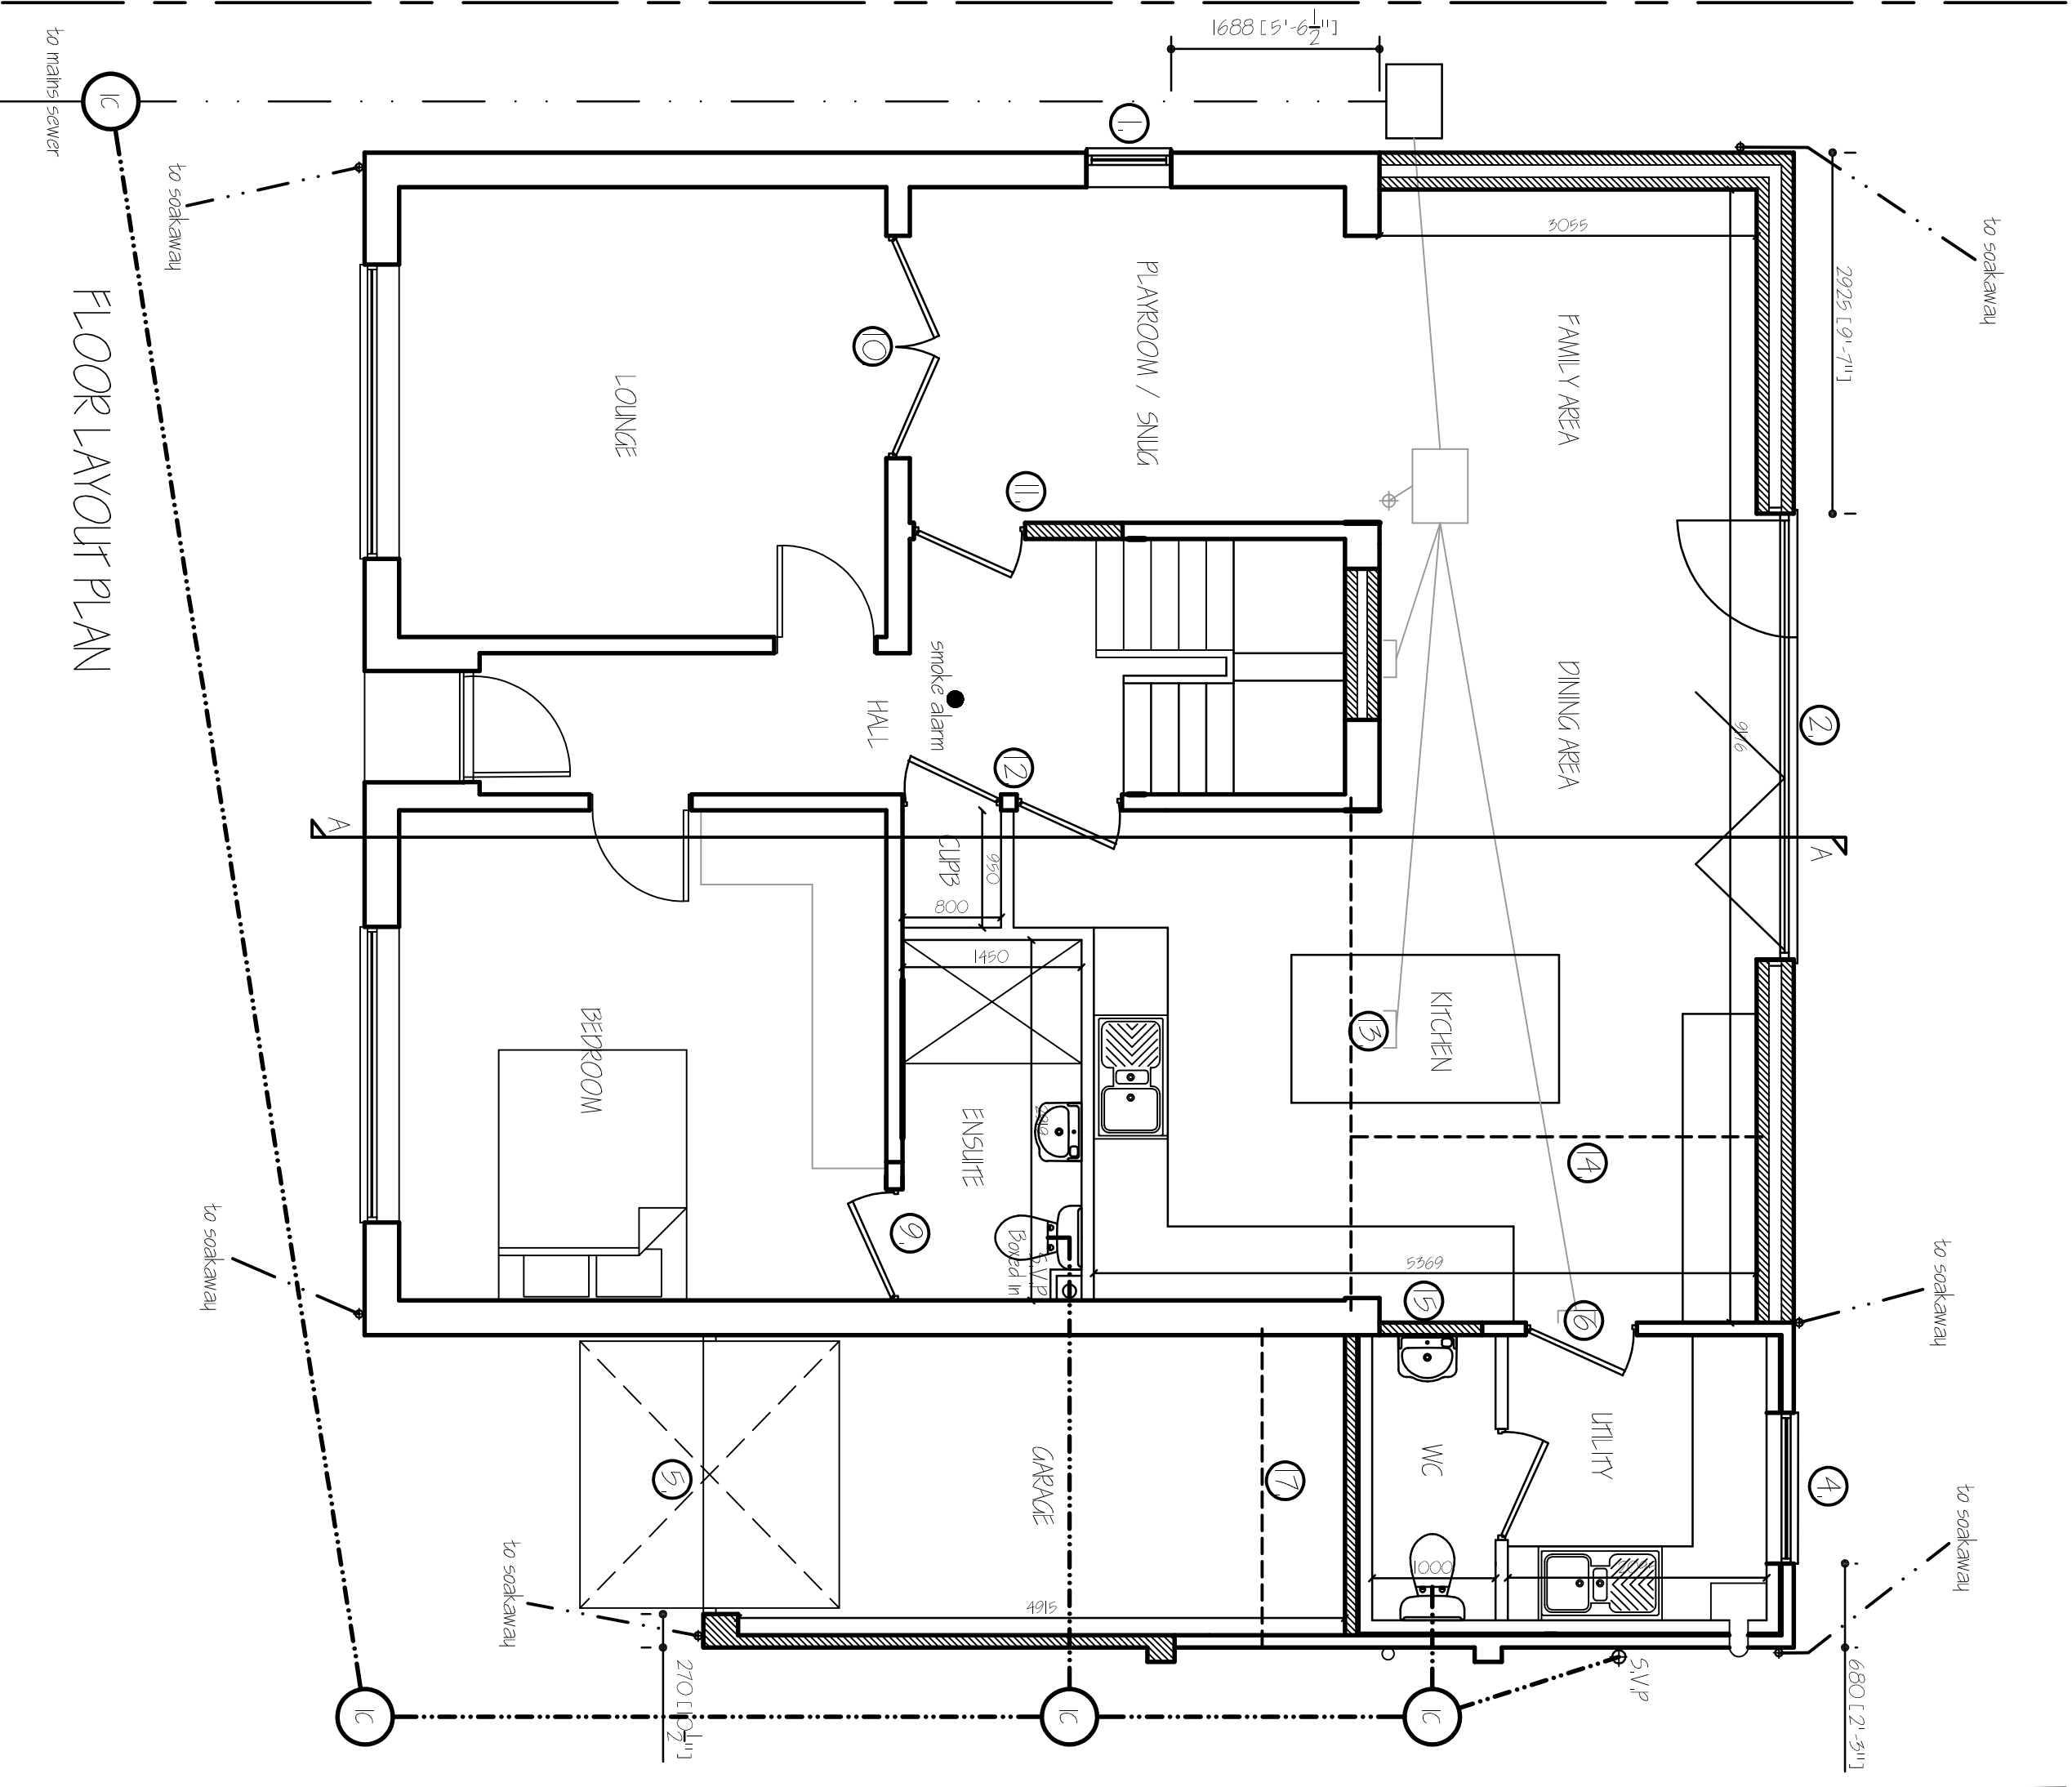

FLOOR LAYOUT PLAN

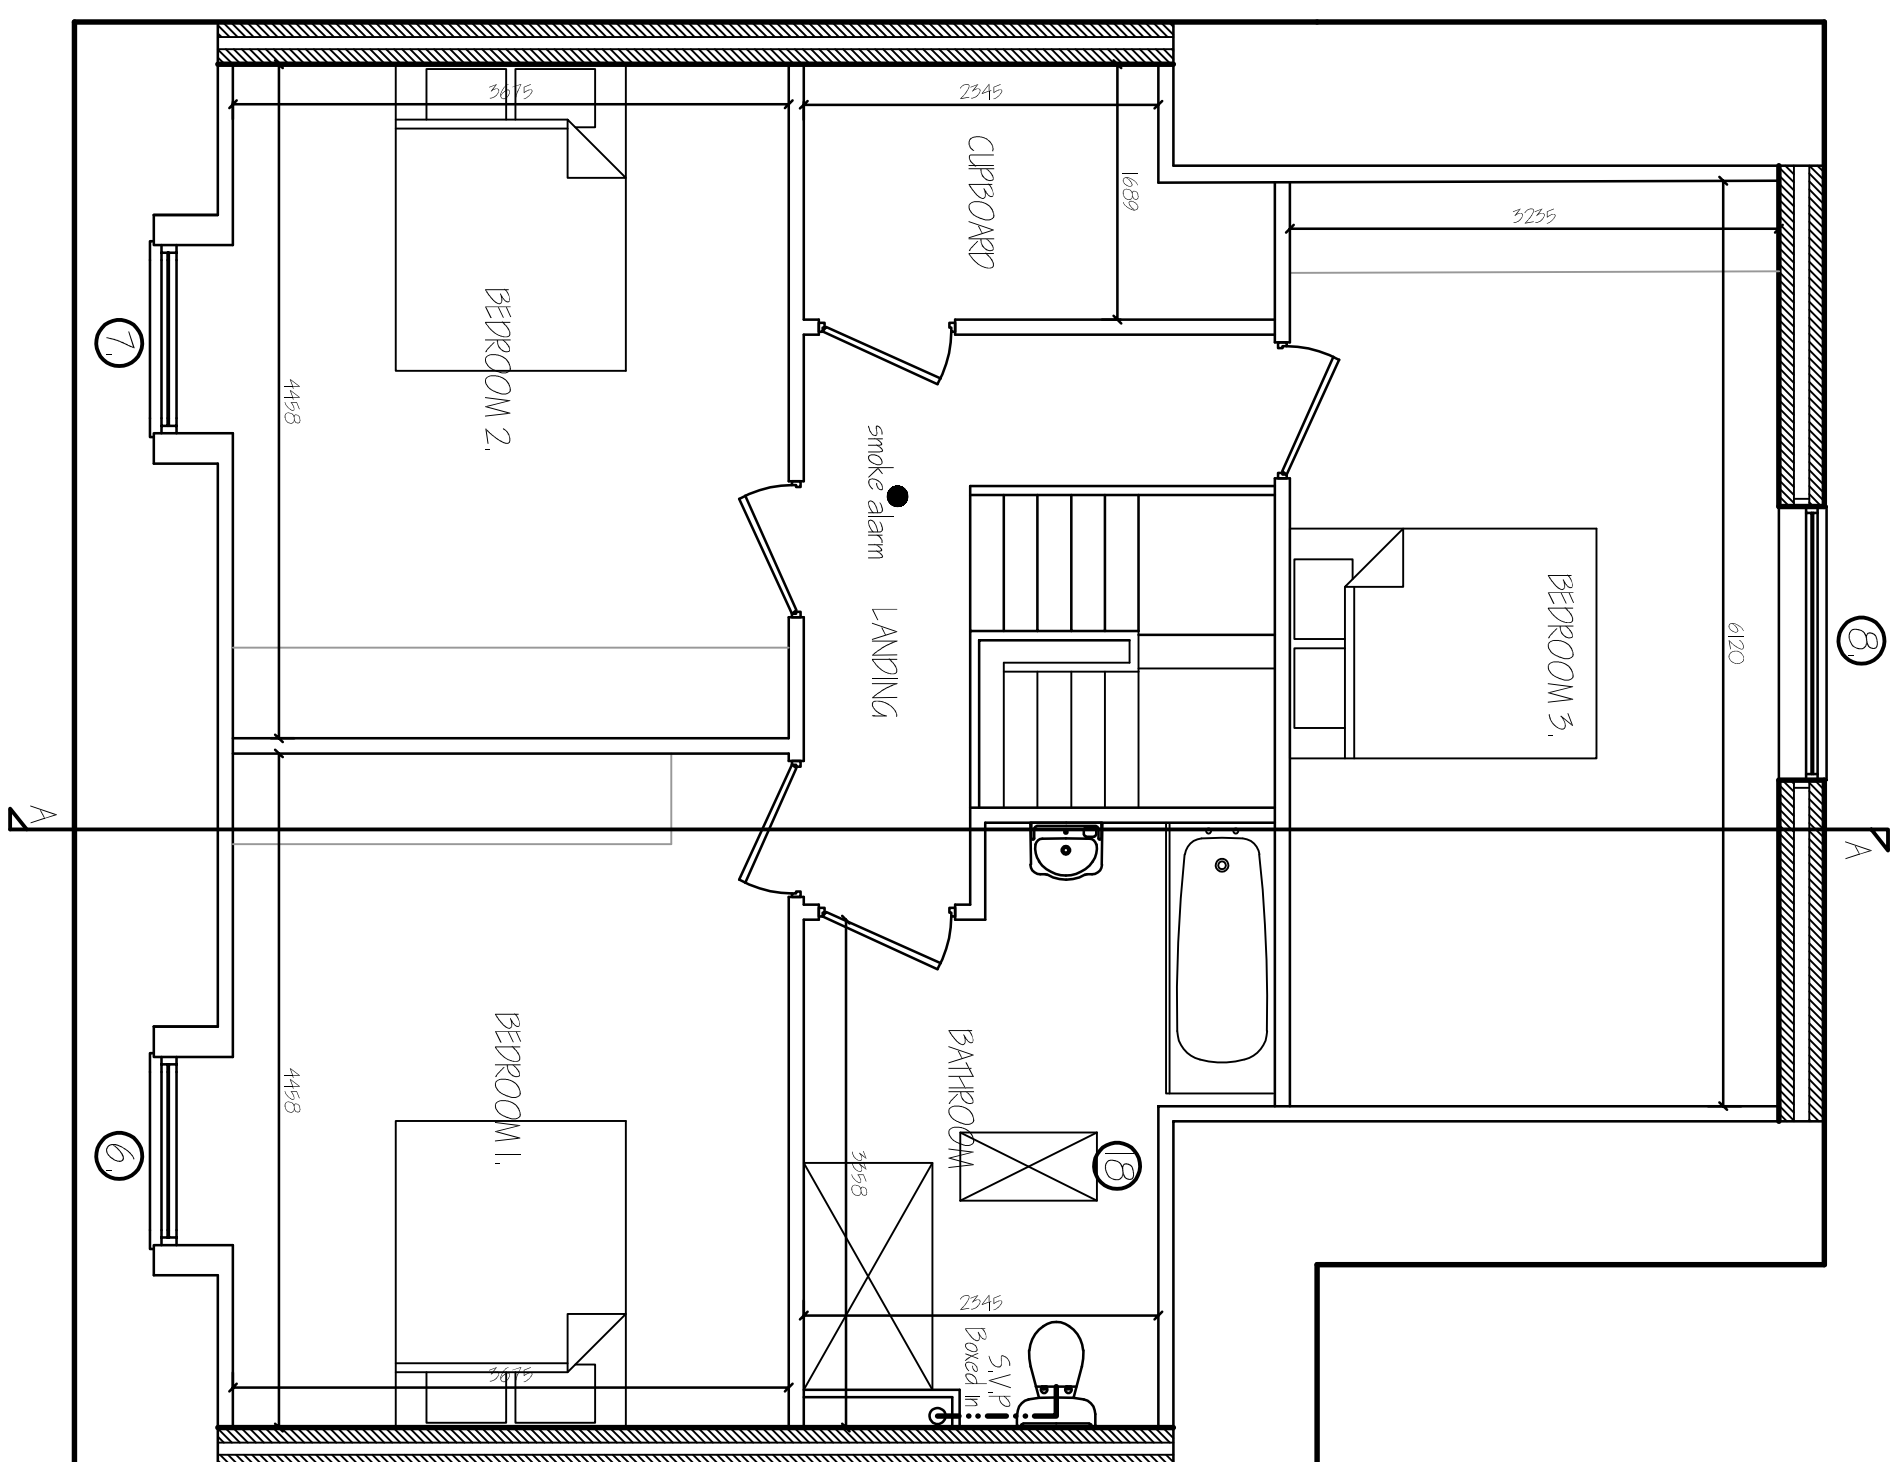

FLOOR LAYOUT PLAN

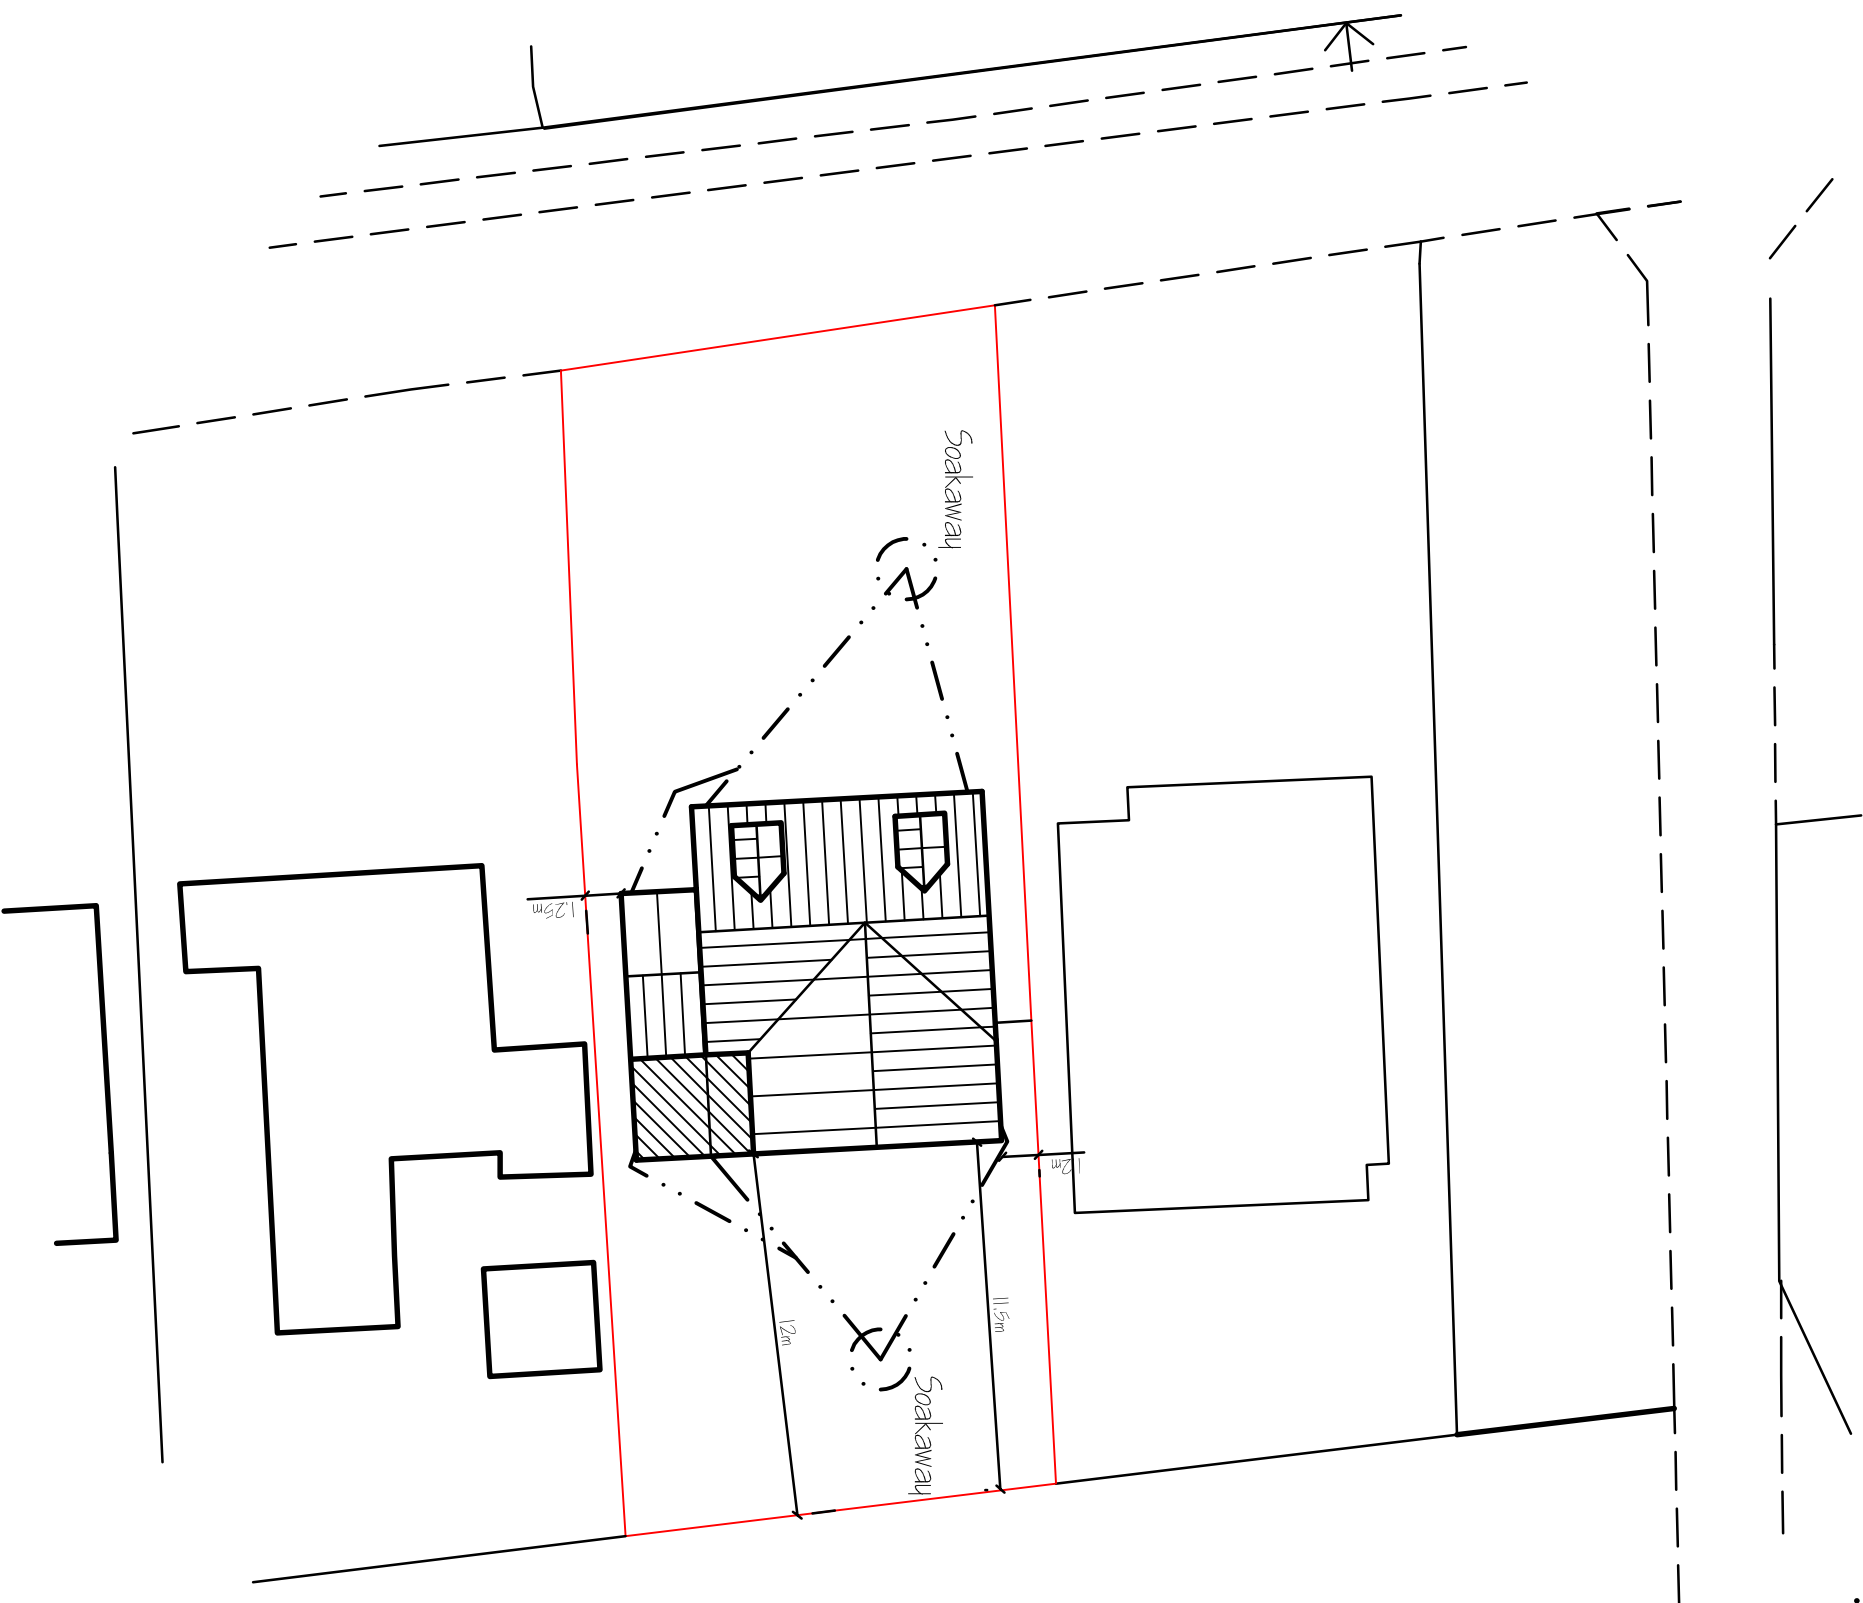

SITE PLAN,
1/ 250.

MATERIAL SCHEDULE :-
FRONT & REAR WALLS:- K-BEND - ASH WHITE
SIDE WALLS:- CLADDING - ANTRACITE GREY
BRICKWORK DETAILING:- VANDESANDEN OLD FARMHOUSE
WINDOWS:- UPVC ANTRACITE GREY
DOORS:- COMPOSITE & STEEL - OAKWELL GREEN

1	PROPOSED FLOOR PLANS & ELEVATIONS.	1/ 50, 1/ 100 (where otherwise stated)
2	PROPOSED FLOOR PLANS & ELEVATIONS.	1/ 50, 1/ 100 (where otherwise stated)
