



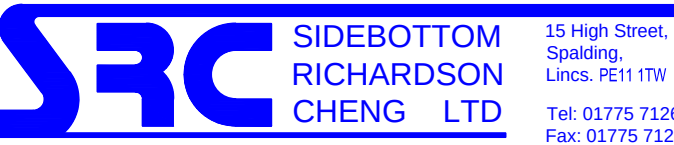
SURVEY STATIONS				
Name	Easting	Northing	Height	Remark
STN_L1	543673.194	323460.091	4.239	P-K NAIL
STN_L6	543681.194	323469.361	4.292	P-K NAIL
STN_L7	543686.095	323475.432	4.240	P-K NAIL

The survey grid is the National Grid obtained from ETRS89 GPS Coordinates with OSTN02 transformation. Levels shown to Ordnance Survey datum using ETRS89 GPS with OSGM02 transformation.

Surveyed boundary features are not necessarily legal boundaries

All utilities have been identified to the best of the surveyors knowledge. The correct identification can not be 100% guaranteed and should be independently verified prior to use in any design or building works.

Services may be obscured by parked cars, leaf litter or building materials etc.

Rev	Date	Remarks
FOR INFORMATION		
 SIDEBOTTOM RICHARDSON CHENG LTD 15 High Street, Spalding, Lincs. PE11 1TW Tel: 01775 712660 Fax: 01775 712635 Email: src@srcld.com		
Project Survey at 37 - 39 Little London Long Sutton, Spalding Lincolnshire, PE12 0LE For D & R Properties		
Title Topographical Survey		
Date	July, 2016	Scale 1:125 @A1
Drawn	AS	Checked SRC
Design	-	File Name 24416-01
DRG No. 24416/01		Rev -