


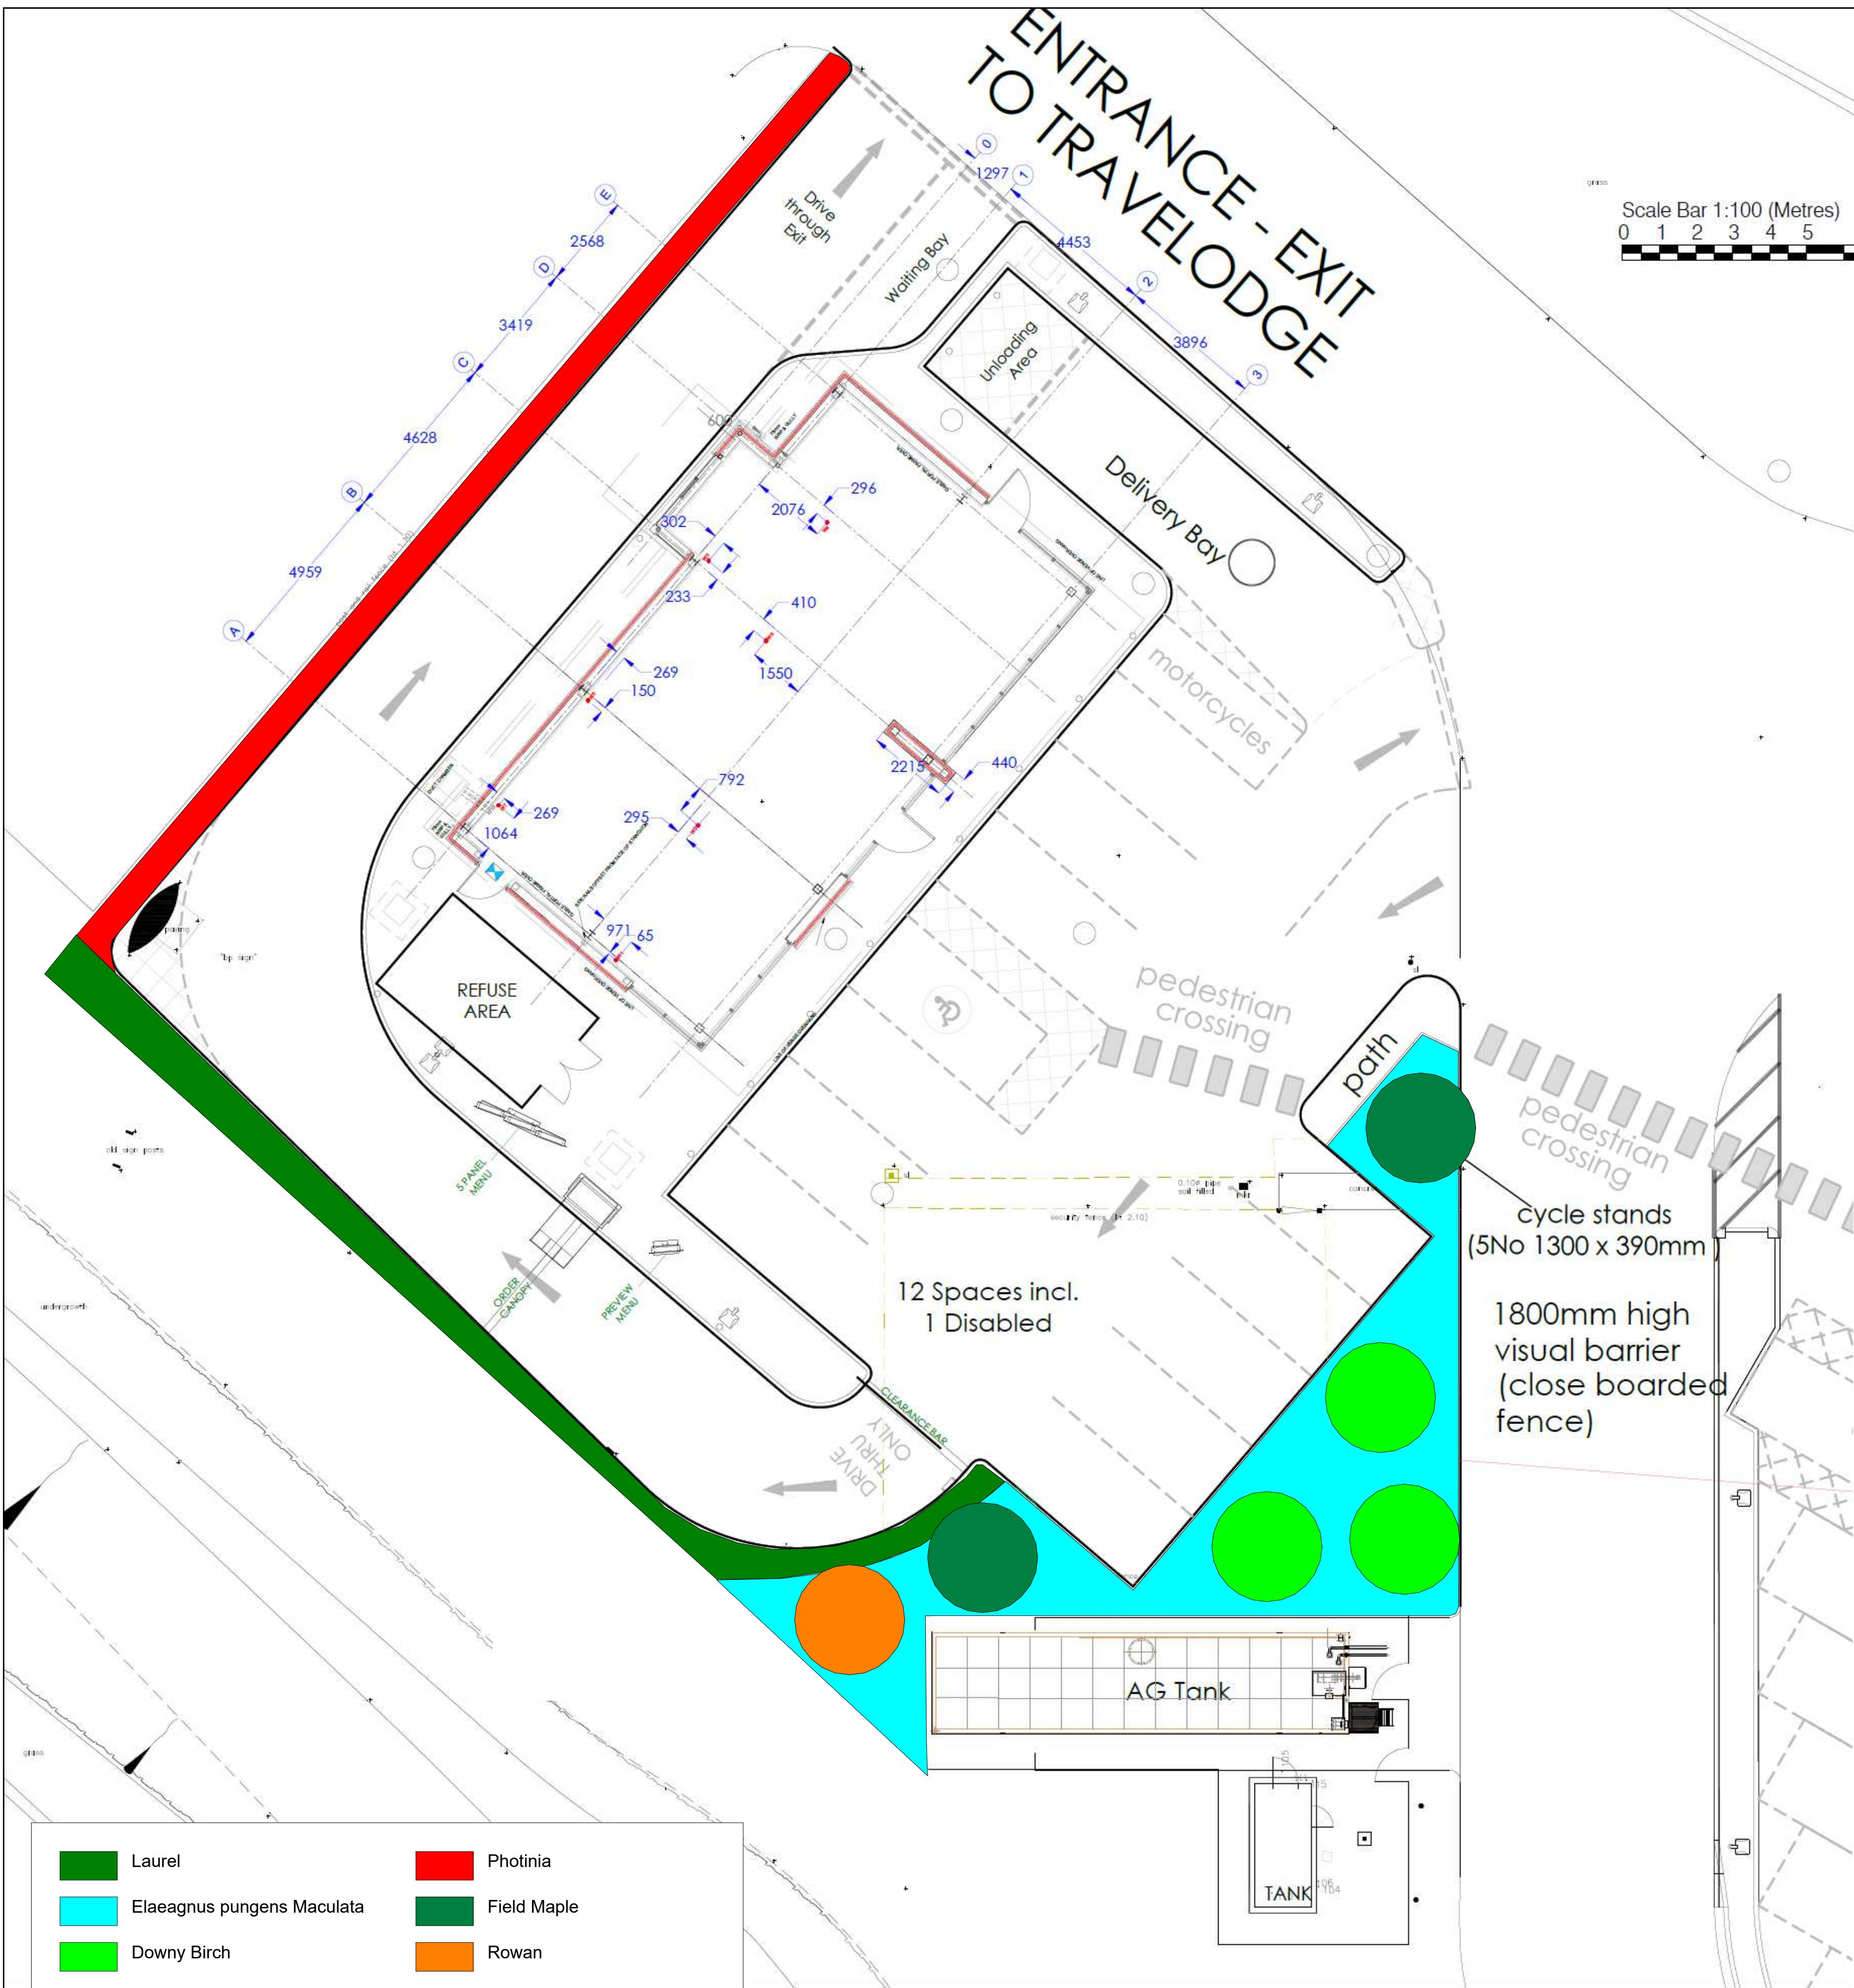

Landscaping Specification:

See WPS StandardConstruction 2012 - part 09 - Landscaping.pdf

All trees are to be as Barchams Trees, Medium size, with container size approx 65 Litre

Plant as double staked, container grown planted any time or Bare root planted November to March. The trees must be watered until established.

Tree Selection:

Acer campestre (Field Maple)
2 trees

Betula pubescens (Downy Birch)
3 trees

Sorbus aucuparia (Rowan)
1 tree

Shrub Selection

Elaeagnus pungens Maculata 3 litre
Area = 94 m2
Plant at 3 per m2 = 282 plants

Prunus laurocerasus Otto Luyken 3 litre
Length of hedge 32m
Plant at 2 per metre = 64 plants

Photinea fraseri Red Robin 3 litre
Length of hedge 32m
Plant at 2 per metre = 64 plants



Starbucks, Main Road, Wisbech Road, Long Sutton. PE12 9AG

SCALE : 1 : 100 @ A1 DATE : 21/08/2019

Landscape Proposal

Map data shown may contain Ordnance Survey © products supplied by Pear Technology Services Ltd; Email: info@peartechology.co.uk © Crown Copyright and database rights from date shown above Ordnance Survey © licence number 100023148