
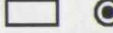


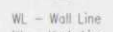

Deliberately left blank		Scale 1:500 /LV		TF43252313 (543254,323135)		For further drawings contact QC Data, PO Box 6540 Nottingham, NG8 3PT. 0115 901 4711		 East Midlands Electricity	
		Sheet 1 of 2		Nicola Cotton		29/09/2003			
IMPORTANT NOTICE. Owing to the scale of this plan, apparatus positions are approximate only and few service locations are shown. Exact locations of all cables including service cables should be verified by cable locator and careful use of hand tools. The cost of rectifying any damage will be charged. Further advice, if required may be obtained by calling 0800 0963080. Work must be carried out in accordance with all current Health and Safety Regulations. Guidance notes are available from The Health and Safety Executive. ACCIDENTAL DAMAGE MUST BE REPORTED TO 0800 0568090 IMMEDIATELY - MEANWHILE KEEP WELL CLEAR!						Additional Information  Overhead Line  Underground Cable  Substation  LV Distribution Boxes  Duct  Cable Joint WL - Wall Line KL - Kerb Line VL - Verge Line HL - Hedge Line FL - Fence Line CL - Centre Line BL - Building Line			
This plan is based upon the Ordnance Survey map by East Midlands Electricity Distribution plc with the sanction of the Controller of H.M. Stationery Office. Crown Copyright Reserved. Subject to any specific exceptions this copy must not be copied without the prior permission of the copyright owner. Any information provided by East Midlands Electricity Distribution plc is copyright and may not be reproduced in any form without the written permission of East Midlands Electricity Distribution plc.									