

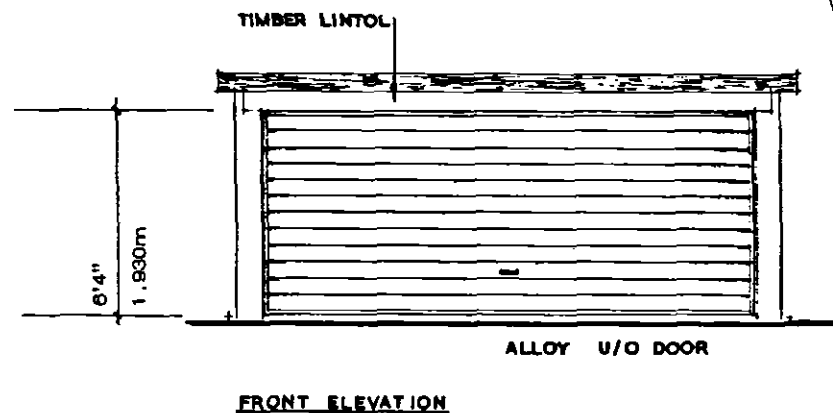


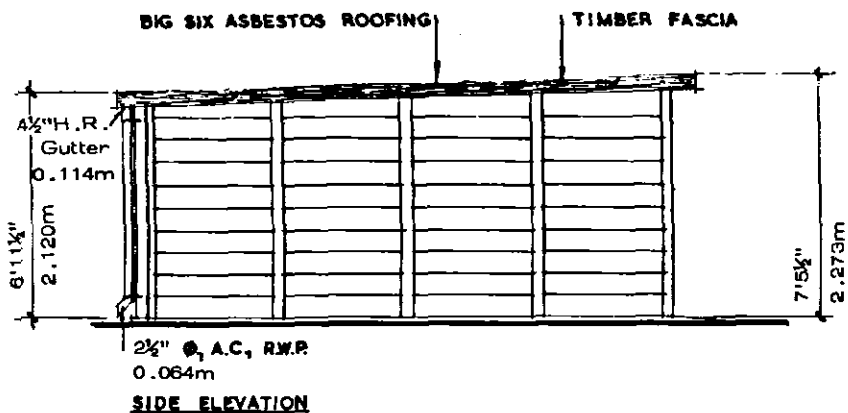

LENGTHS:		WIDTH	
OUTSIDE	INSIDE	OUTSIDE	INSIDE
16'6" (5.029m)	16'0" (4.877m)	16'8" (5.080m)	16' 1" (4.902m)
17'6" (5.334m)	17'0" (5.182m)		
19'1" (5.817m)	18'7" (5.664m)		
20'1" (6.121m)	19'7" (5.969m)		

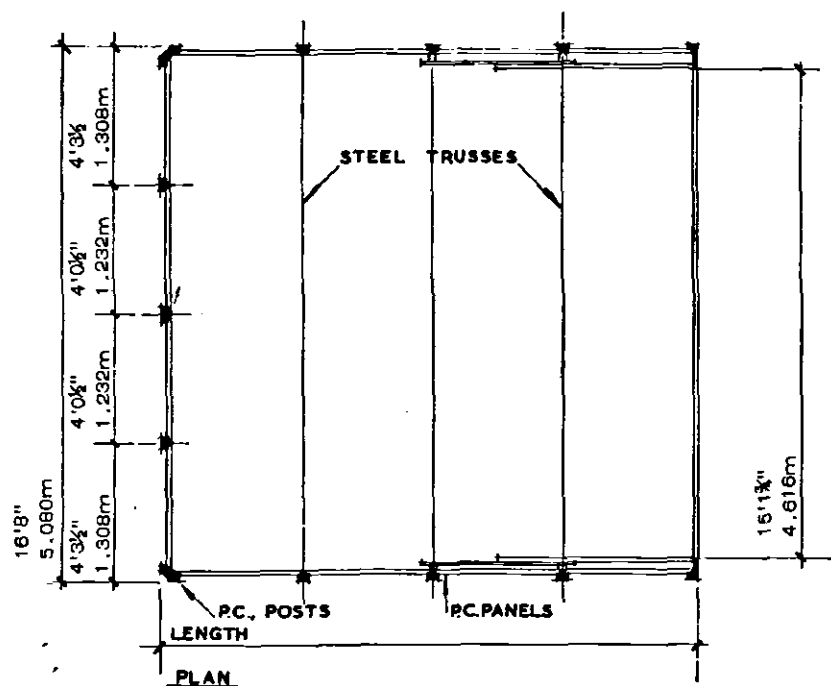

SITE PLAN

SOUTH HOLLAND D.C.
PLAN DEPT.
29 APR 1977
REF. 711/486/77