


COACH HOUSE CONVERSION AT CROWN & WOODPACK P.H.


JOINERY DETAILS OF WINDOWS

AUG. 2019

5 No. TRADITIONAL BOX SLIDING SASH

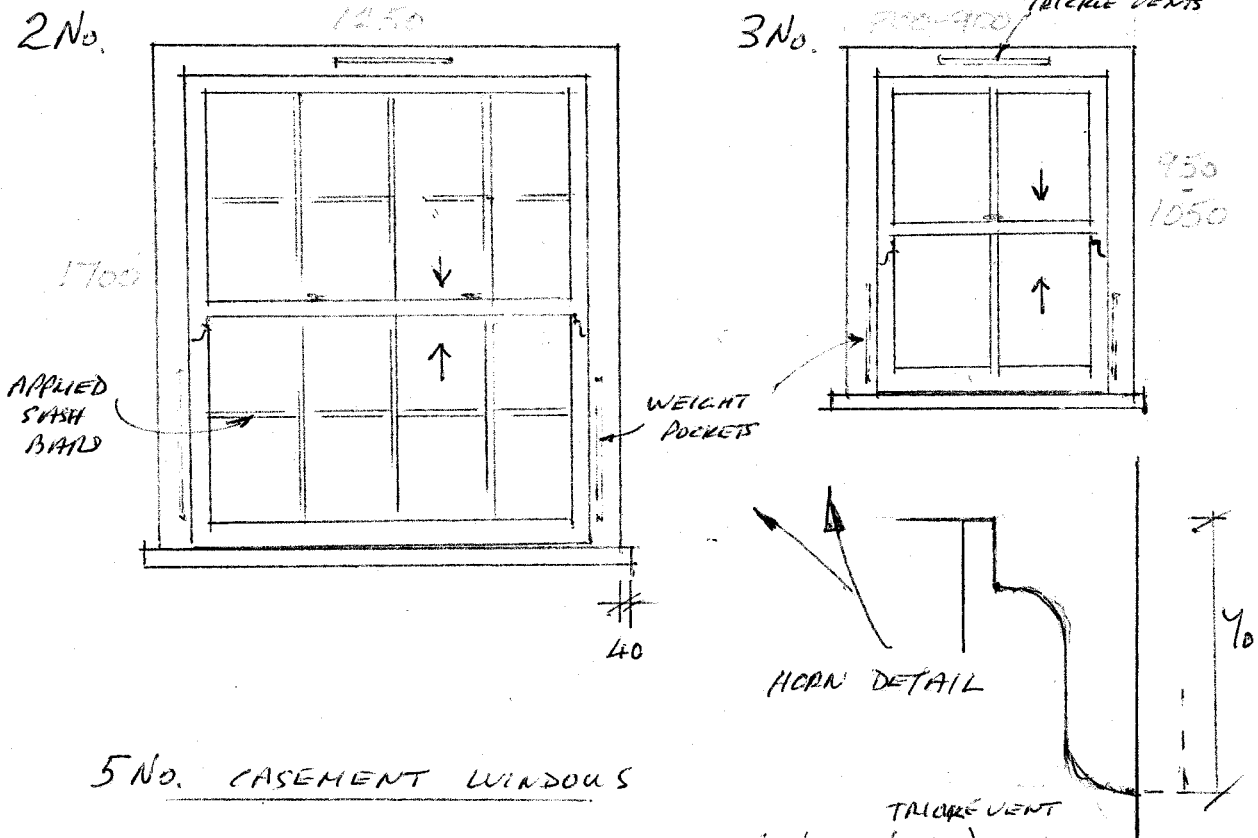

5 No. CASEMENT WINDOWS

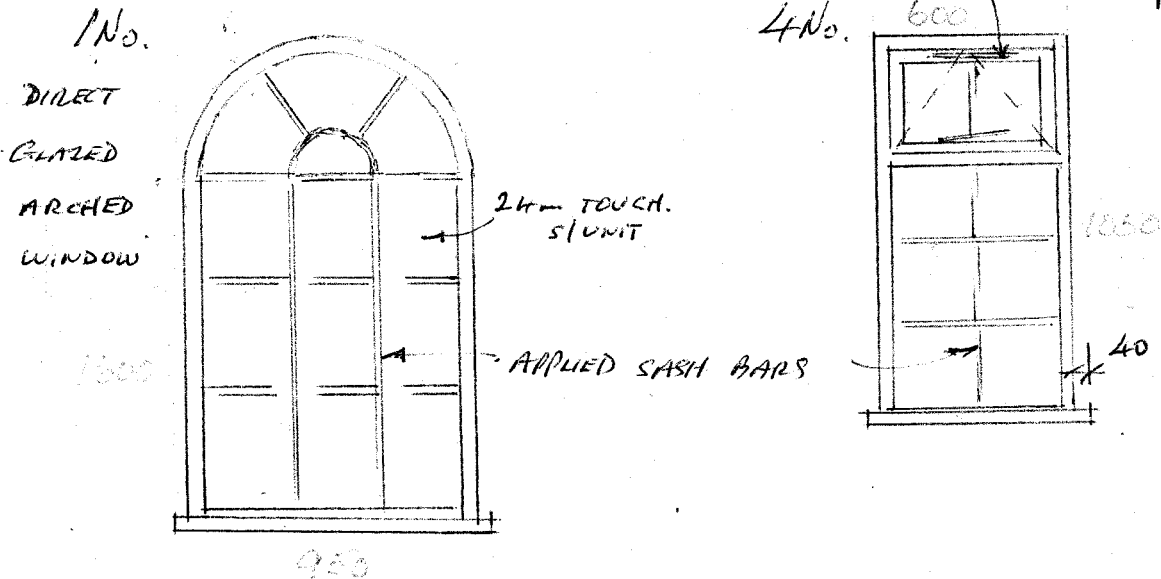


ALL DIMENSION OF FRAMES
TO BE CHECKED ON SITE


DRAW. NO. KB/SD/01

1-200


SECTION DRAWING OF BOX SLIDING SASH WINDOWS

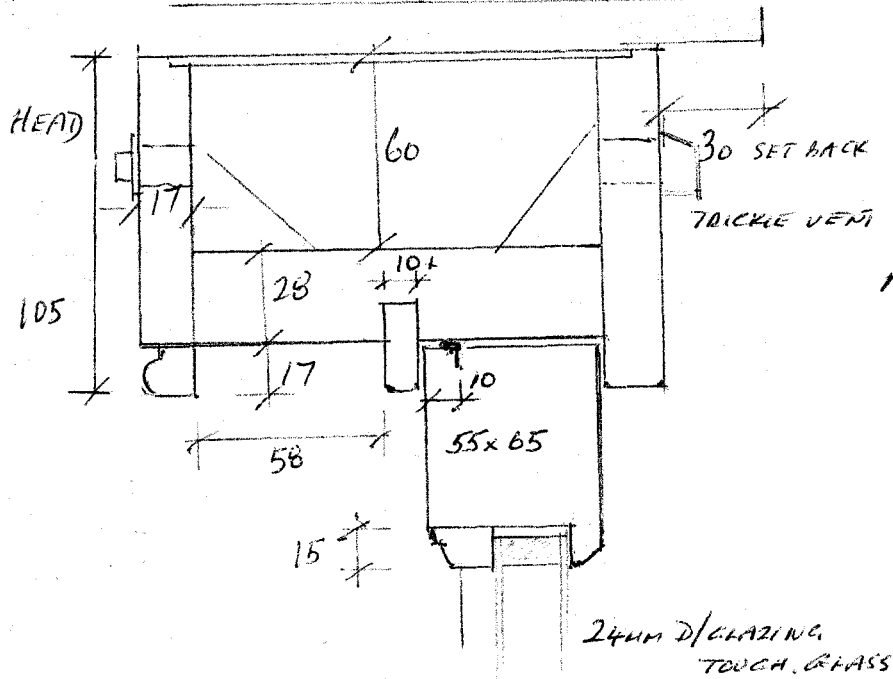


APPLIED SASH PARS

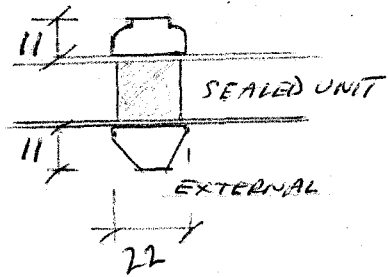


MEETING
RAILS

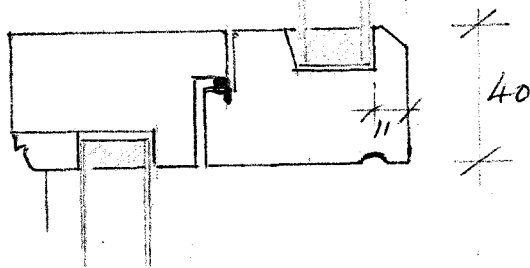


17xM
STAFF
BEAD

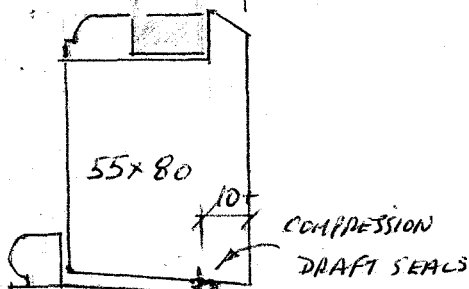

CILL

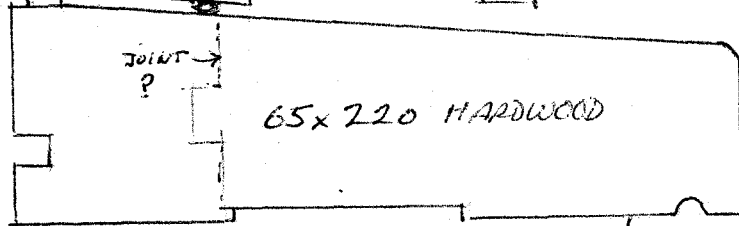

JAMB

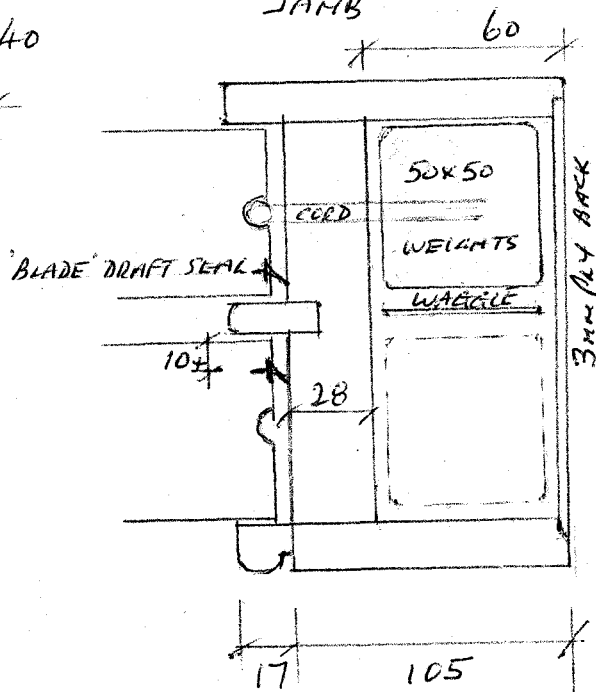


DRW. NO. 148/SD/02



MIN
30

1/2 FULL SIZE



SECTIONS THRO' CASEMENT WINDOWS

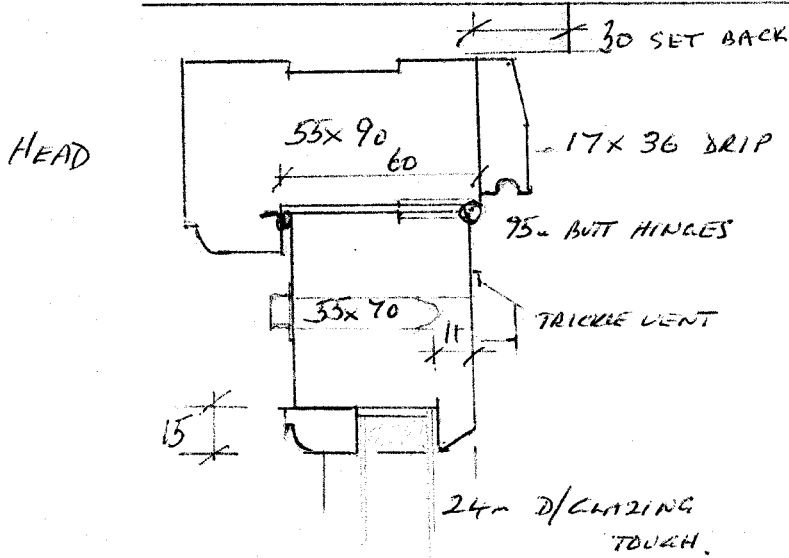

APPLIED SASH BARS

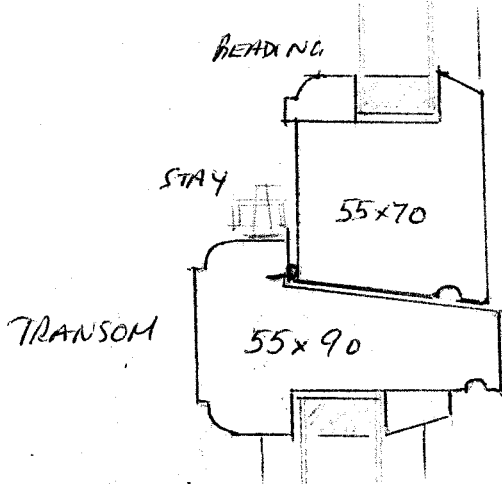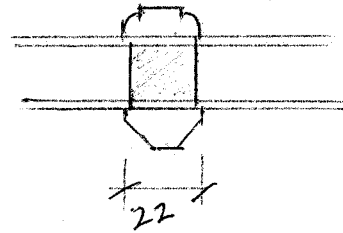

JAMB DETAIL


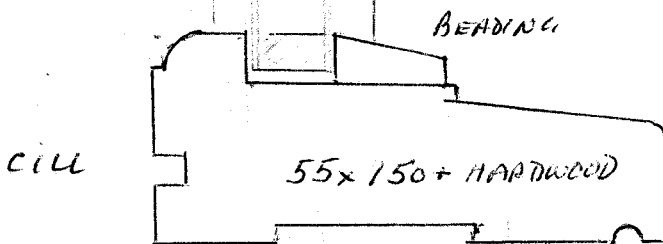
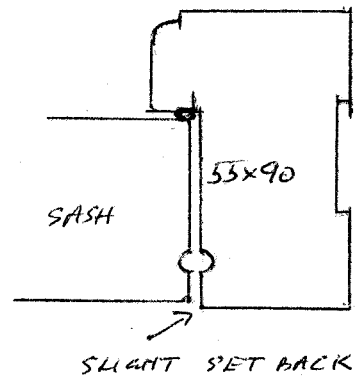


DRW. NO. KB/SD/03

MIN. 30 O/HANG

1/2 FULL SIZE

SECTION THRO' ARCHED WINDOW

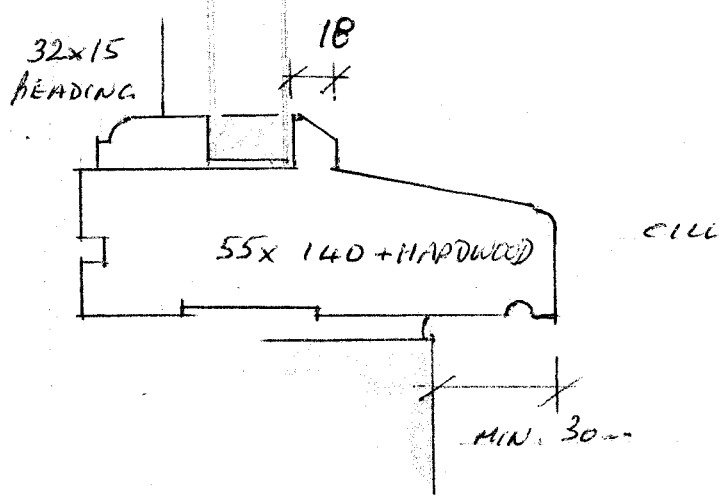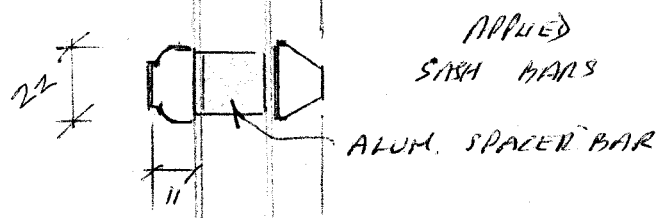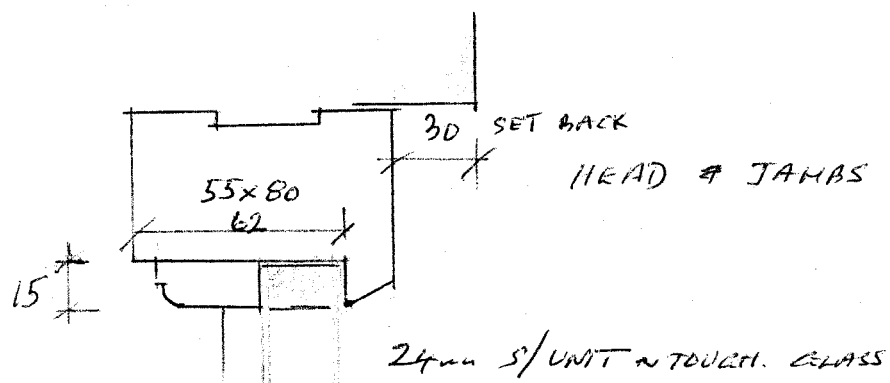

DRAW. NO. 12B/SD/04



1/2 FULL SIZE

COACH HOUSE CONVERSION ATT CROWN & WOOLPACK P.H.

JOINERY DETAILS OF DOORS



1 No. OPEN IN

1 No. OPEN IN
1 No. OPEN OUT

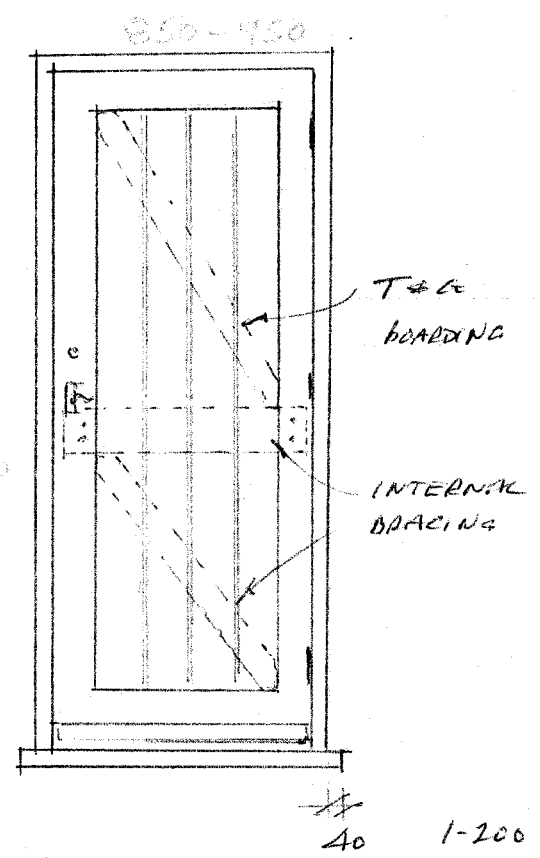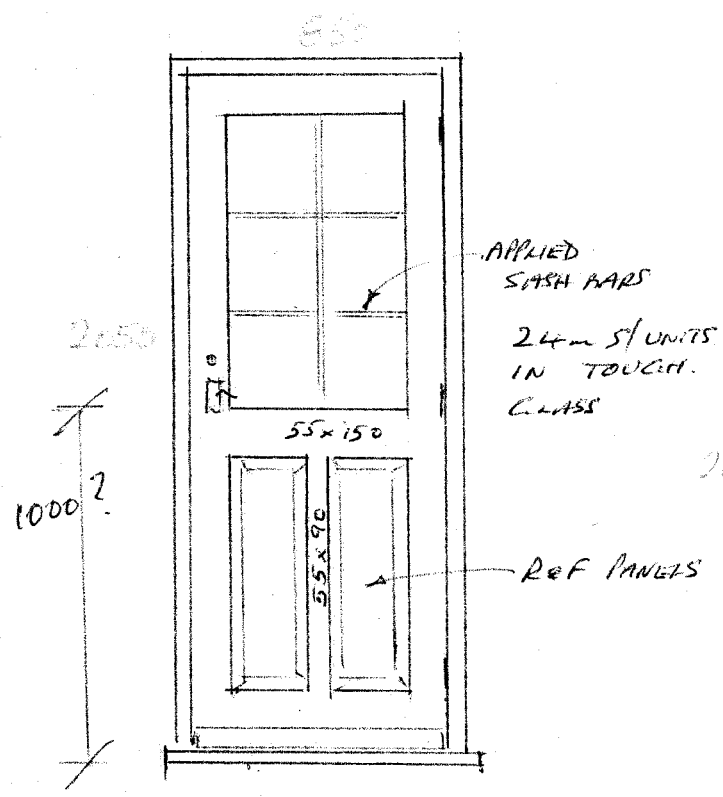

40 1-200

DETAILS TO OPEN OUT DOOR

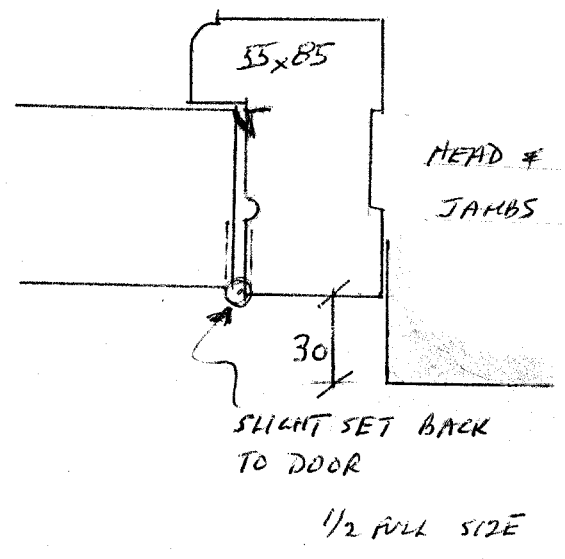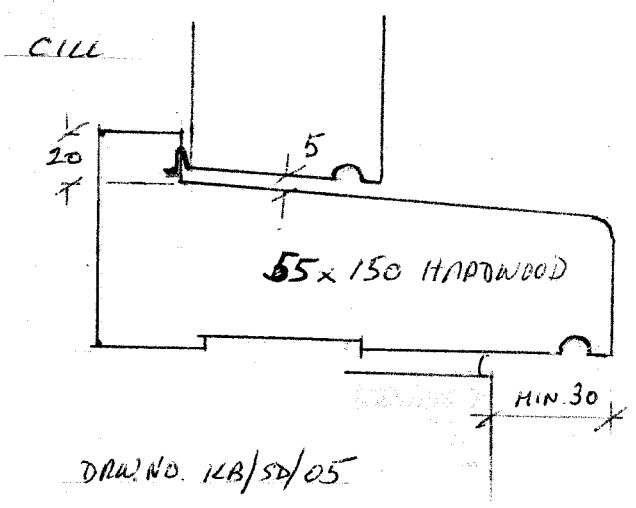

DRAW NO. 12A/SD/05

SECTION DRAWINGS THRO OPEN-IN DOORS

