

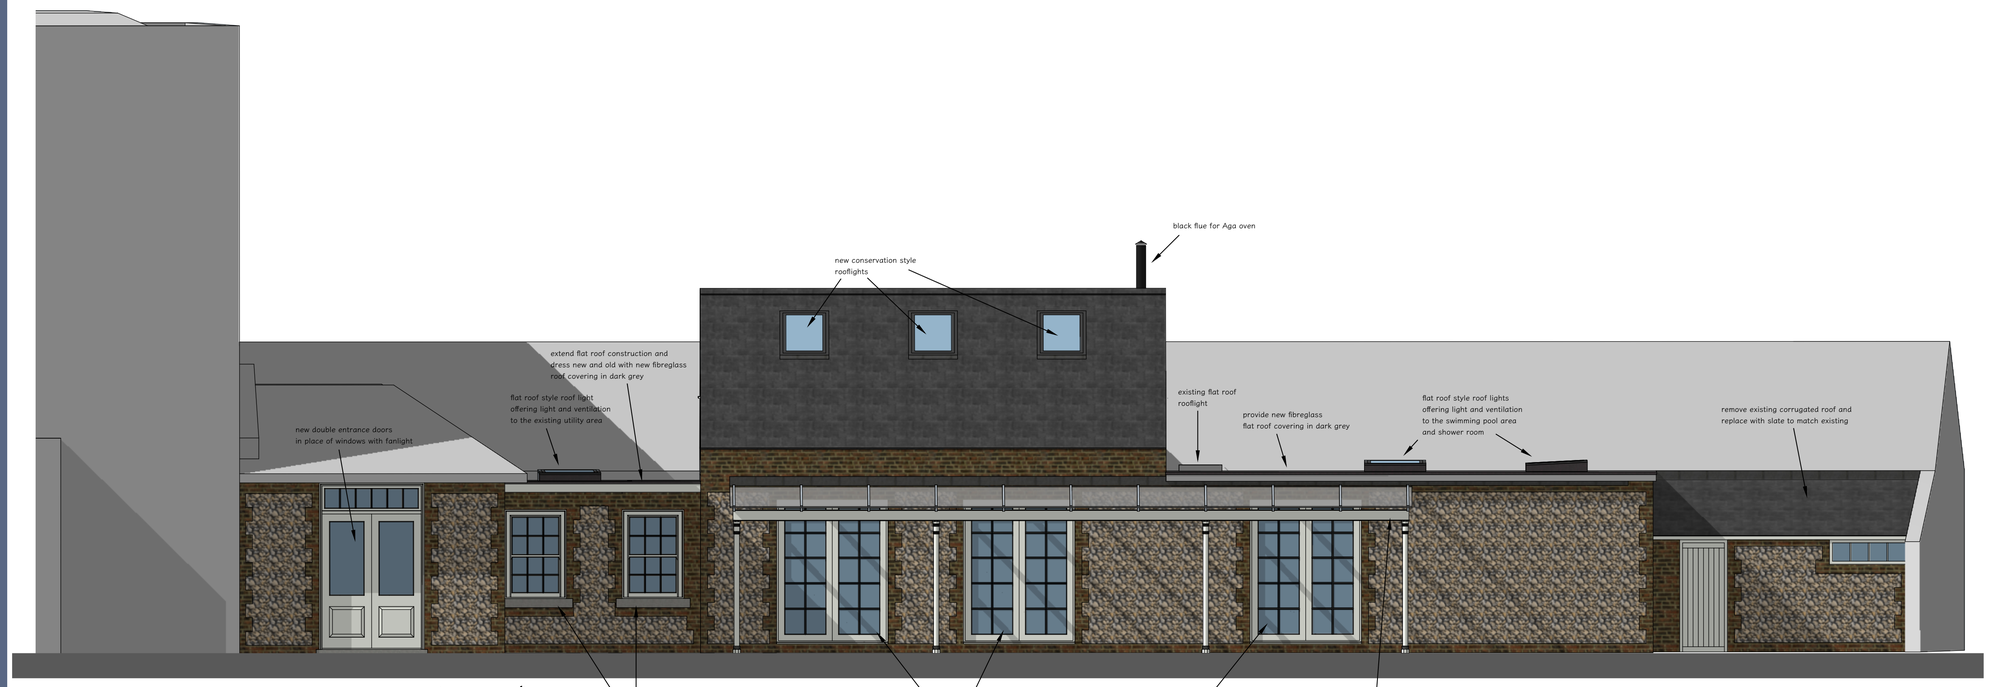


PROPOSED NORTH ELEVATION (courtyard)

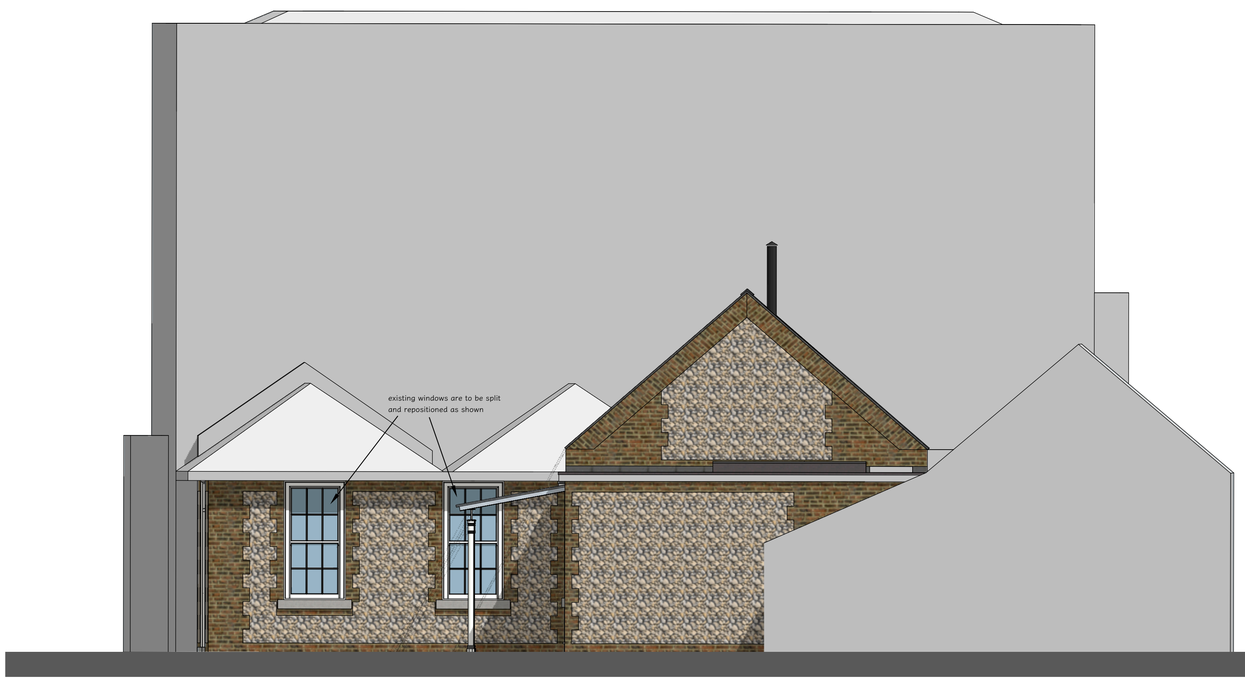

PROPOSED WEST ELEVATION

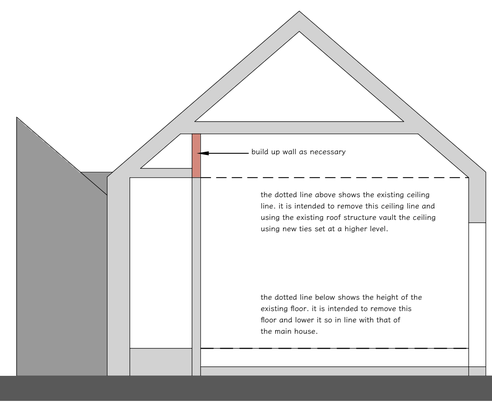

SECTION THROUGH KITCHEN & CORRIDOR

PROPOSED EXTENSION & ALTERATIONS AT SUTTON HOUSE HIGH STREET LONG SUTTON LINCS

for MR & MRS H MIDDLETON

DO NOT SCALE FROM THIS DRAWING

This drawing is the property of Julian Warrick Design Consultancy and is protected by the Copyright Designs and Patents Act 1988. It is not to be loaned, copied or passed to any third party without the consent of Julian Warrick Design Consultancy. Any breach will be pursued in accordance with the Act. Figured dimensions only are to be taken from this drawing. Any discrepancies are to be reported to Julian Warrick Design Consultancy before any work is put in hand. 