




SHDC  
Planning & Development  
- 8 DEC 2011  
Ref: 0970-11



Proposed Front

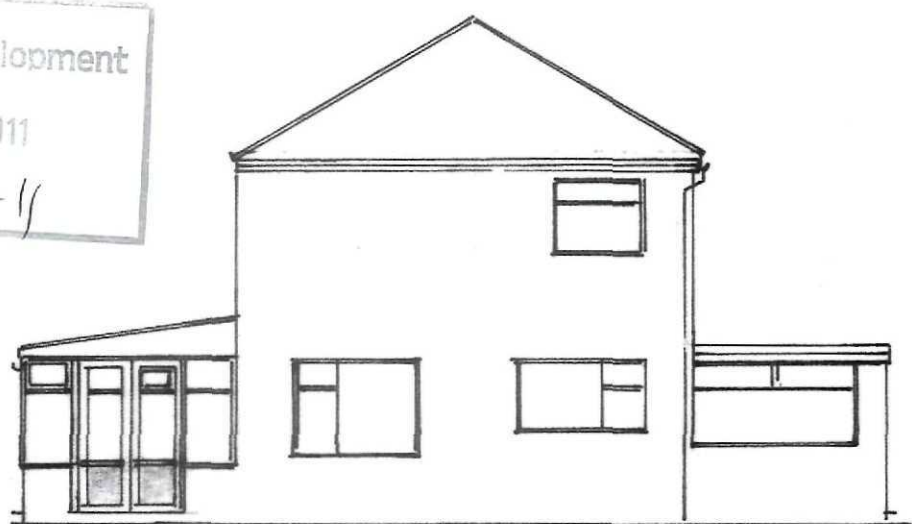

Proposed Rear

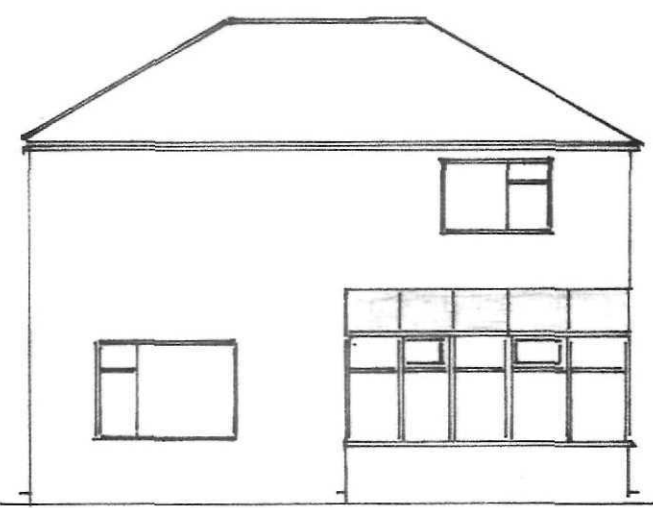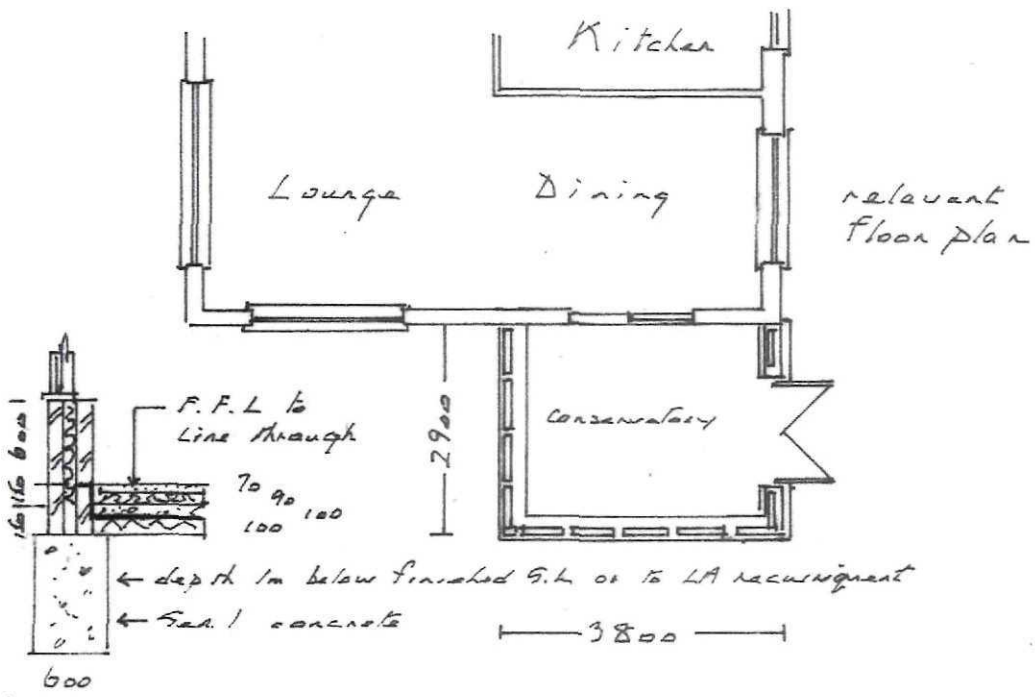

Proposed Side

Proposed elevations 1:100  
68 Daniel's Crescent Long Sutton  
Dwg No.2 12/2011  
Dwn by: R. Lanby