



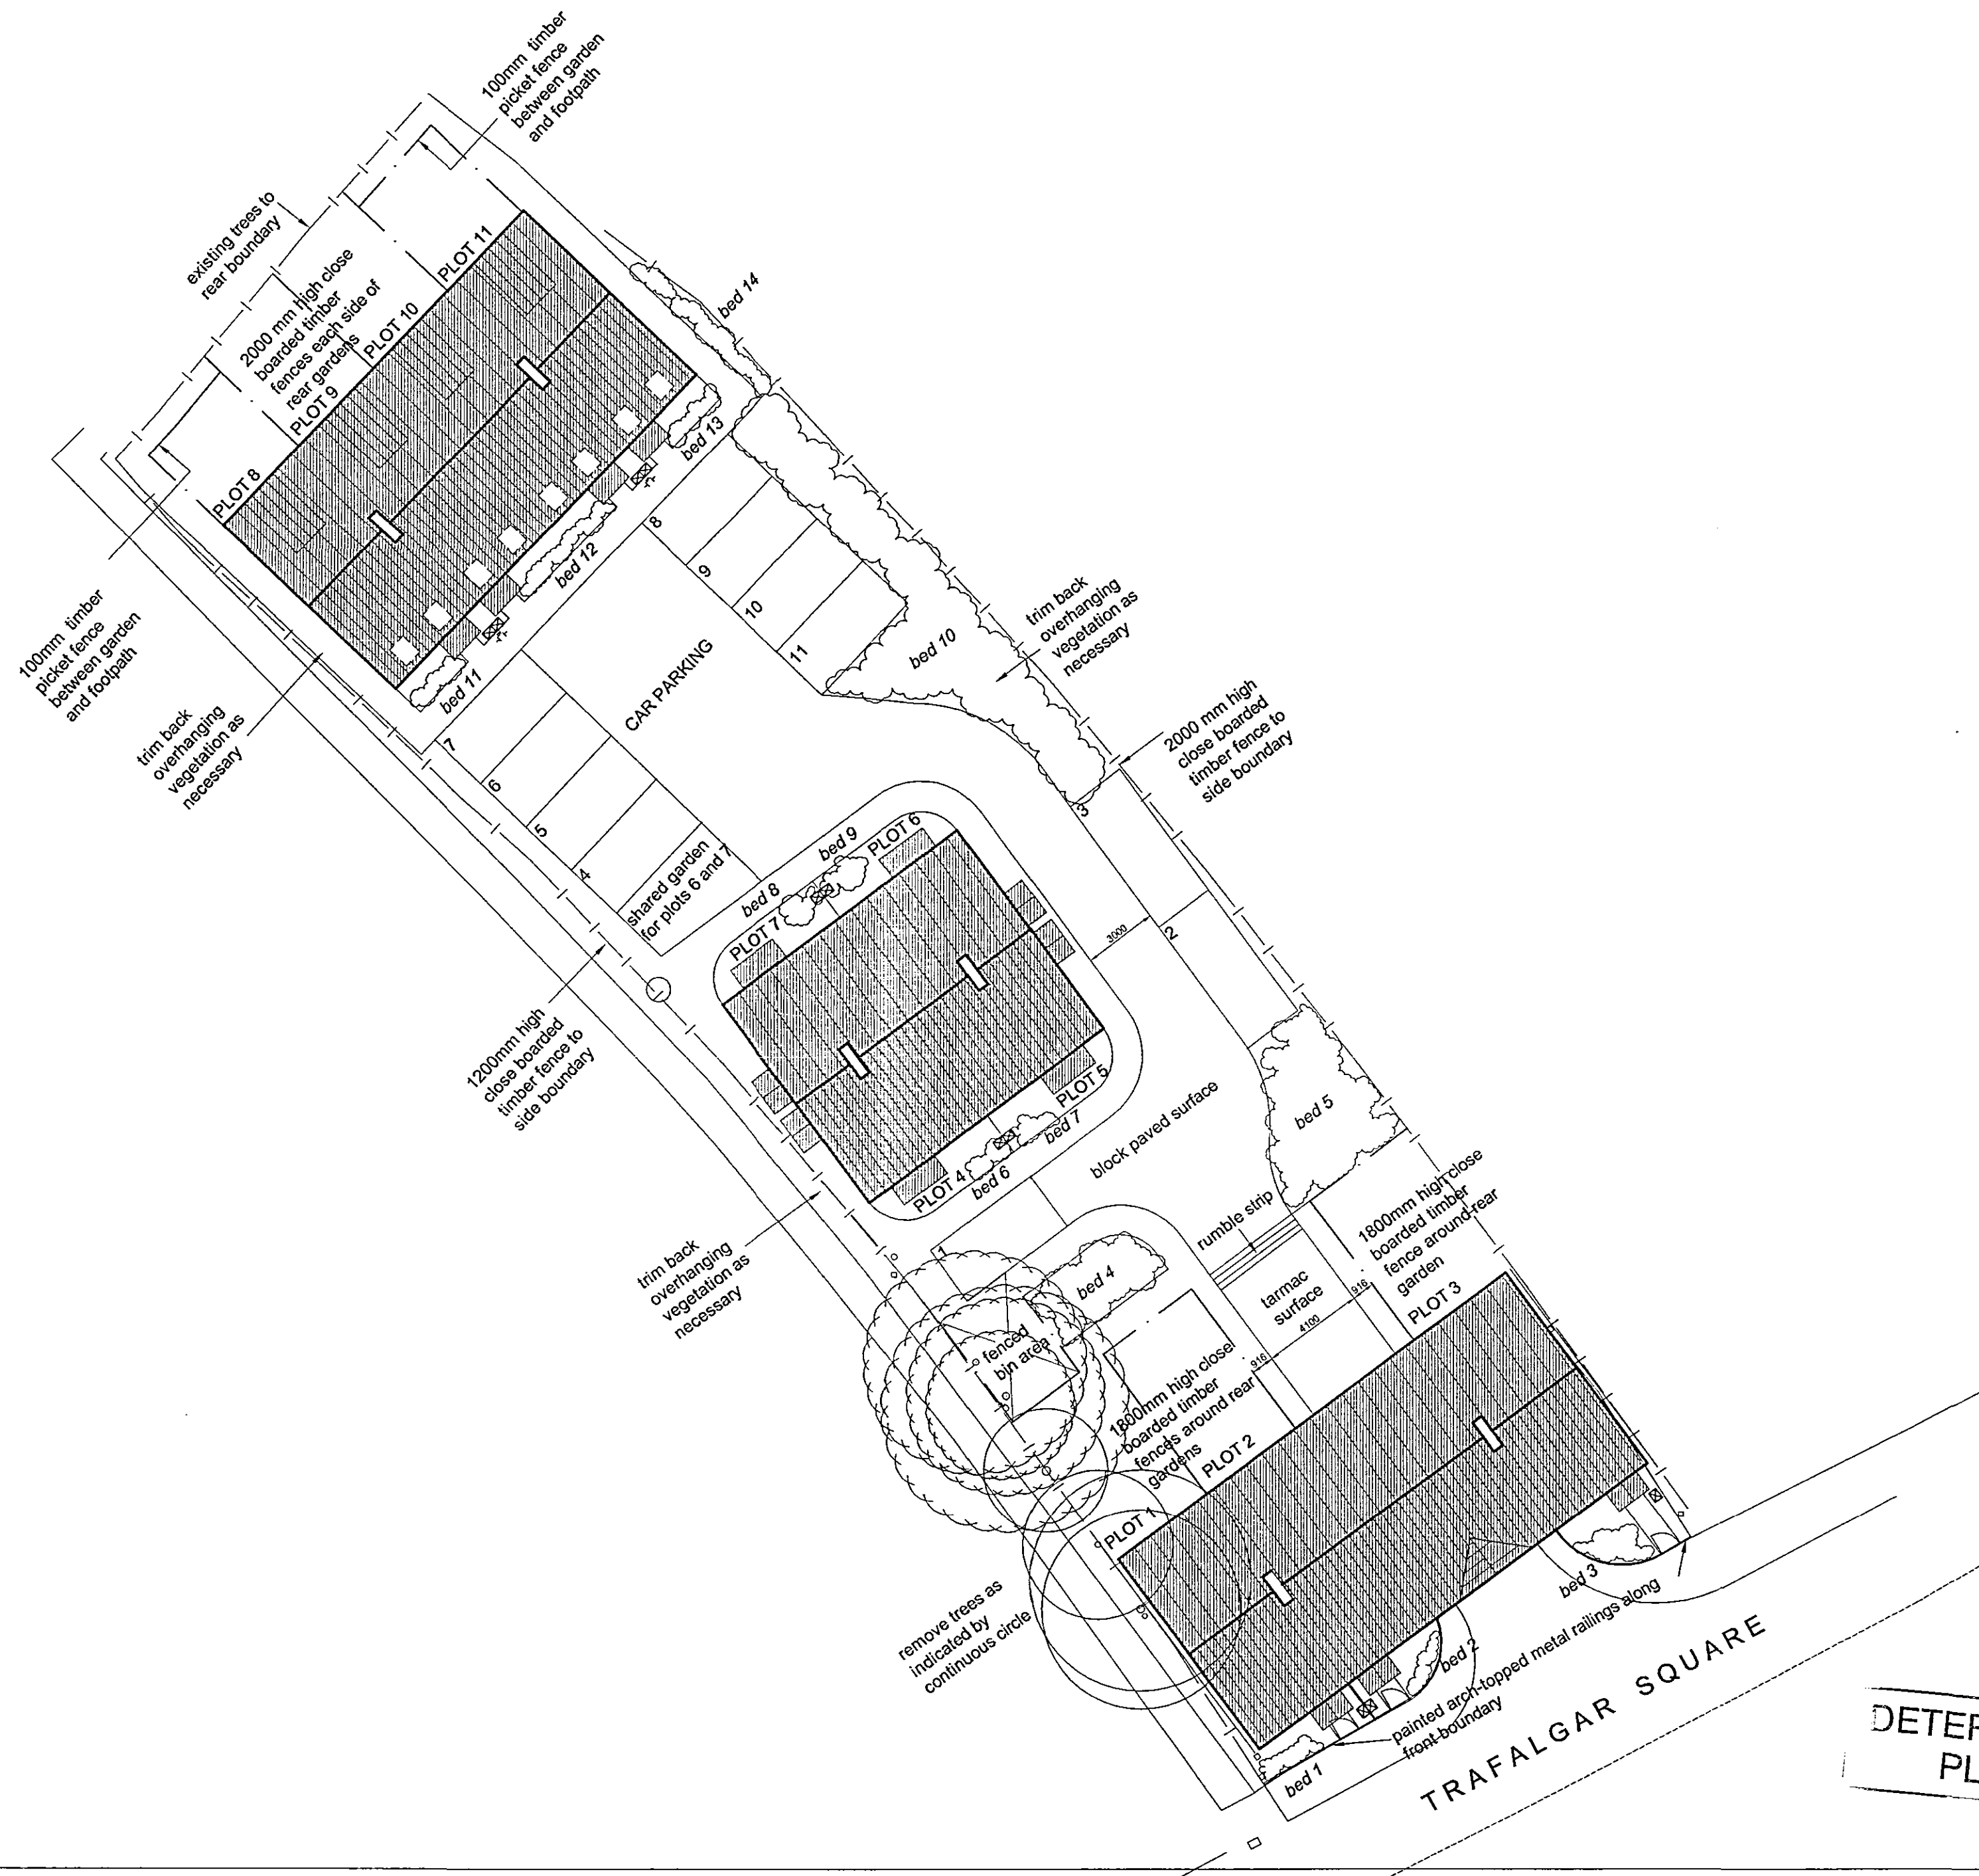

0987/06

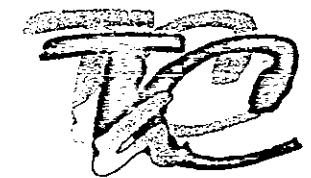

TREVOR A CLAY RIBA LTD
CHARTERED ARCHITECTS

14 Old Fendike Road
Weston Hills
SPALDING
Lincolnshire PE12 6DD

Tel/Fax 01406 380027
Mobile 07778 597975

Revisions:			
Do not measure from this drawing. All discrepancies should be reported to the architect. This drawing should be read in conjunction with the specification and standard details. All intellectual property rights are the copy right of Trevor A Clay RIBA Ltd.			

Local Authority Approval Number:			
NHBC Approval Number:			
Scales:	Sheet Size:	Date:	Drawn:
1:200	A2	30/JUNE/06	T.A.CLAY

Title:	
RESIDENTIAL DEVELOPMENT AT TRAFALGAR SQUARE LONG SUTTON FOR S&S DEVELOPMENTS LTD LANDSCAPING PLAN	
Drawing Number:	Rev:
05/165/PA/015	