


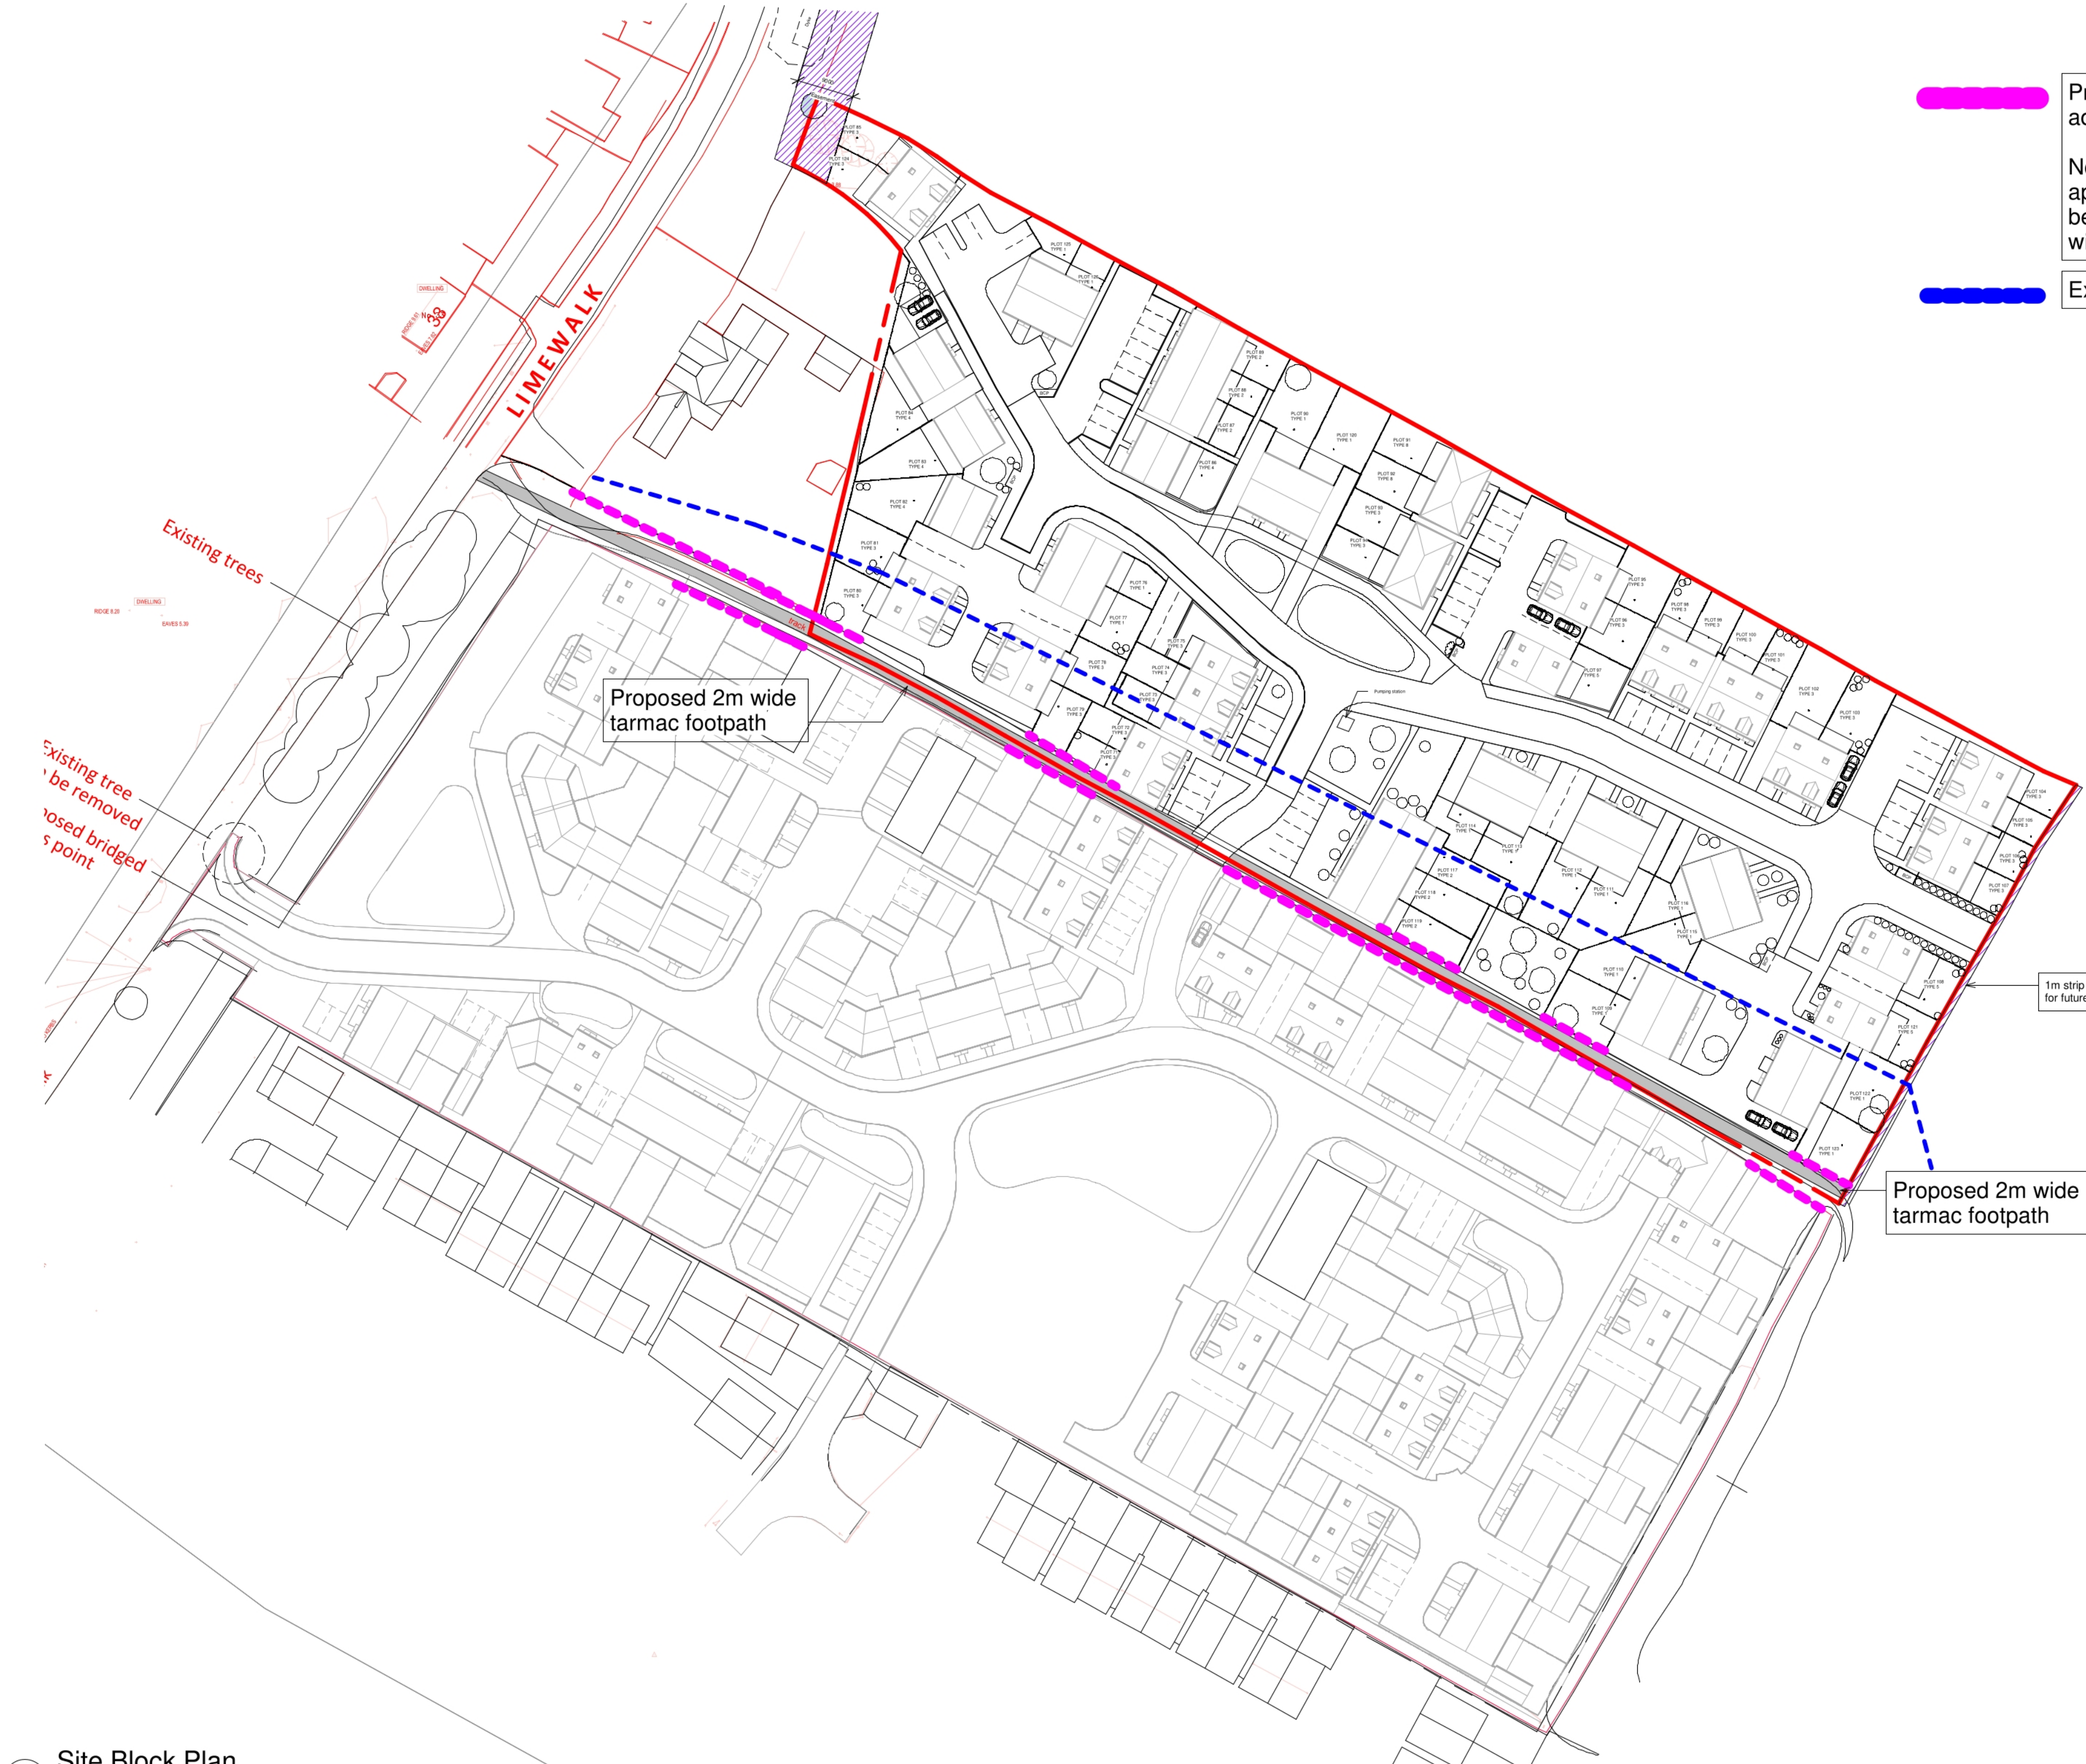



Proposed extent of fencing adjoining proposed PROW.

Note: where fences are on opposing sides, gap between fences varies in width between 3.5m - 6m.



Existing PROW

rev	date	name	chk	note
-----	------	------	-----	------



HA architectural Services

A The Limes, 80 High Street, Kettering, Stamford PE9 3TE

T 01780729122
E simon@h-a-architectural.co.uk

A1

Original Sheet Size

STATUS

PLANNING

PROJECT

PROPOSED RESIDENTIAL DEVELOPMENT
LAND OFF LIME WALK,
LONG SUTTON
LINCOLNSHIRE

CLIENT

Stinders Homes SPV1 Ltd / PJKMagpie Close Ltd

DRAWING TITLE

Proposed relocation of PROW

SCALE	DATE	DRAWN	CHK
1 : 500	06.06.2023	DH	SP

DRAWING NUMBER

4149 / 203

REVISION