


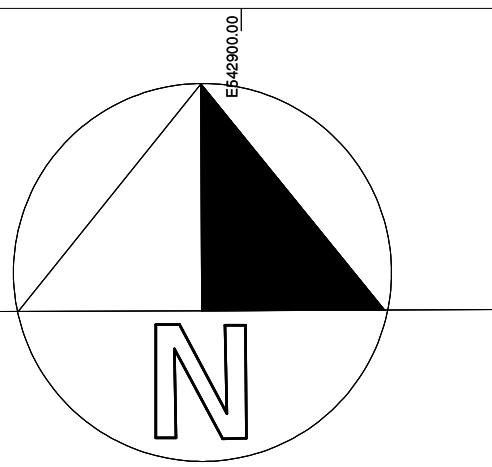

ABBREVIATIONS & SYMBOLS

AV	BIR HOVLE	OHC	OVERHEAD CABLE
BH	AIR WAVE	PR	POST BOX
CH	CHURCH	PI	PIERCE INVESTMENT
CATV	CABLE TV MH	PM	PARKING METER
SECURITY CAM		PO	POST OFFICE
CH	CHANNEL	PT	POST TOP LEVEL
CH	CHURCH	PR	POST ROAD KEEPER
DC	CABLE TV LVL	PR	POST & WIRE FENCE
DR	DRIVE	RD	EDGE OF ROADLINE
DR	DRIVE	RE	RED EYE POINT
DR	DRIVE	RL	RRIDGE LEVEL
EL	EAVES LEVEL	RP	REFLECTIVE POST
EL	ELECTRIC PIPE	RS	RESIDENTIAL
ER	EARTH ROD	SLV	SLAVE STONE LEVEL
FL	FLAT TOP LEVEL	SV	STREET VALVE
FR	FIRE HYDRANT	SV	VALVE
FW	FINISHED FLOOR	SW	SWAMP SURFACE
FW	FINISHED FLOOR	SW	SWAMP SURFACE PAVING
FW	FINISHED FLOOR	TH	THRAL HOLE
HW	HEADWALL	TL	TALL LIGHTS
HW	HEADWALL	TLV	TARMAC LEVEL
IL	INVERT LEVEL	TR	TRAIL
KB	KEB BOTTOM	TRK	TRUCK
KB	KEB TOP	UL	UP TO LIFT
KT	KEB TOP	VP	PIPE
LC	LEG COLUM	VL	VALVE
LC	LEG COLUM	WVL	WATER LEVEL
MH	MANHOLE	WM	WATER METER
MK	MARKER POST	WT	WATER TIGHT POINT

	FENCE		TREE
	HEDGE		BOREHOLE
	ELECTRIC		STATION
	BANK EDGE		TBM
	STORM LINE		MANHOLE
	FOUL LINE		GULLY
	TELECOM LINE		BATTER
	GAS LINE		WATER LVL
	LARSON PILES		GATE
	CHANNELS		
	WATER MAIN		

1. THE POSITION OF THIS SURVEY IS BASED ON GPS OSTN15 GRID

2. ALL LEVELS RELATE TO GPS DATA ACQD. USING TRIMBLE VRS.

4. ALL BELOW GROUND LEVEL INFORMATION INCLUDING VOIDS, DRAINAGE & SERVICES HAVE BEEN IDENTIFIED FROM THE SURFACE LEVEL ONLY. THEREFORE PIPE SIZES ETC ARE ESTIMATIONS ONLY. ALL CRITICAL DIMENSIONS SHOULD BE CHECKED PRIOR TO THE COMMENCEMENT OF ANY SITE WORK.

5. EVERY EFFORT HAS BEEN MADE TO LOCATE AND SURVEY ALL VISIBLE FEATURES. IT SHOULD BE NOTED THAT SOME ITEMS MAY HAVE BEEN OBSCURED AT THE TIME OF THE SURVEY AND THEREFORE NOT SHOWN ON THIS DRAWING.

3. PHYSICAL BOUNDARY FEATURES SHOWN ON THIS DRAWING DO NOT NECESSARILY REPRESENT THE ACTUAL LEGAL BOUNDARIES. THIS INFORMATION SHOULD BE CONFIRMED WITH THE RELEVANT DOCUMENTATION.

7. THE CONTRACTOR MUST CHECK AND VERIFY ALL SITE LEVELS, DIMENSIONS, UTILITIES AND DRAINAGE DETAILS PRIOR TO THE COMMENCEMENT OF ANY SITE WORKS. ANY DISCREPANCIES MUST BE NOTIFIED TO DANIEL CHARLES SURVEYS LTD.

K. ALL SURVEY STATION CONTROL POINTS MUST BE CHECKED BY THE CONTRACTOR PRIOR TO STARTING ANY SITE WORKS.

SURVEY CONTROL POINT INFORMATION

Point	Easting	Northing	Elevation
9000	542968.777	323647.277	3.282
9002	543007.487	323705.208	3.004
9005	542960.546	323620.792	3.330
9006	542929.937	323591.541	3.276
9007	543041.368	323511.503	2.931
9008	543009.997	323471.097	3.138

SURVEY DATE	06/04/2022	INITIALS	MJW
-------------	------------	----------	-----

REV	AMENDMENTS	DRN	DATE

Client:

H A ARCHITECTURAL SERVICES

Project Title

LAND OFF -
LIME WALK
LONG SUTTON
SOUTH Lincs

Drawing Title

TOPOGRAPHICAL SURVEY

Scale @ A1: 1-500	Date: 06/04/2022
----------------------	---------------------

Drawing No: 22 - 47 - 01

C.A.D. Title:

Checked By:



Daniel Charles Surveys Ltd
Land Surveying & Engineering Services
Honeywood Barn, Honeyholes Lane,
Dunholme, Lincoln, LN2 3SU
Tel : 01673 860444 Fax : 01673 863362
E-mail : info@daniel-charles.co.uk
Website : www.daniel-charles.co.uk