


PLAYING FIELD



NEIGHBOURING
GARAGE

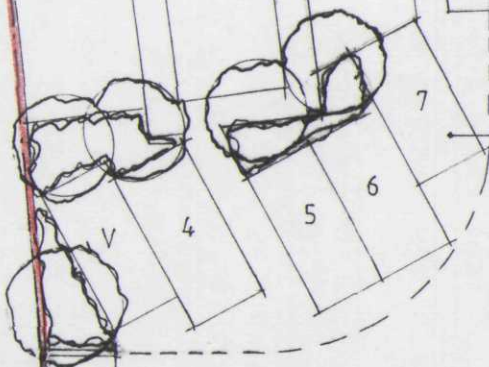

NUMBER OF CAR
PARK SPACES?


SIZE OF TURNING
HEAD REQUIRED?

REFUSE COLLECTION
POINT?

HEALTH CTR UNDER
CONSTRUCTION NEXT
DOOR.

PUBLIC FOOTPATH

SEE ATTACHED
SKETCH FOR
TYPICAL LAYOUTS

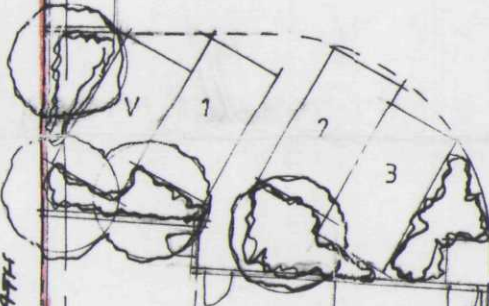

5000


BUILDING TO BE
DEMOLISHED

PRIVATE DRIVE


ACCESS TO BE ON LEFT HAND
SIDE OF SITE IN PER
HIGHWAY RECOMMENDATION

ACCESS TO L.A.
REQUIREMENTS

TRAFALGAR SQUARE

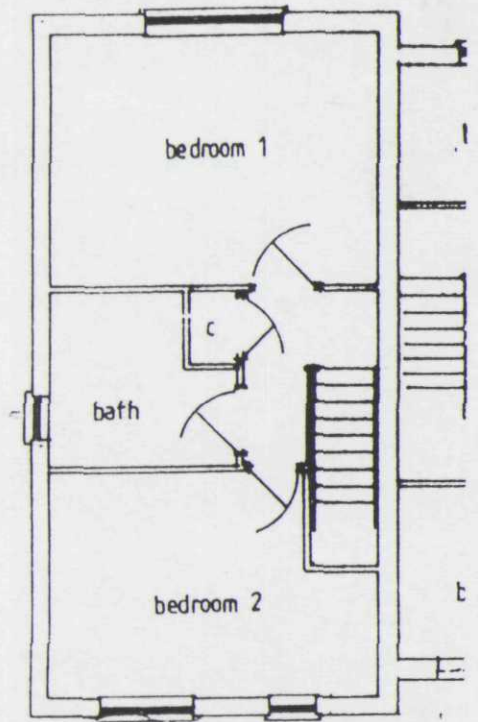

FIRST FLOOR

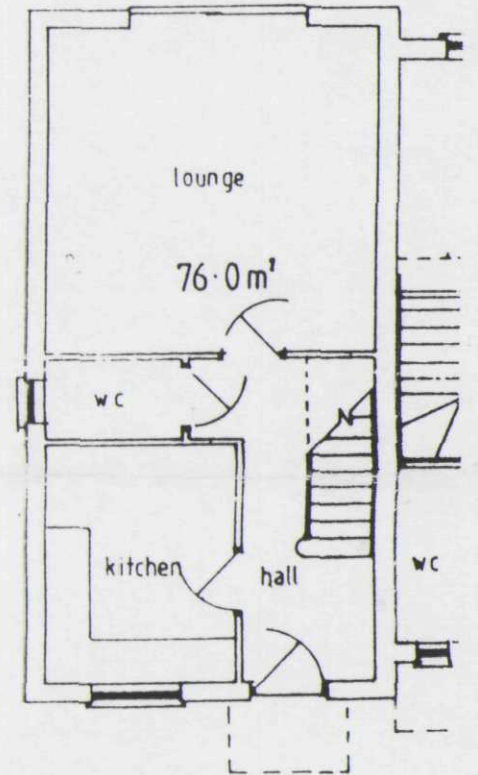

GROUND FLOOR

**DETERMINED
PLAN**

NRW
20
SEPT
2004

AMENDED PLAN

Ref. A1

INDICATIVE LAYOUT OPTION 1
SCALE 1:250

SHDC
Planning & Development

13 SEP 2004

Ref: 0995/04