




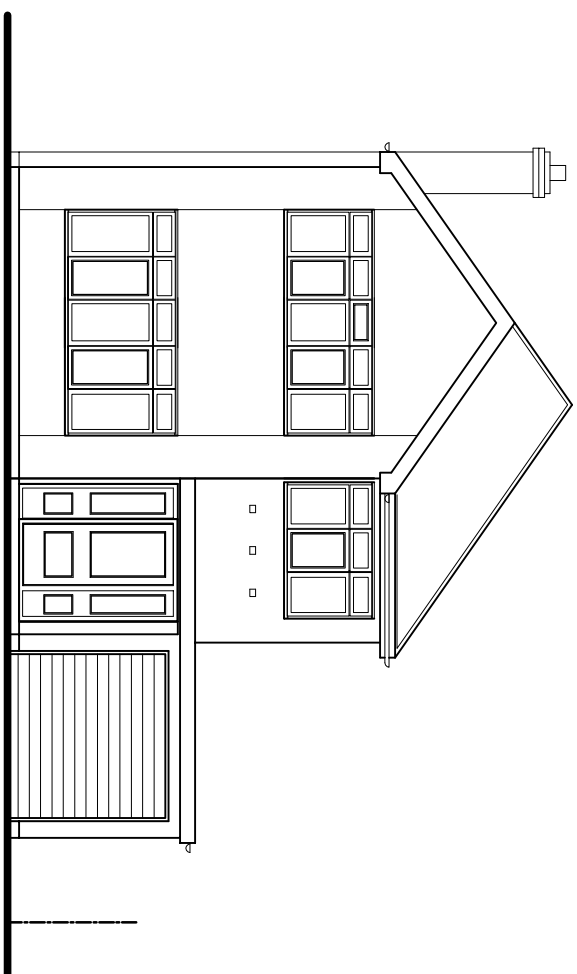


FRONT ELEVATION.

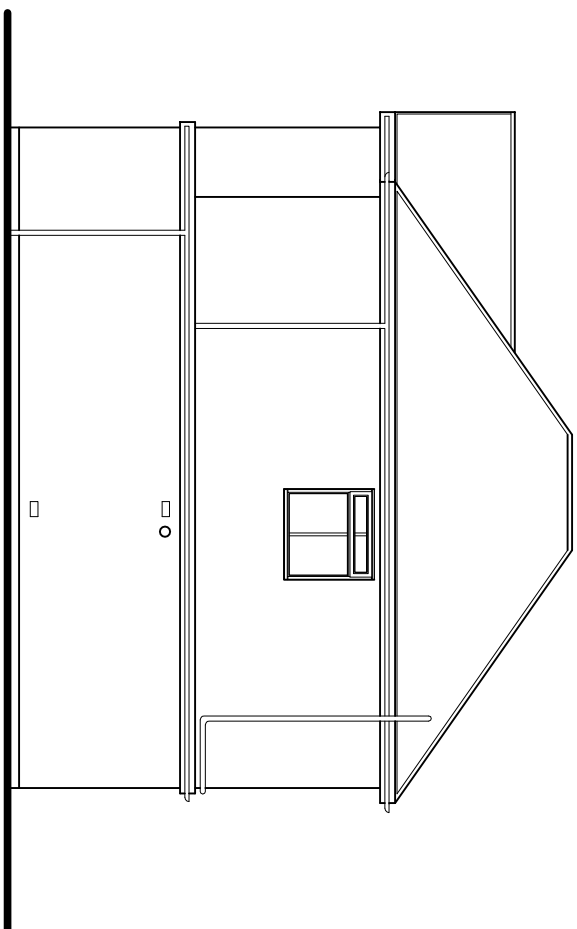


SIDE ELEVATION.

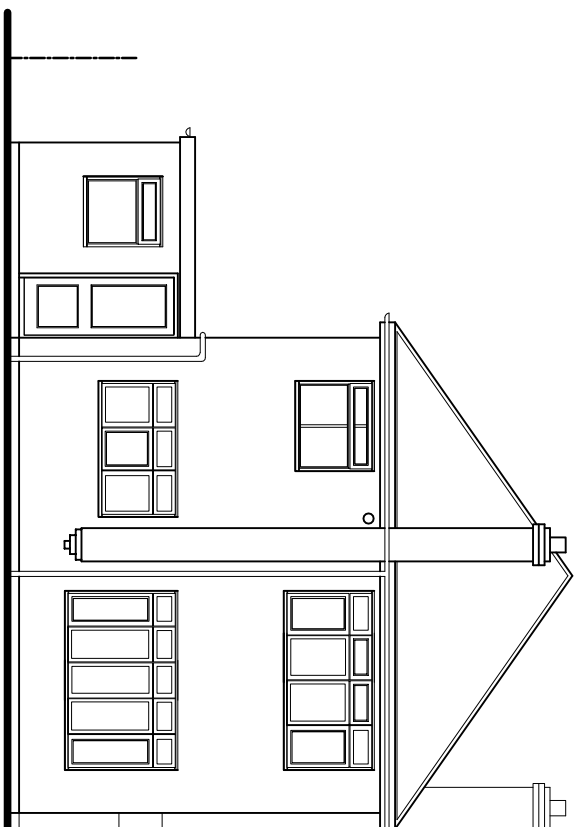


REAR ELEVATION.

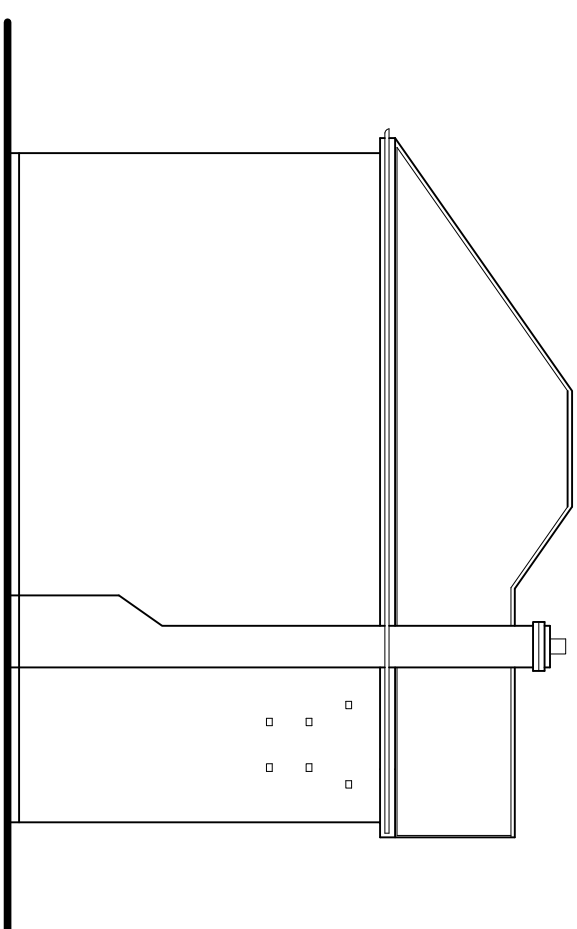

SIDE ELEVATION.

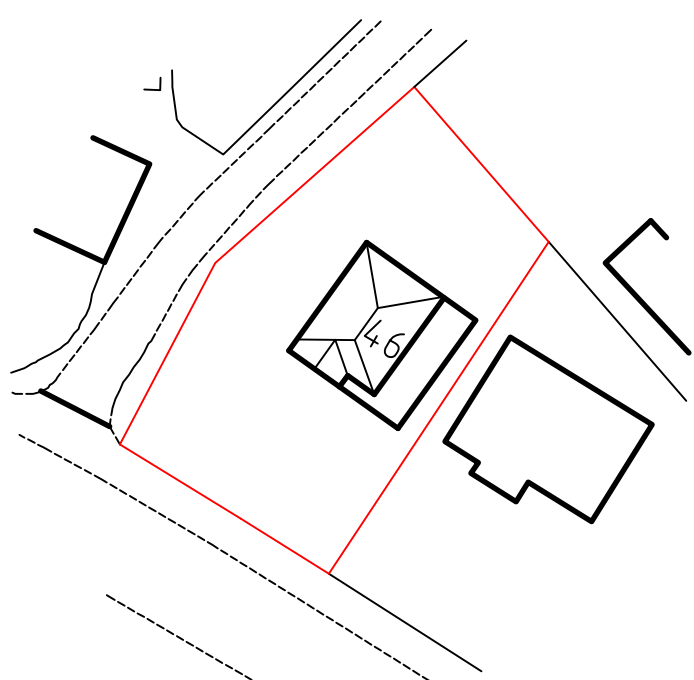


SITE PLAN.
1/500.

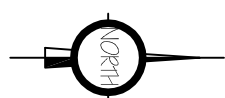


Ordnance Survey (c) Crown Copyright 2016. All rights reserved. Licence number 10002243.

LOCATION PLAN

11/250.

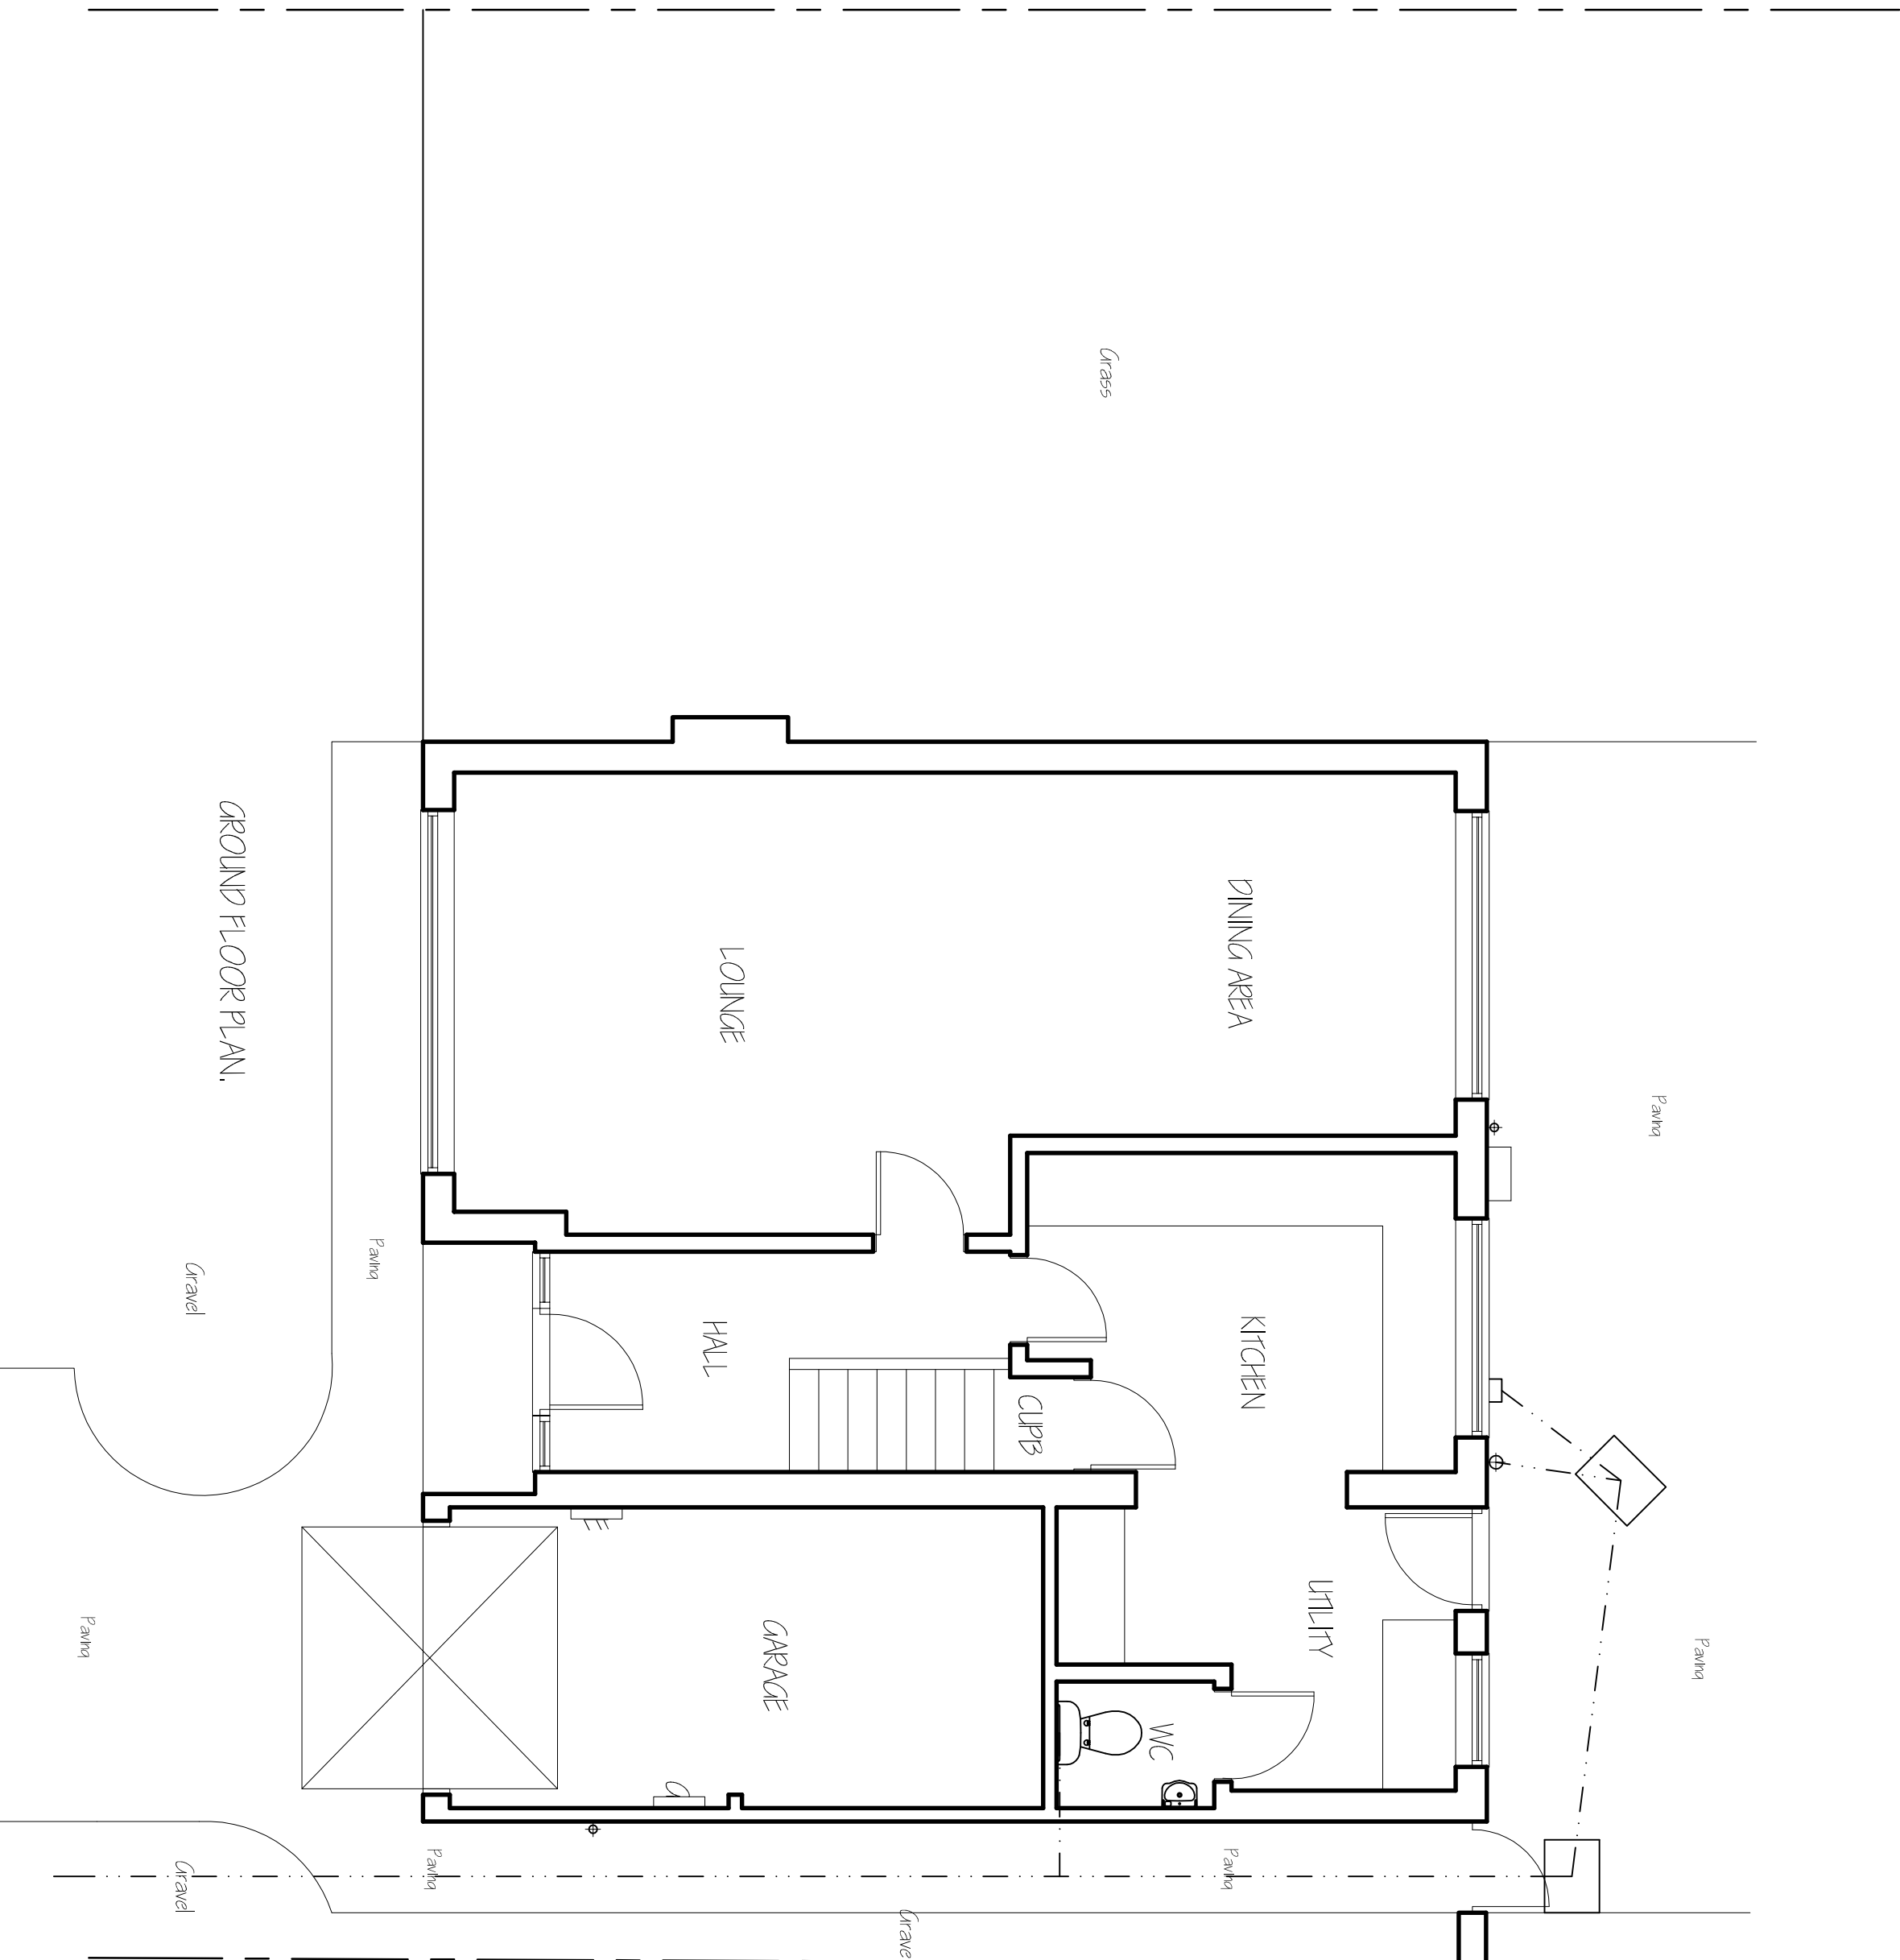

GROUND FLOOR PLAN.

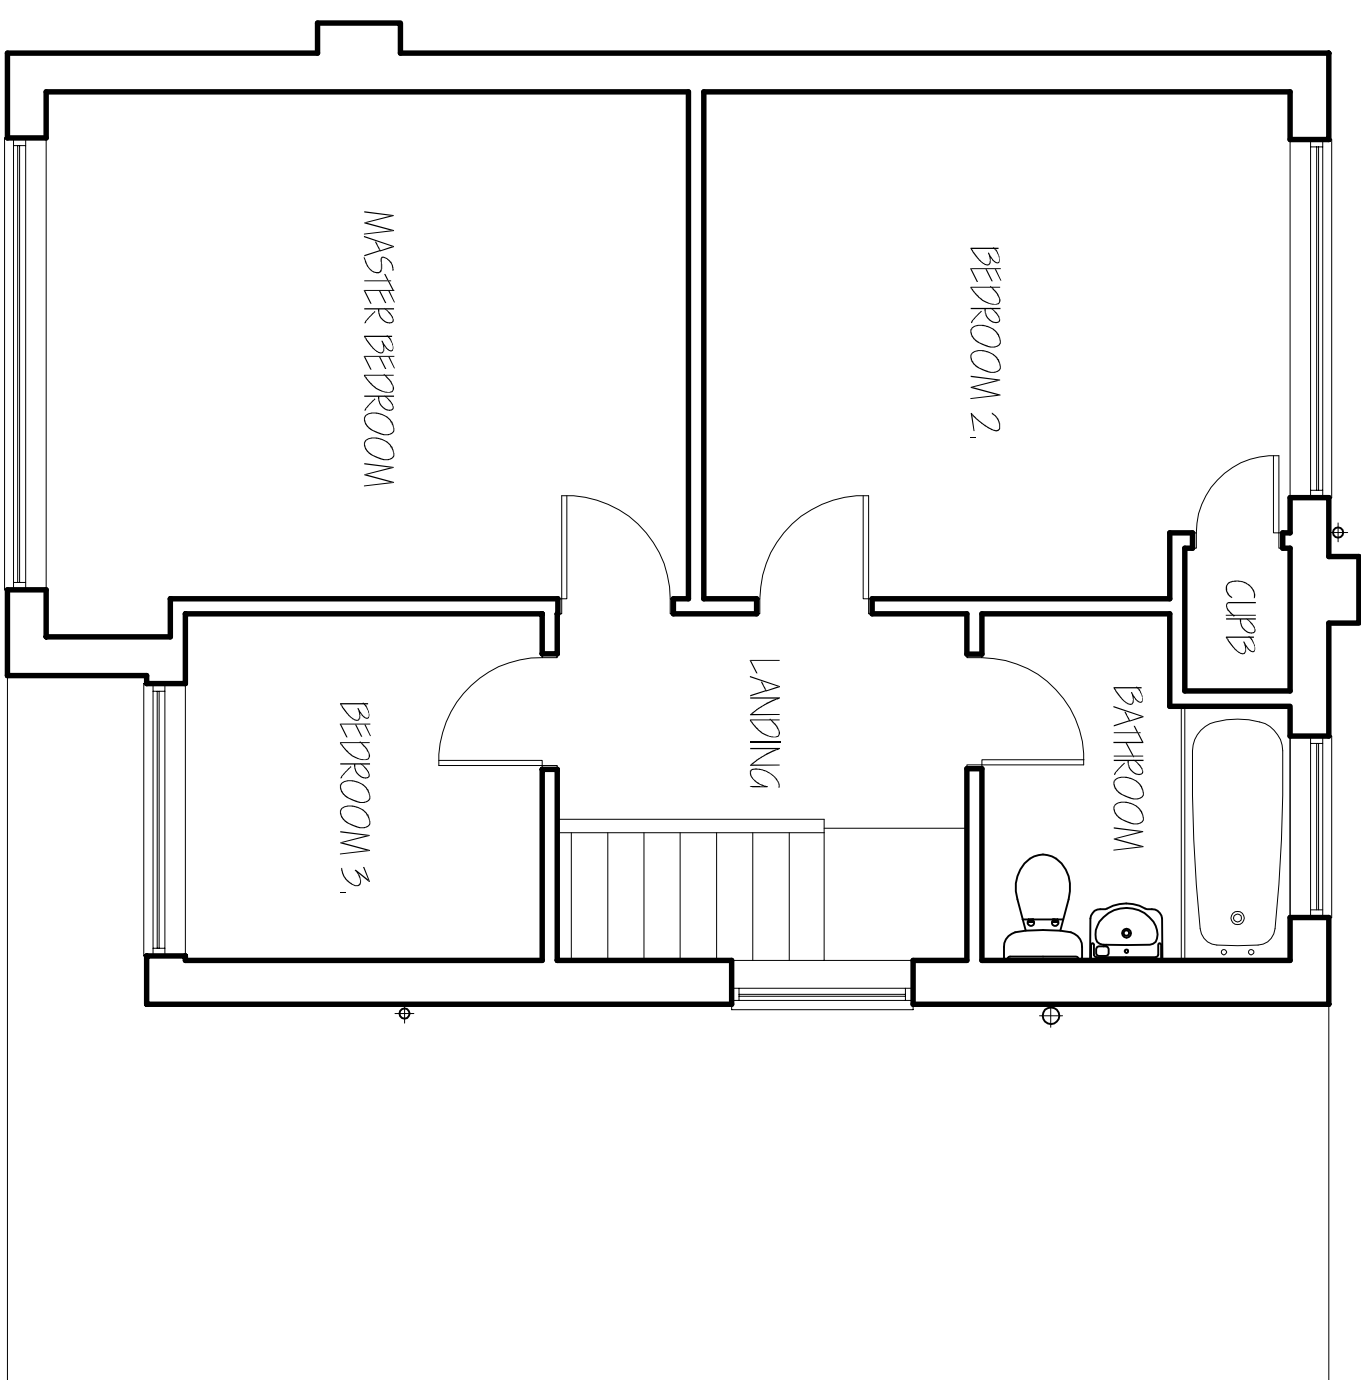

FIRST FLOOR PLAN

[illegible]