

LANDSCAPE SCHEDULE

Shrub size 3L, 3 per m² Bark Mulched

A ~ Hebe pinguifolia pagei

B ~ Bergenia cordifolia

C ~ Euonymus fort. Emerald n Gold

D ~ Stachys byzantina

E ~ Berberis thunbergii "Bagatelle"

F ~ Cotoneaster "Coral Beauty"

KEY

1.8m high timber close boarded fence

1.2m high close boarded timber fence topped with 600mm of timber trellis


1.8m high privacy screen

Proposed planting area

Bullnose kerb

1.8x2.4m Cycle/Garden shed (Shed to have permanent lock to BS3621:2004 and cycle loop set in concrete with 'Sold Secure' certificate)

6m High lamp post

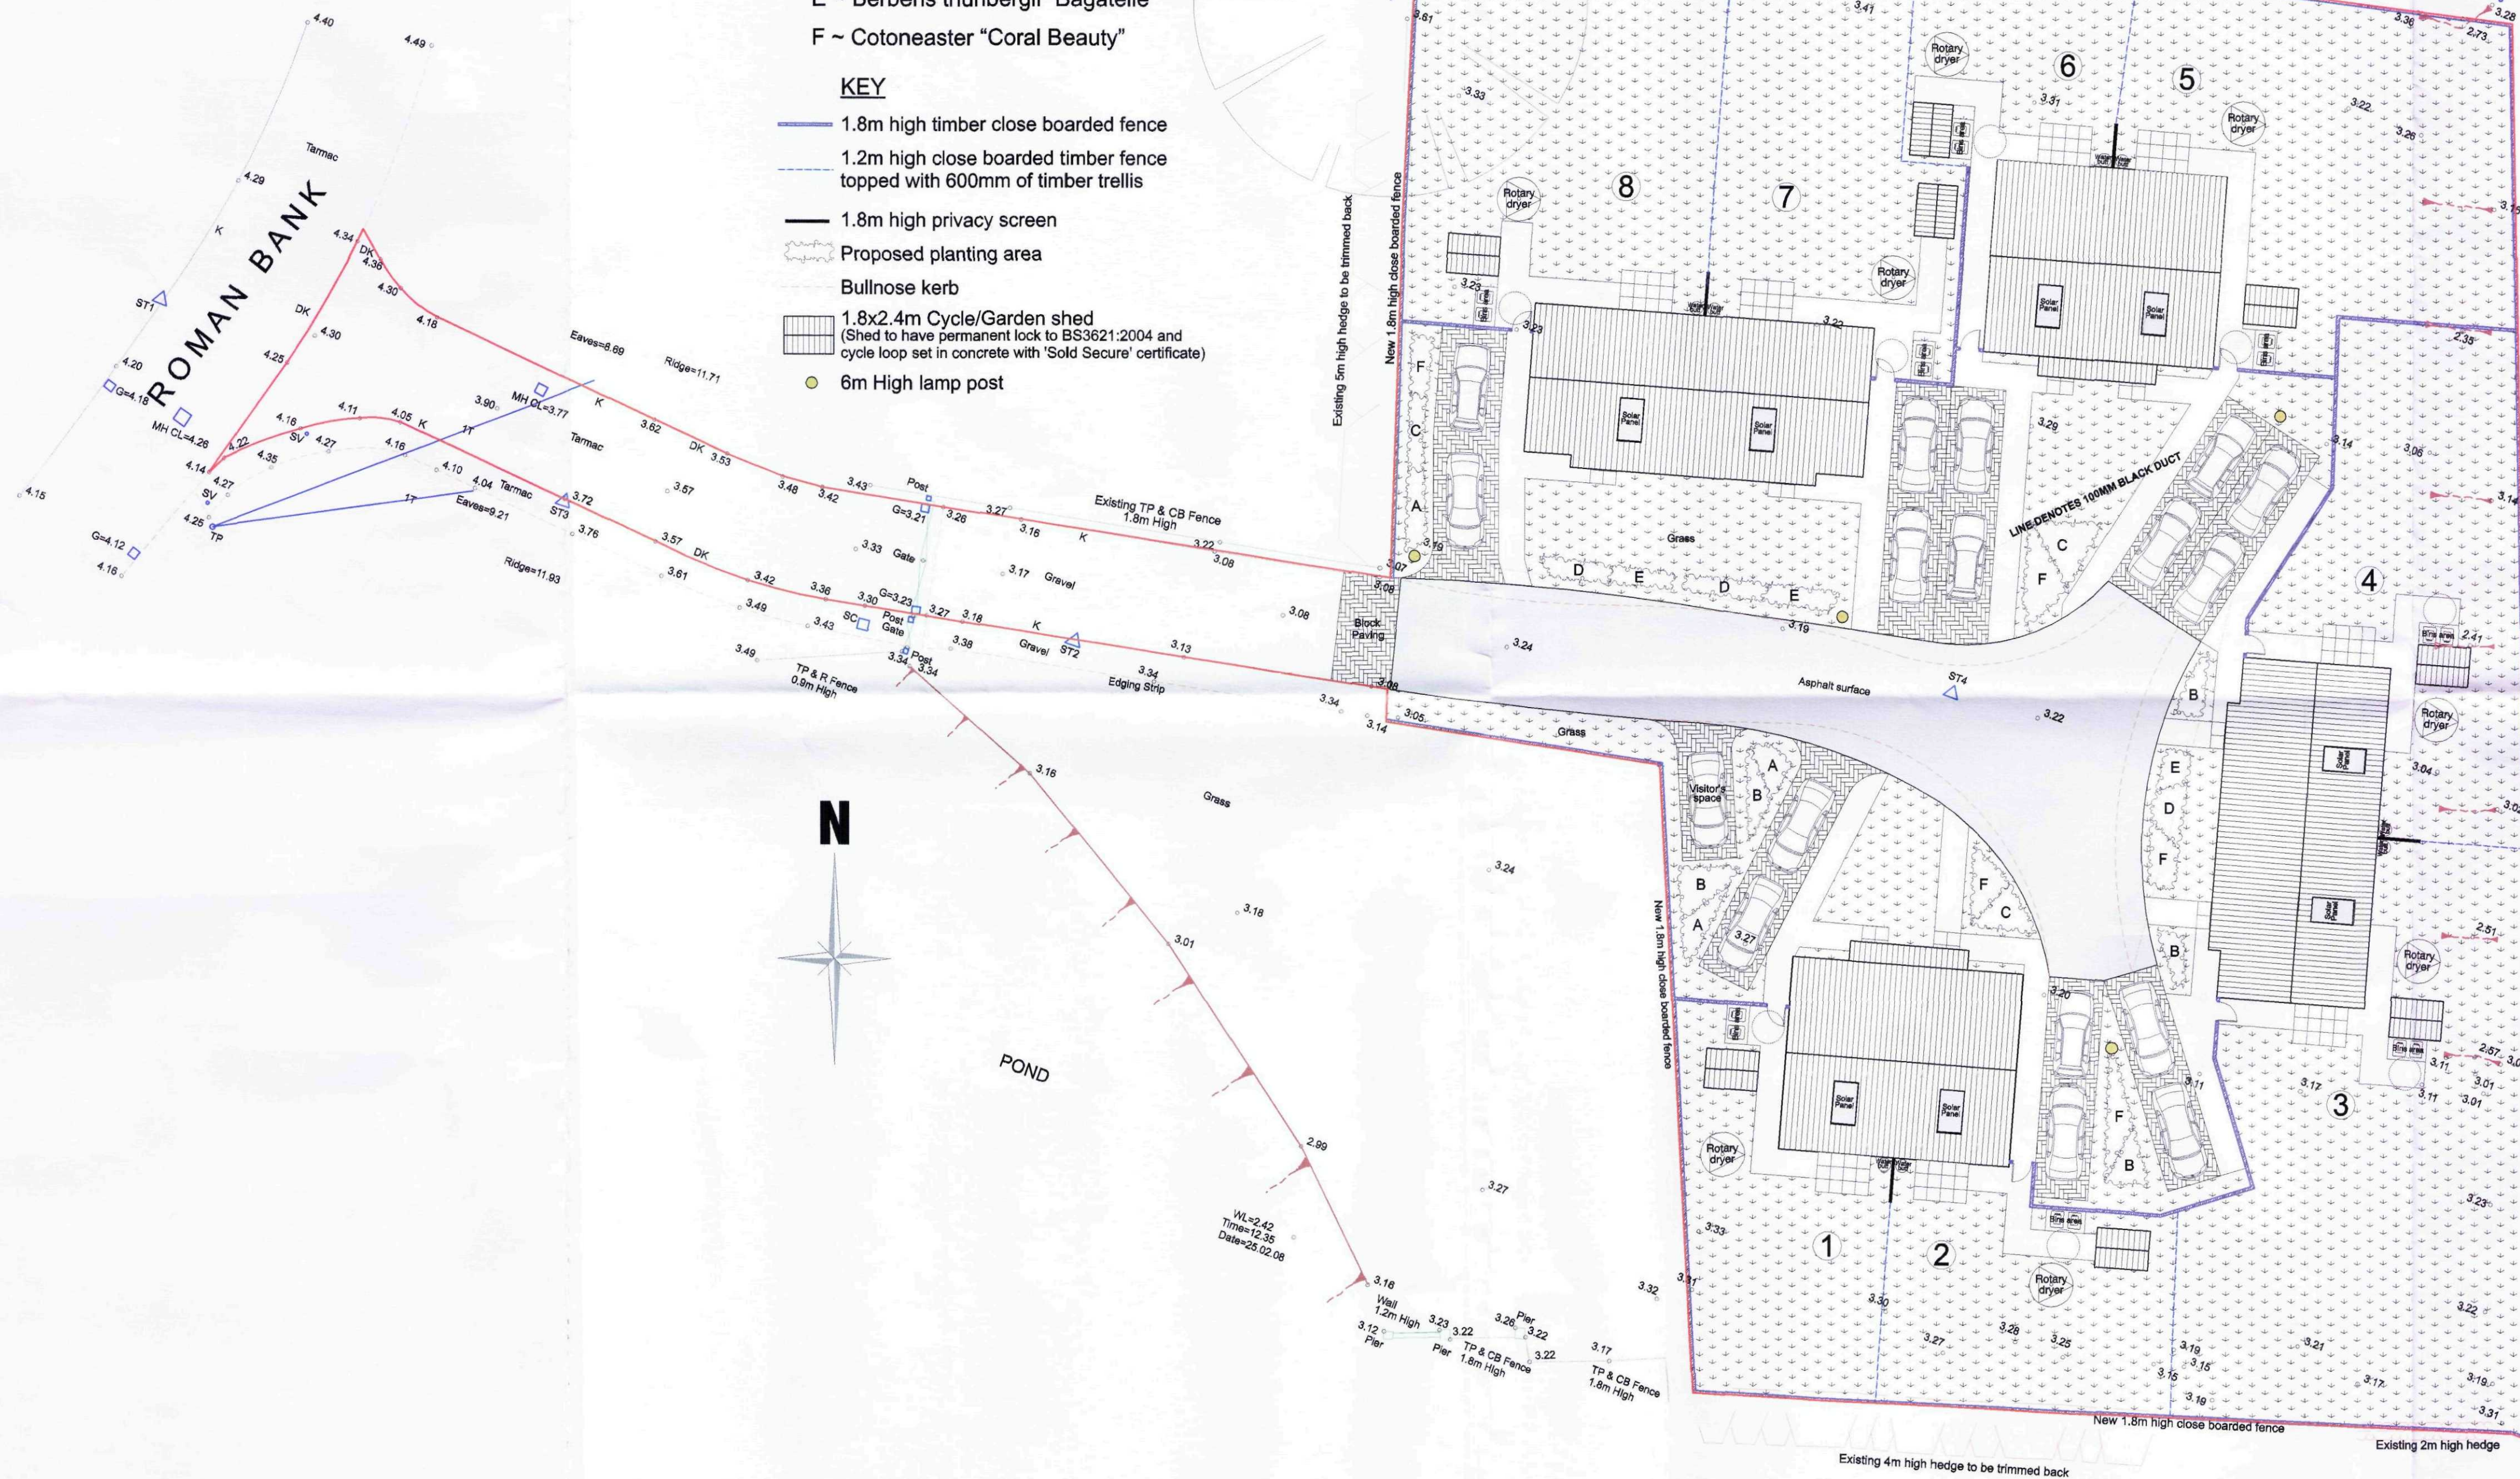

NOTE:
Road finishes are to engineer's drawings.

SHDC
Planning & Development
10 DEC 2010
Ref: 1030-10

Residential Development at
Roman Bank, Long Sutton
July 2009
External Works
Scale: 1:200 @ A1 Date: 20/05/10
Drwg. No. 1750/L01 Rev. E
DO NOT SCALE FROM THIS DRAWING

Rev E - 01/12/10 - Lamp posts now shown.
Rev D - 17/09/10 - Sub-divisional fence amended & Solar panels shown.
Rev C - 17/09/10 - Fence line between Plots 4&5 amended, Garden shed notes added in Key & Bins turning circle added.
Rev B - 06/09/10 - Landscaping amended with schedule added & Boundary fencing confirmed.
Rev A - 02/07/10 - Plots 3 & 4 repositioned, Visitor's parking added & Road finishes amended.