




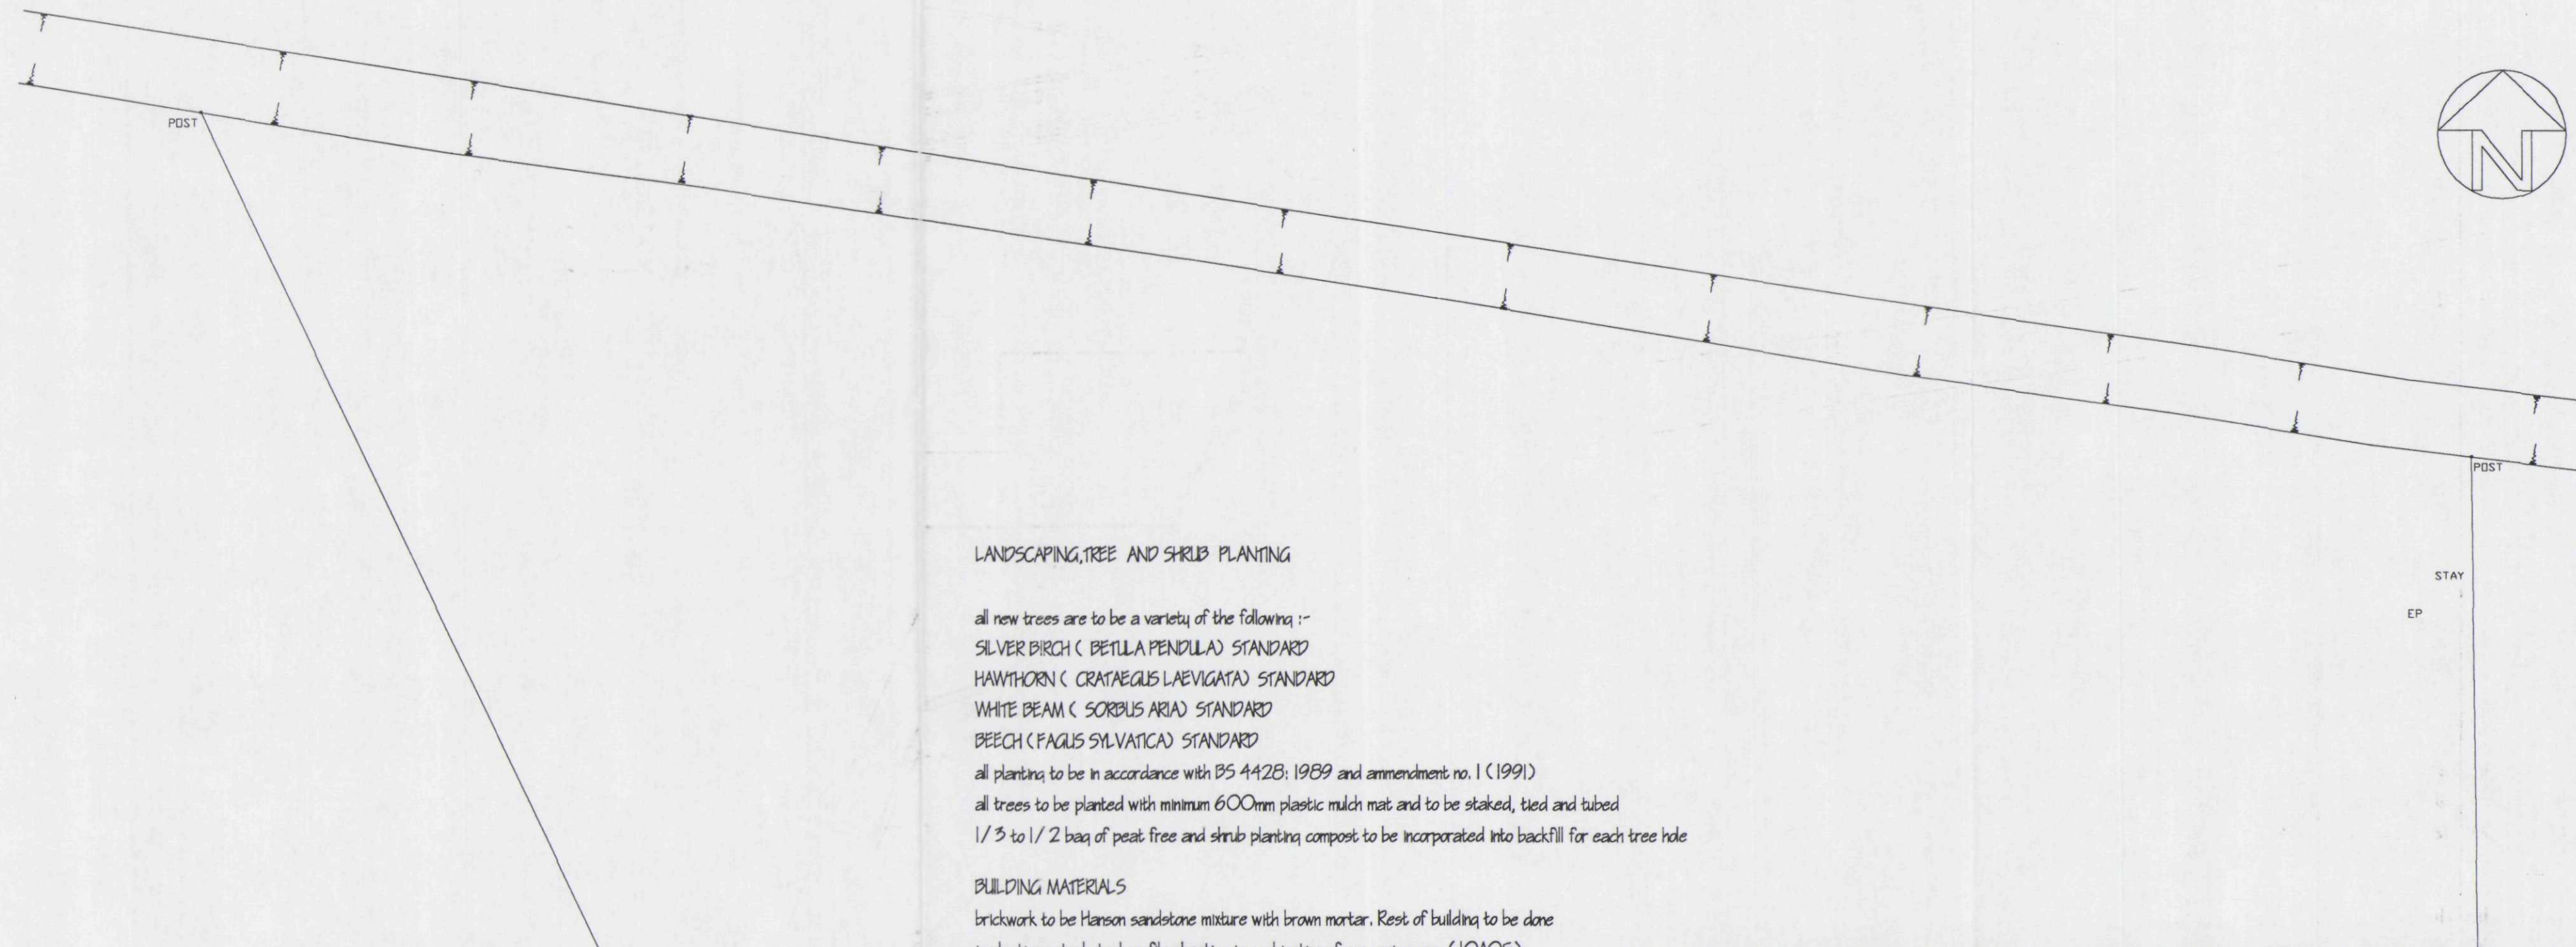

SEE PLANNING PERMISSION H11 / 0537 / 02
 AND H11 / 1431 / 03

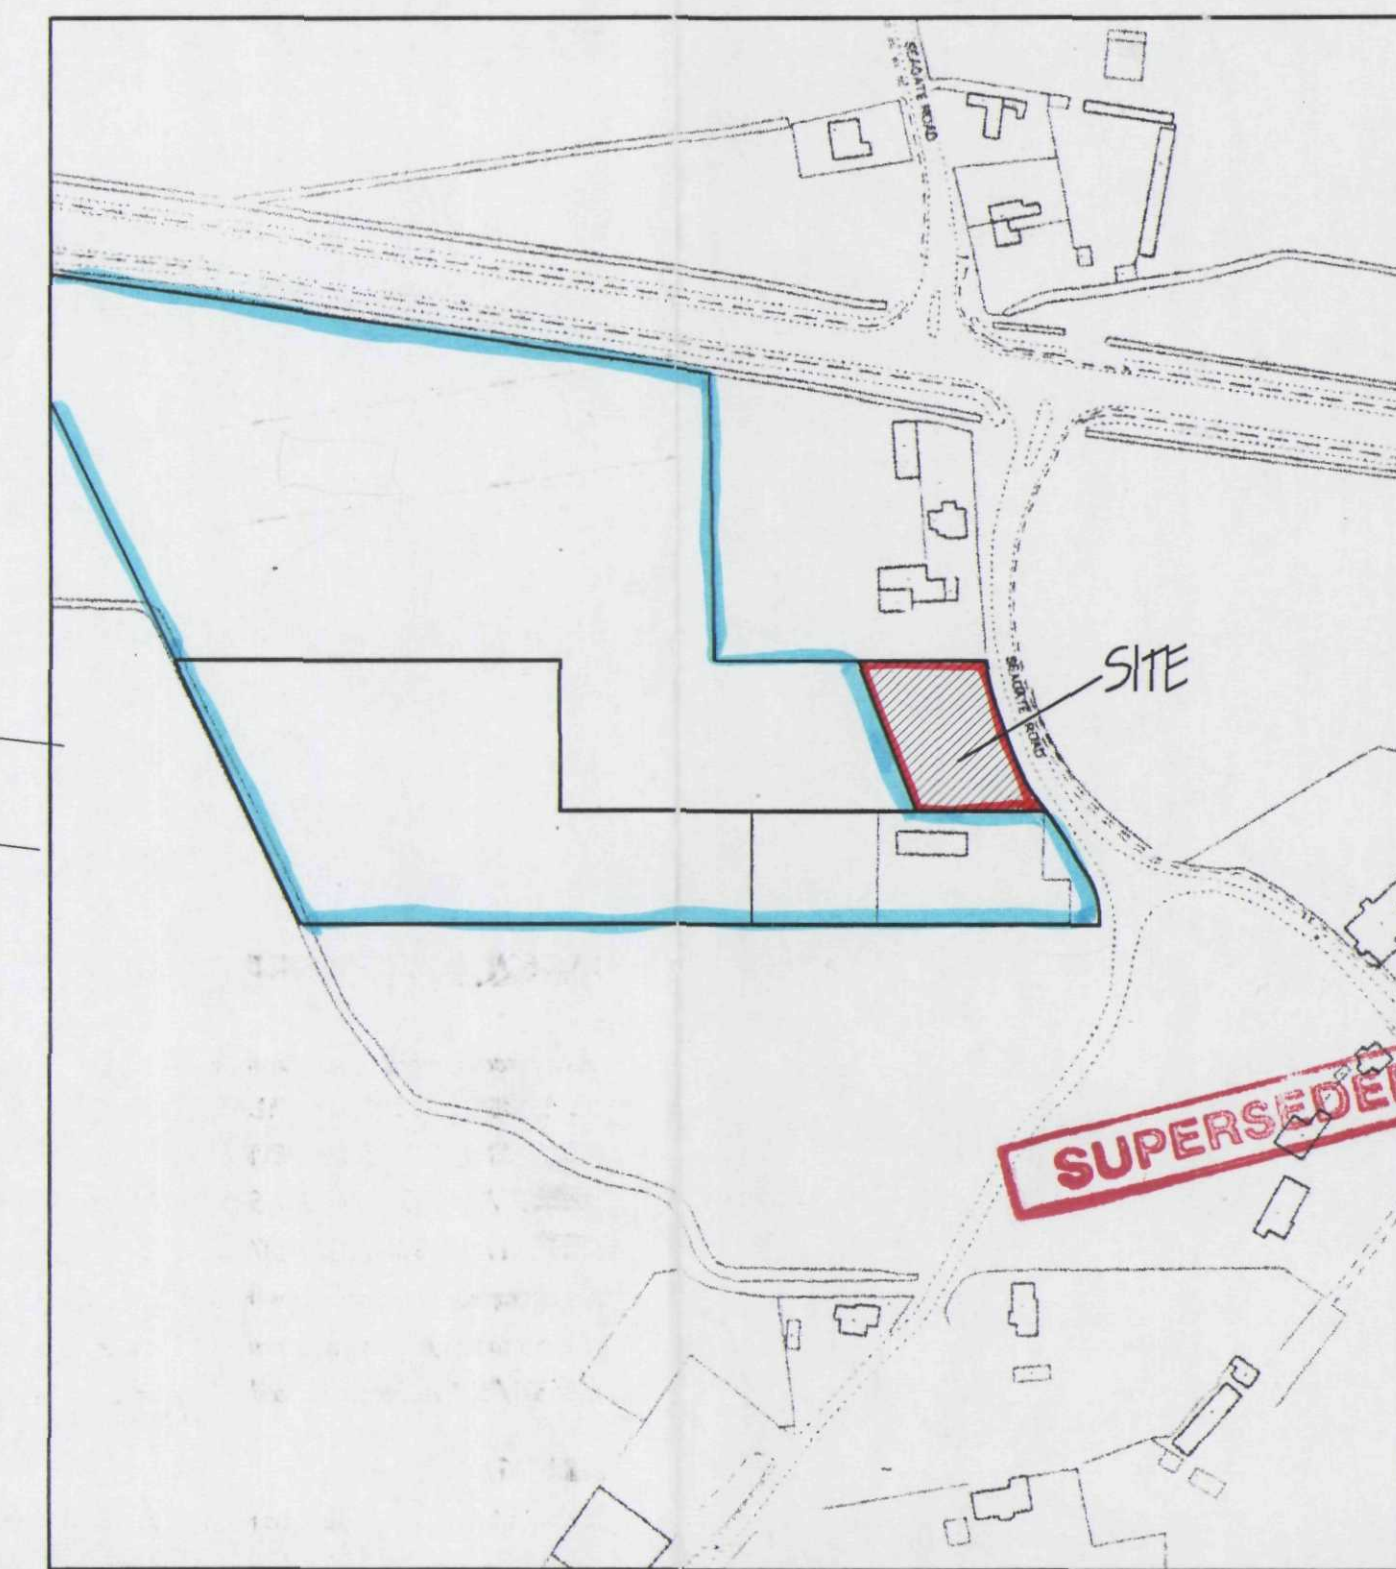

BLOCK PLAN

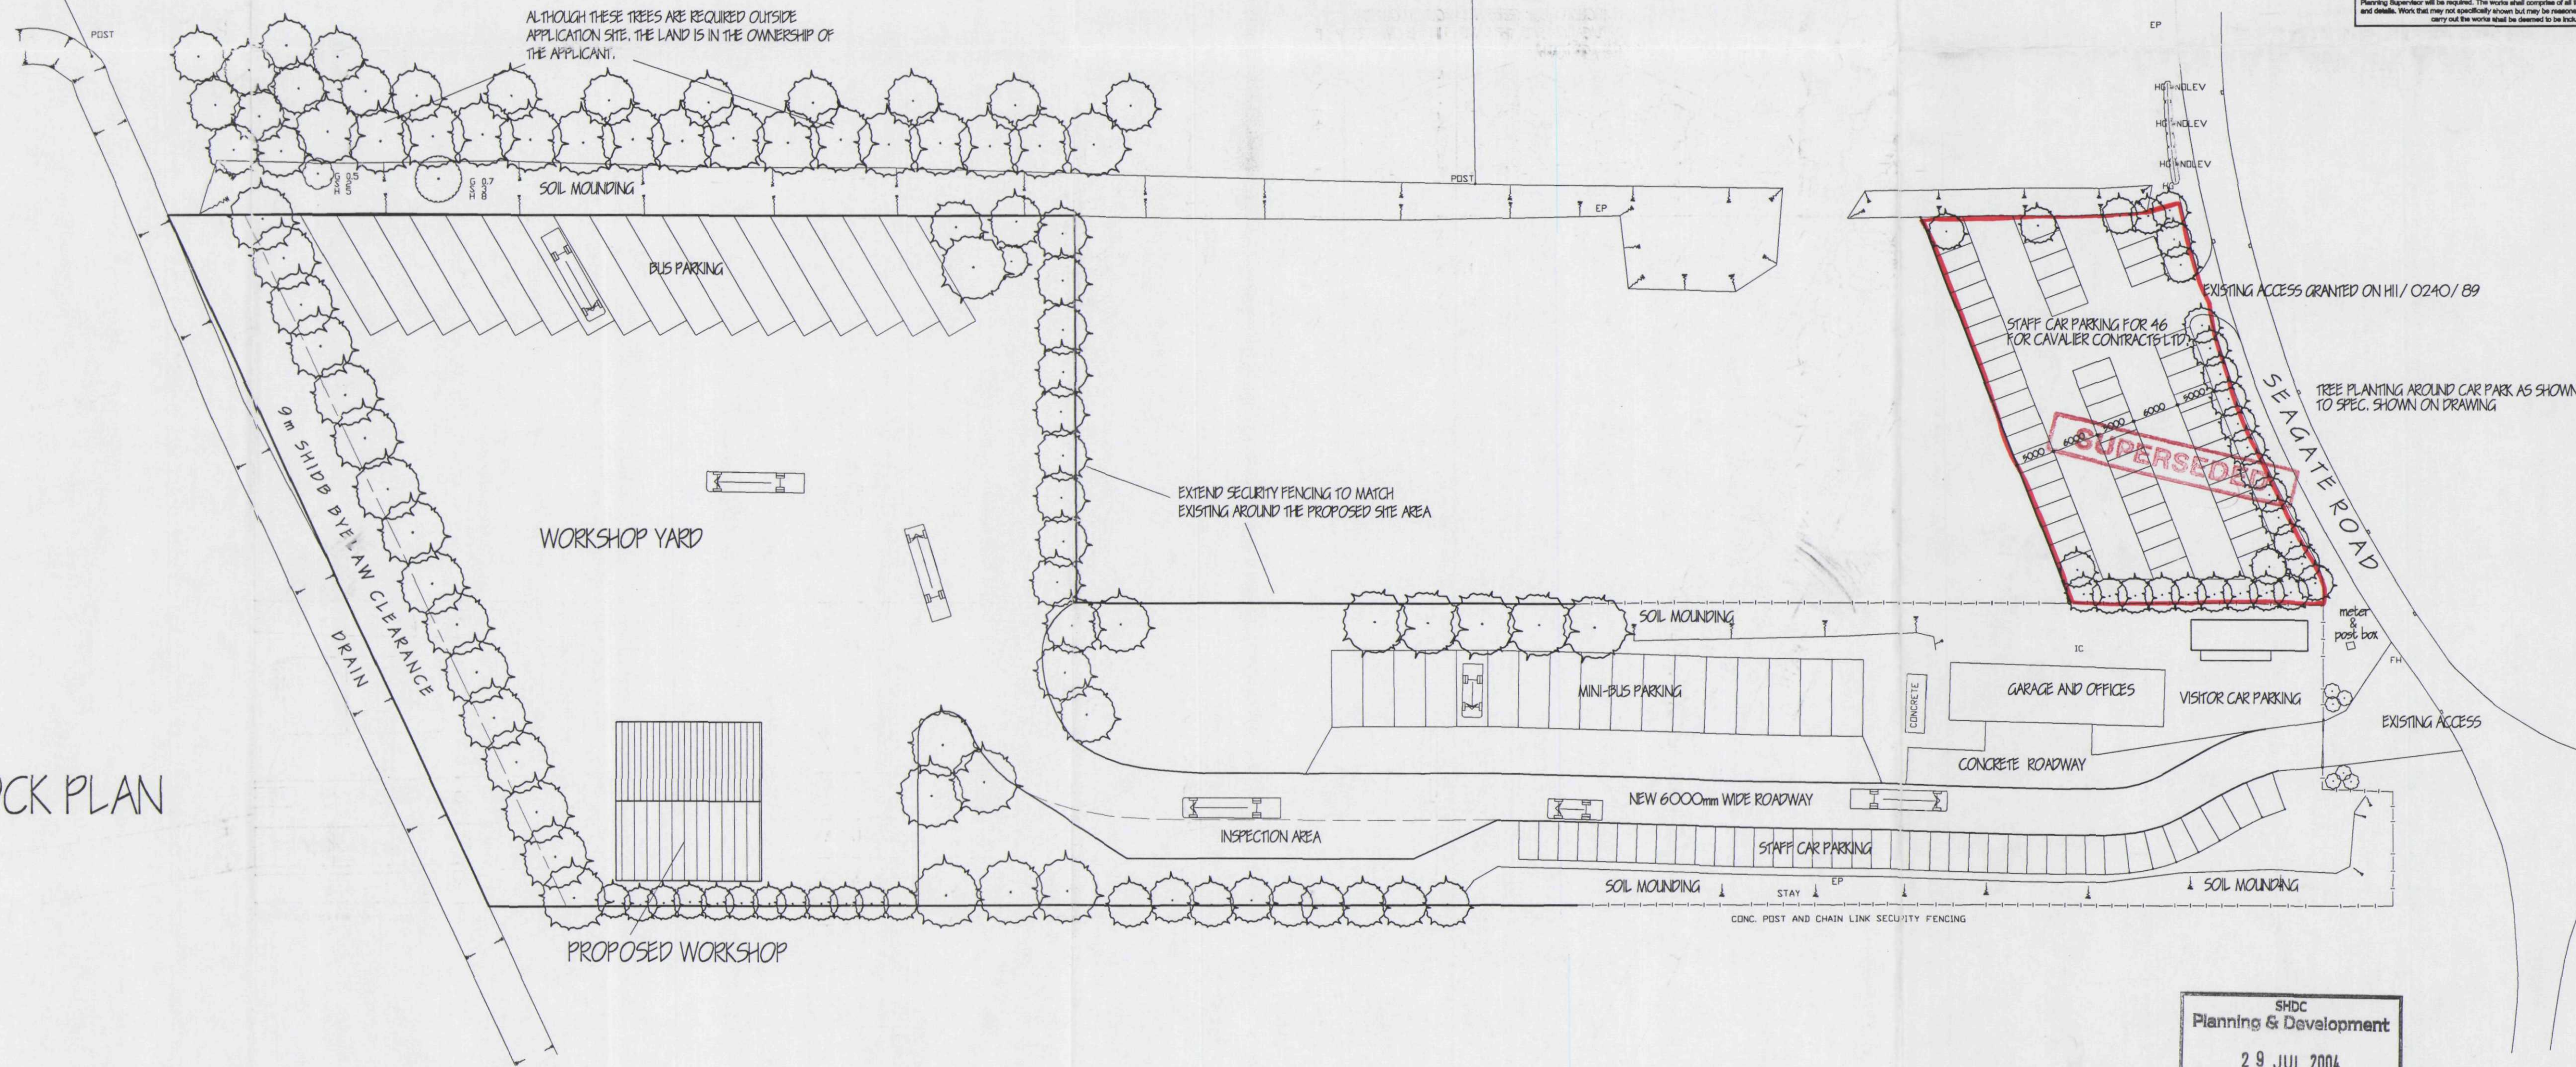

SHDC
 Planning & Development
 29 JUL 2004
 Ref: 1035/04

ref: revision date

G. R. MERCHANT
 I.ENG AMICE FIWO
 ARCHITECTURAL, STRUCTURAL
 AND LAND DRAINAGE
 CONSULTANTS

Unit 4, Wrights Mews
 12A Park Road, Holbeach,
 Spalding, Lincs. PE12 7EE
 Tel: 01408 480800
 Fax: 01408 482744
 E-Mail: G. R. Merchant @ Merchant. FS.
 Co. UK

Project
 PROPOSED CAR PARKING AREA
 SEAGATE ROAD
 LONG SLITTON
 SPALDING Lincs

Client
 CAVALIER CONTRACTS LTD.

Drawing
 SITE & LOCATION PLANS

Job Ref.
 999 04

Drawing No.
 01

Date
 JULY 2004

Drawn
 JPW

Scales
 1/500 1/2500

DO NOT SCALE FROM THIS DRAWING
 This drawing is copyright and may not be altered, copied, photographed or used for any other purpose other than that for which it is issued. The Client undertakes to check all dimensions on site and report any discrepancies to the Architect. All details shown on this drawing including foundations are based upon typical site conditions related to the area. No responsibility can be accepted for abnormal conditions which may be discovered during construction unless reported to the Architect as they design amendments may be considered. All work is recommended in respect of foundations to establish specific site conditions before foundation work is undertaken. The drawing is issued in the amount of information contained and does not purport to contain a full specification of the works. It is solely for the purpose of obtaining Planning / Building Regulations approval. This drawing must not be used as a contract document alone. The works will not be supervised or inspected on site by G. R. Merchant or any representative thereof. It is the client or their appointed agents responsibility to ensure workmanship, availability of materials, adherence to specification, variations to contract etc.

All materials to be new unless otherwise stated and all components and materials etc. to be used black and finished etc. in whole accordance with manufacturers instruction and relevant code of practice. Materials and components to appropriate British standard specification or EN standard or European code equivalent. The Employer / Client shall ensure that the selected contractor is competent to carry out all works in accordance with the specification and standards and shall be responsible for obtaining all necessary permissions and consents for the works. The Employer / Client shall ensure that the works are carried out in accordance with the Construction Design and Management Regulations on independent Planning Supervisor will be required. The works shall comprise of all that is shown on the drawing and details. Work that may not be specifically shown but may be reasonably inferred as necessary to carry out the works shall be deemed to be included.