



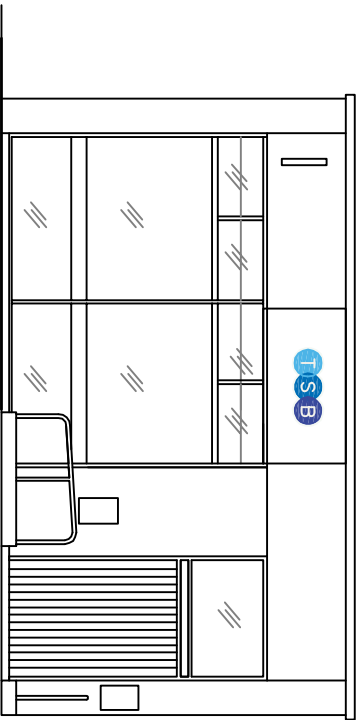

EXISTING FRONT ELEVATION
(SCALE 1:100)

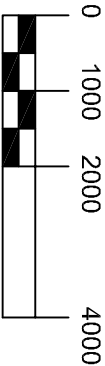

SCALE BAR 1:100 (mm)