


+ 960 X 1060 Y + 980 X 1060 Y + 1000 X 1060 Y + 1020 X 1060 Y + 1040 X 1060 Y + 1060 X 1060 Y + 1080 X 1060 Y

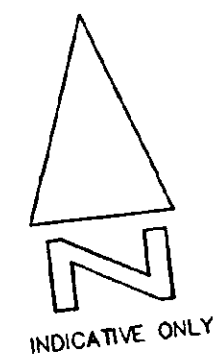


+ 960 X 1040 Y + + + + + + +

+ 960 X 1020 Y + + + + + + +

+ 960 X 1000 Y + + + + + + +

+ 960 X 980 Y + + + + + + +

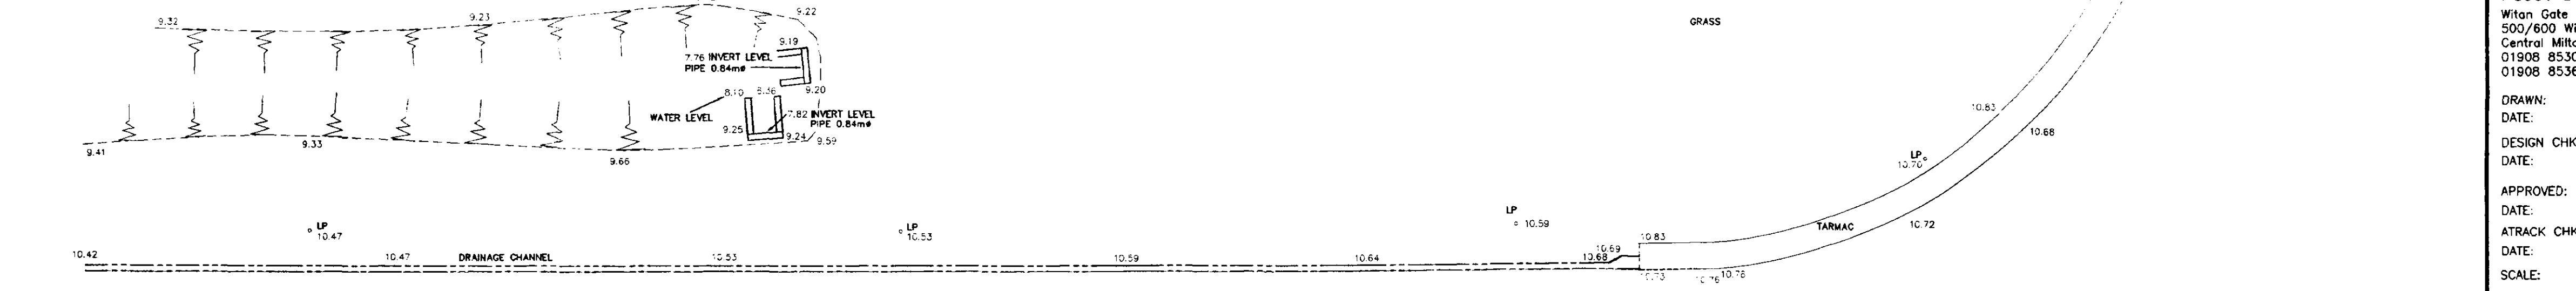

TANK SCHEDULE													
PLEASE NOTE THAT THIS INFORMATION HAS BEEN PROVIDED DIRECTLY BY THE SITE MANAGER.													
TANK NO	DEPTH	CAPACITY	GRADE	1	2	3	4	5	6	7	8	9	10
1	6.78	26364	44										
2	6.78	26364	44										
3	6.78	26364	44										
4	6.78	26364	44										
5	6.78	26364	44										


SURVEY STATION CO-ORDINATE LIST				
STN	X	Y	Z	REMARKS
1	1000 000	1000 000	10 990	MULTI
2	1078 719	1040 197	10 145	PEG

NOTE: ALL VALUES SHOWN ON THIS DRAWING ARE RELATED TO STN 1 WHICH HAS BEEN GIVEN AN ARBITRARY VALUE OF 10 000

DETERMINED PLAN

SOUTH HOLLAND LDC
HOUSING & PLANNING
29 OCT 1999
Ref: 1088/99

Rev	Date	Revision
 BP OIL UK LTD		
BP OIL UK LTD Asset Development Wilton Gate House, 500/600 Wilton Gate, Central Milton Keynes, UK. 01908 853000 01908 853628		
MAIN ROAD S/S WISBECH ROAD REF TF 441 218 LONG SUTTON, LINCOLNSHIRE		
LPG INSTALLATION		
DRAWN: K.FISHER DATE: 17.10.99 DESIGN CHKD: DATE: APPROVED: DATE: ATRAK CHKD: DATE: SCALE: 1 : 200 DIMENSIONS IN: mm-m DO NOT SCALE		
FILE: 1333570	DRAWING No 1333570	REV -
COPYRIGHT BY BP OIL EUROPE. ILLEGAL USE IS PROHIBITED. REPRODUCTIONS ONLY WITH PERMISSION OF BP. BP OIL EUROPE, RETAIL ENGINEERING.		

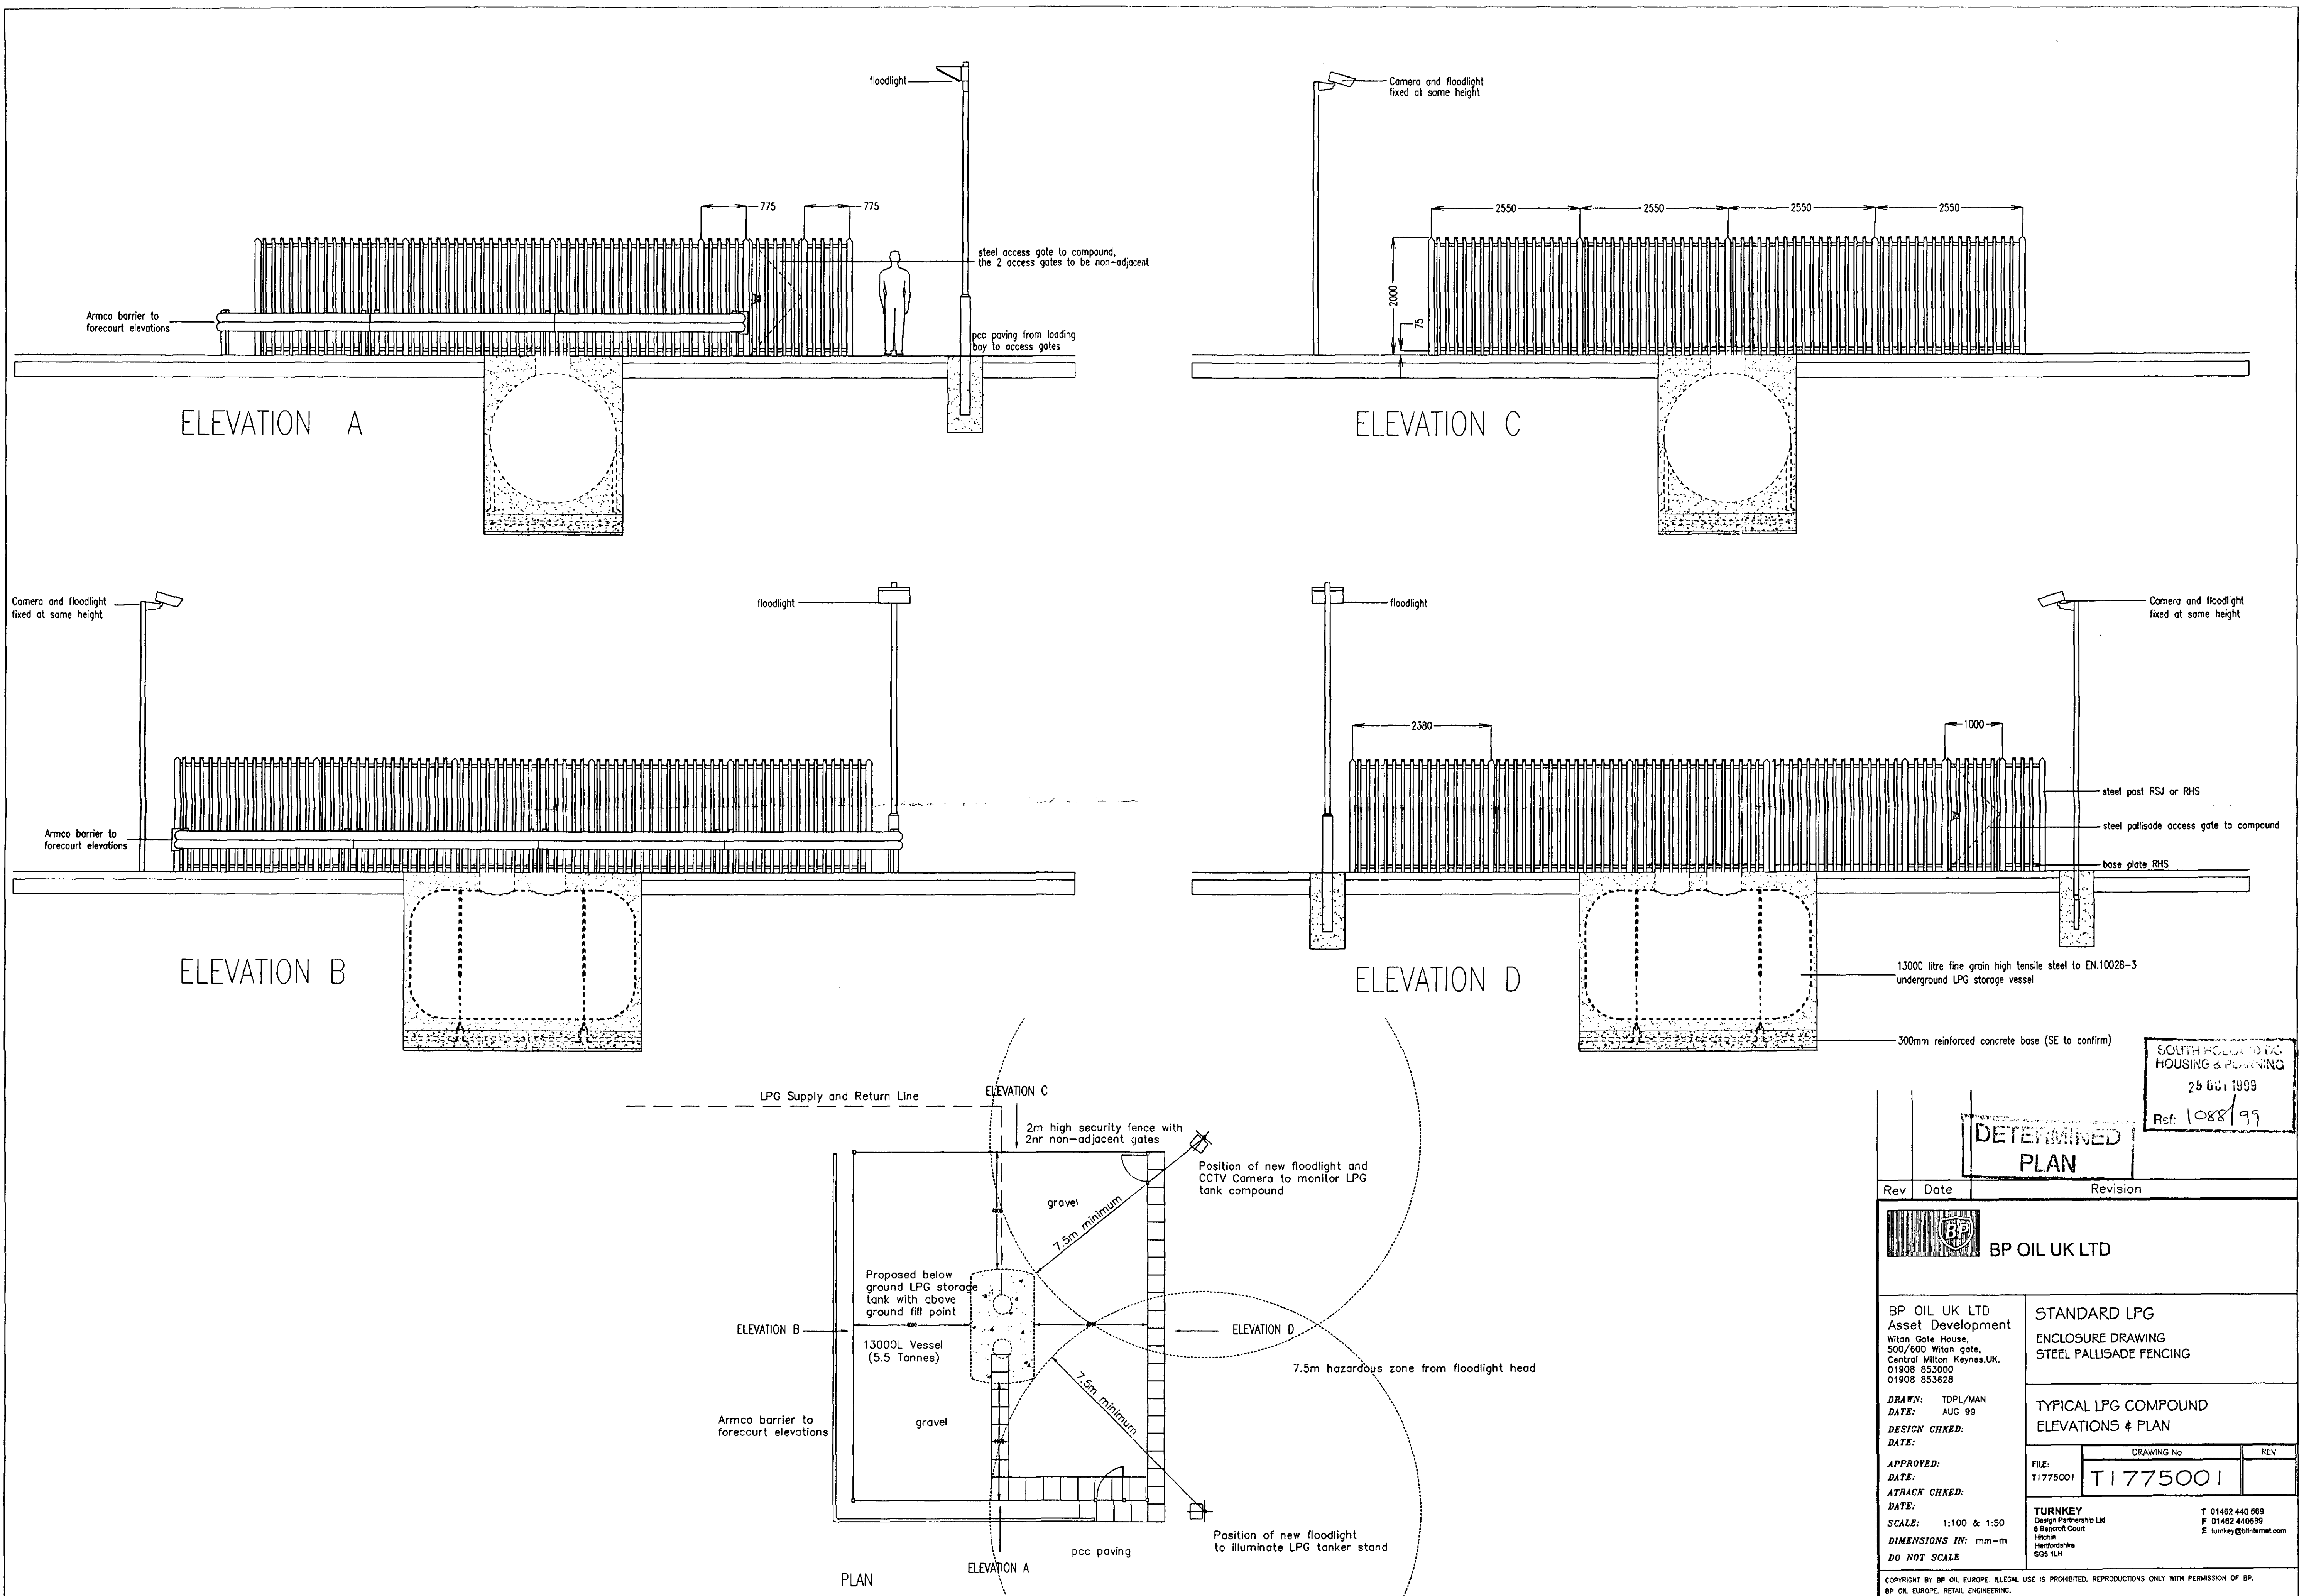

SOUTH HOLE LTD
HOUSING & PLANNING
29 OCT 1999
Ref: 1088/99

DETERMINED
PLAN

Rev	Date	Revision
BP OIL UK LTD BP OIL UK LTD Asset Development Wilton Gate House, 500/600 Wilton gate, Central Milton Keynes, UK. 01908 853000 01908 853628 DRAWN: TDPL/MAN DATE: AUG 99 DESIGN CHKED: DATE: APPROVED: DATE: ATRACK CHKED: DATE: SCALE: 1:100 & 1:50 DIMENSIONS IN: mm-m DO NOT SCALE		
STANDARD LPG ENCLOSURE DRAWING STEEL PALLISADE FENCING		
TYPICAL LPG COMPOUND ELEVATIONS & PLAN		
FILE: T1775001		REV
DRAWING No		REV
T1775001		
TURNKEY Design Partnership Ltd 8 Blenheim Court Wotton Hertfordshire SG5 1LH		T 01462 440 668 F 01462 440 589 E turnkey@btinternet.com
COPYRIGHT BY BP OIL EUROPE. ILLEGAL USE IS PROHIBITED. REPRODUCTIONS ONLY WITH PERMISSION OF BP. BP OIL EUROPE, RETAIL ENGINEERING.		