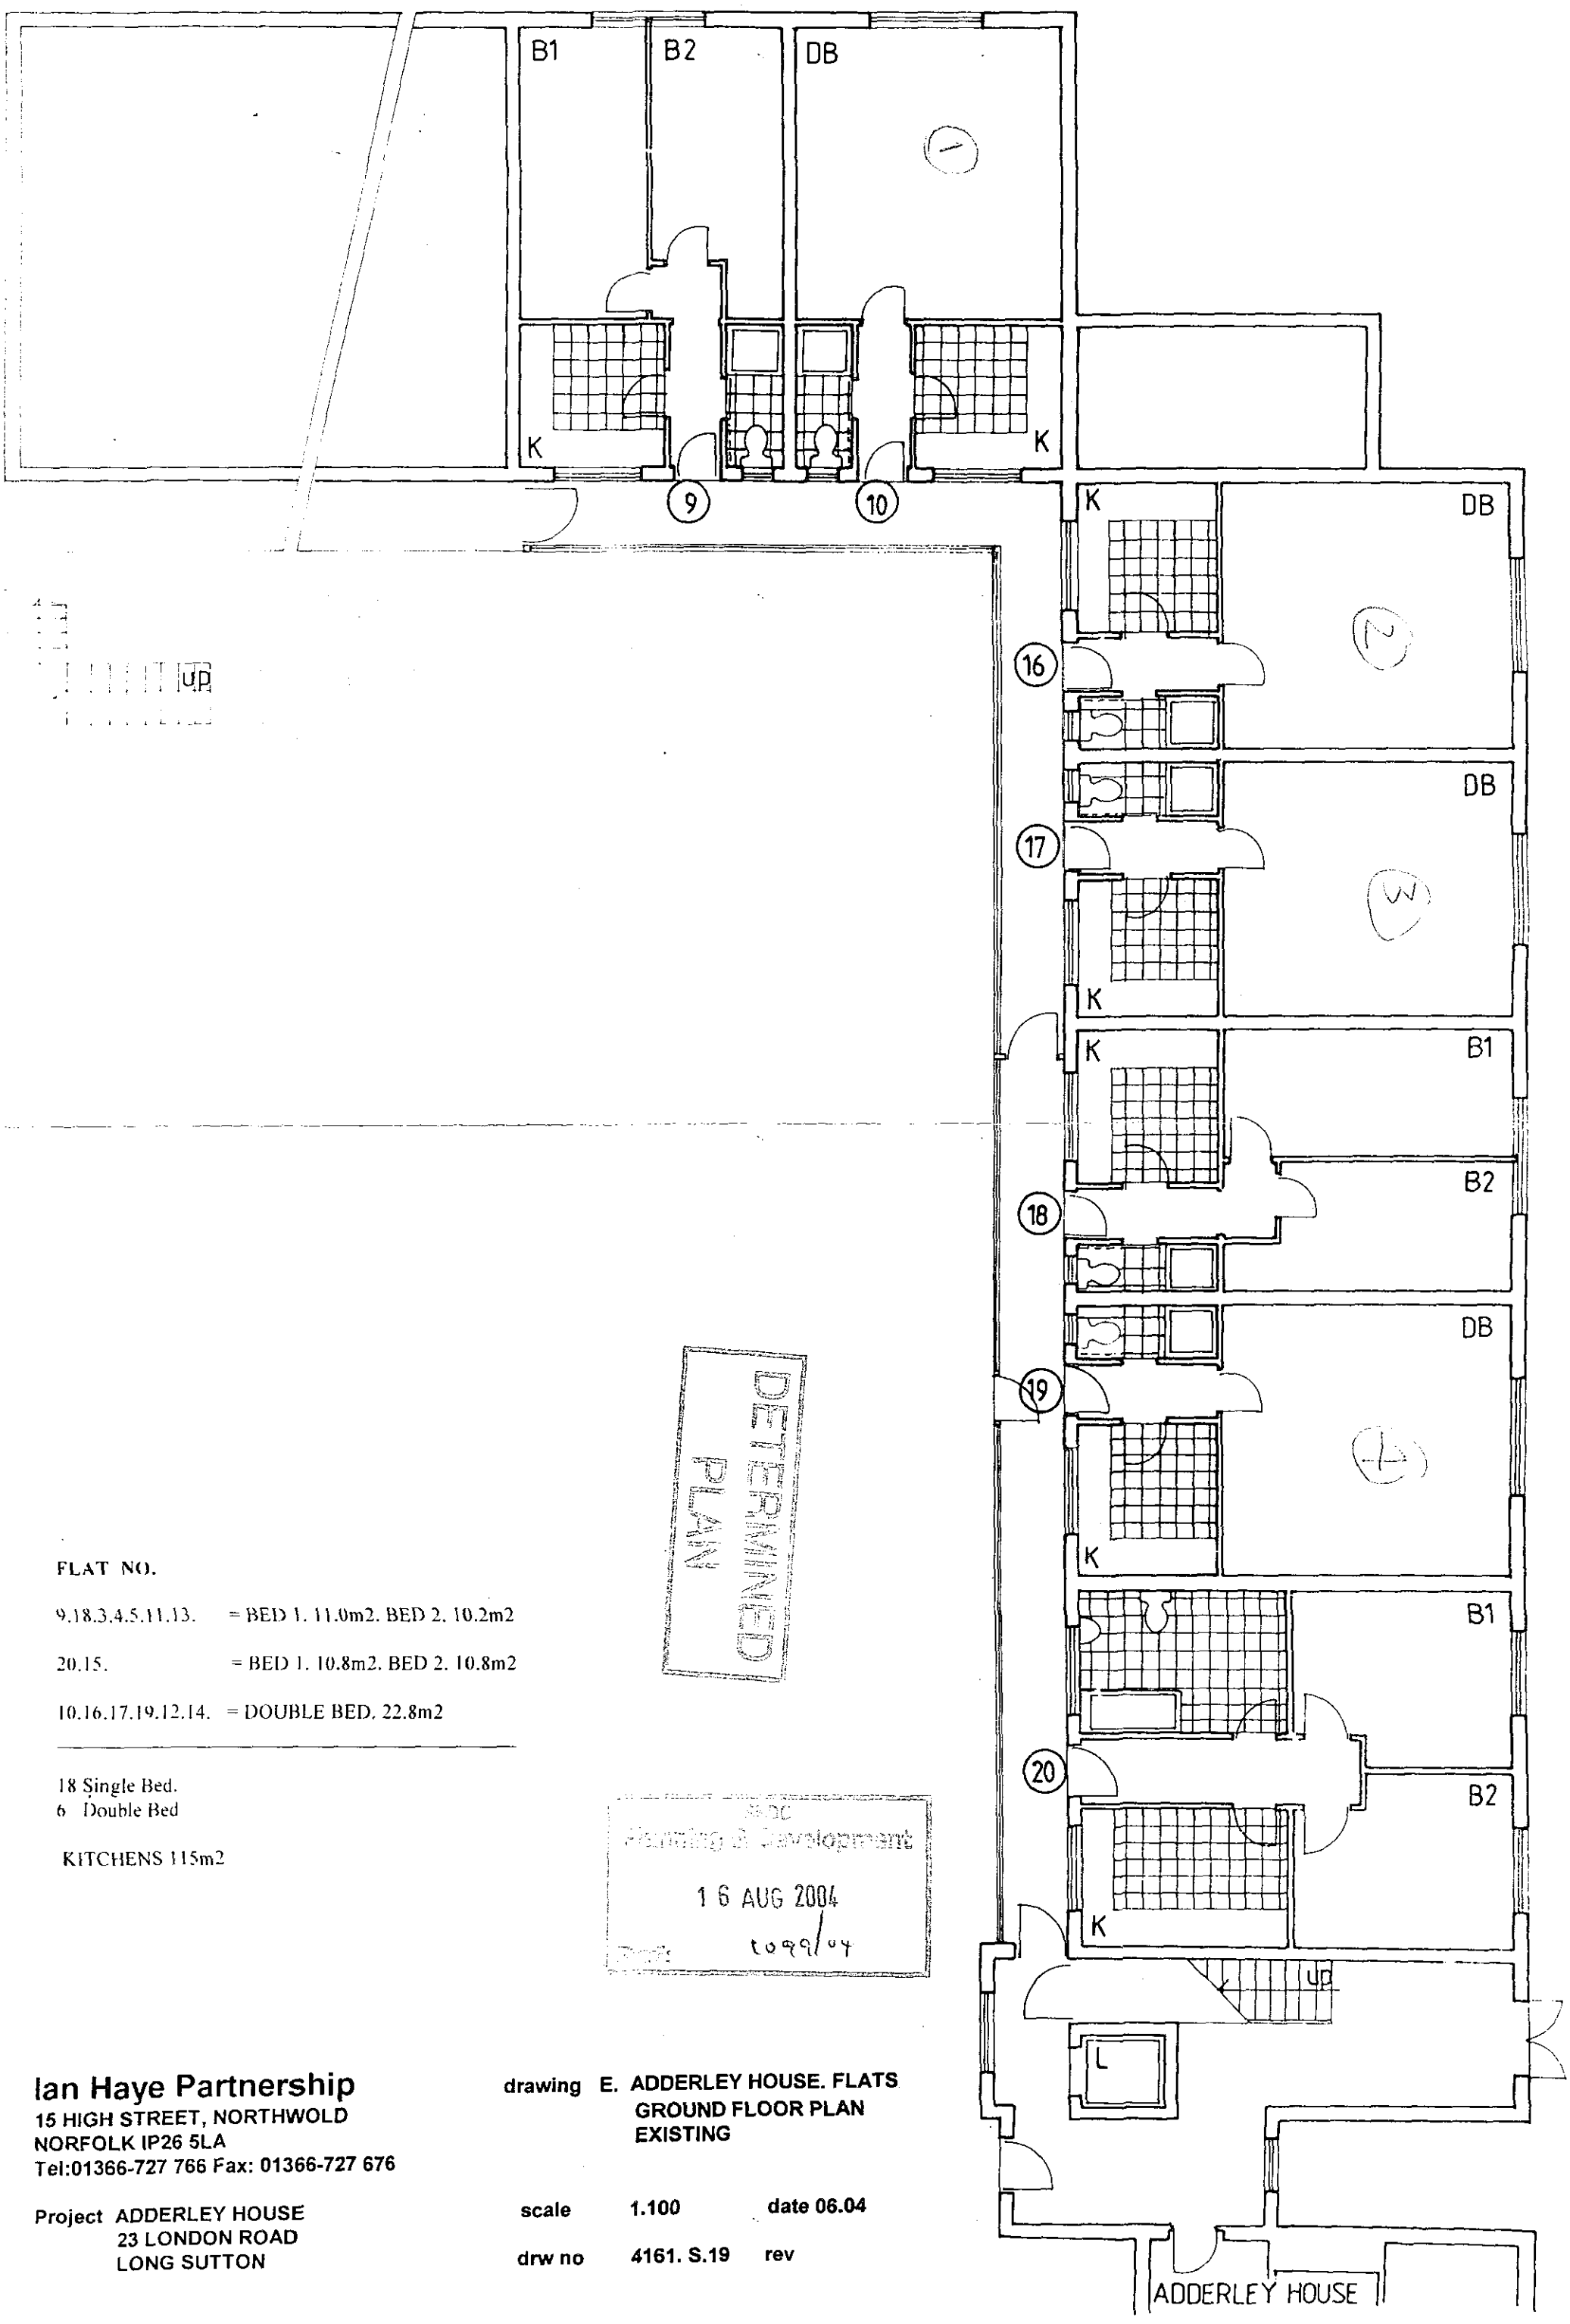


FLAT NO.

9.18.3.4.5.11.13. = BED 1. 11.0m2. BED 2. 10.2m2

20.15. = BED 1. 10.8m2. BED 2. 10.8m2

10.16.17.19.12.14. = DOUBLE BED. 22.8m2

---

18 Single Bed.
6 Double Bed

KITCHENS 115m2

DETERMINATION PLAN

S.D.C.
Planning & Development
16 AUG 2004
1099/04

Ian Haye Partnership
15 HIGH STREET, NORTHWOLD
NORFOLK IP26 5LA
Tel:01366-727 766 Fax: 01366-727 676

Project ADDERLEY HOUSE
23 LONDON ROAD
LONG SUTTON

drawing E. ADDERLEY HOUSE. FLATS
GROUND FLOOR PLAN
EXISTING

scale 1.100 date 06.04

drw no 4161. S.19 rev