
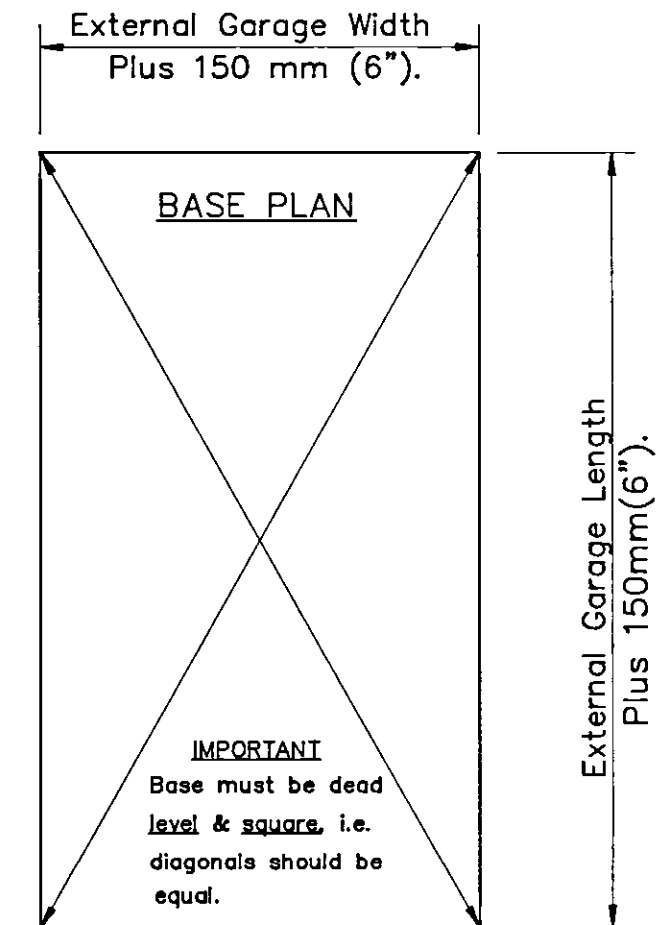


Super Spar Flat Garage 8'6" & 9'6" Span.

Std plan ref: SSF08-09/16-20.

SPAN		LENGTH.			
Model No		Ext. A.		Int B.	
8'6"	9'6"	Imp.	Met.	Imp.	Met.
1.	4.	16'1 1/2"	4921	15'9"	4801
2.	5.	18'1 1/2"	5531	17'9"	5410
3.	6.	20'1 1/2"	6140	19'9"	6020

SPAN.	Ex. width.		In. width.		Clearance.		Opening.	
	C.		D.		E.		F.	
	Imp.	Met.	Imp.	Met.	Imp.	Met.	Imp.	Met.
8'6".	8'6".	2591.	8'0".	2438.	6'10".	2083.	7'2".	2184.
9'6".	9'6".	2896.	9'0".	2743.	7'10".	2388.	8'2".	2489.

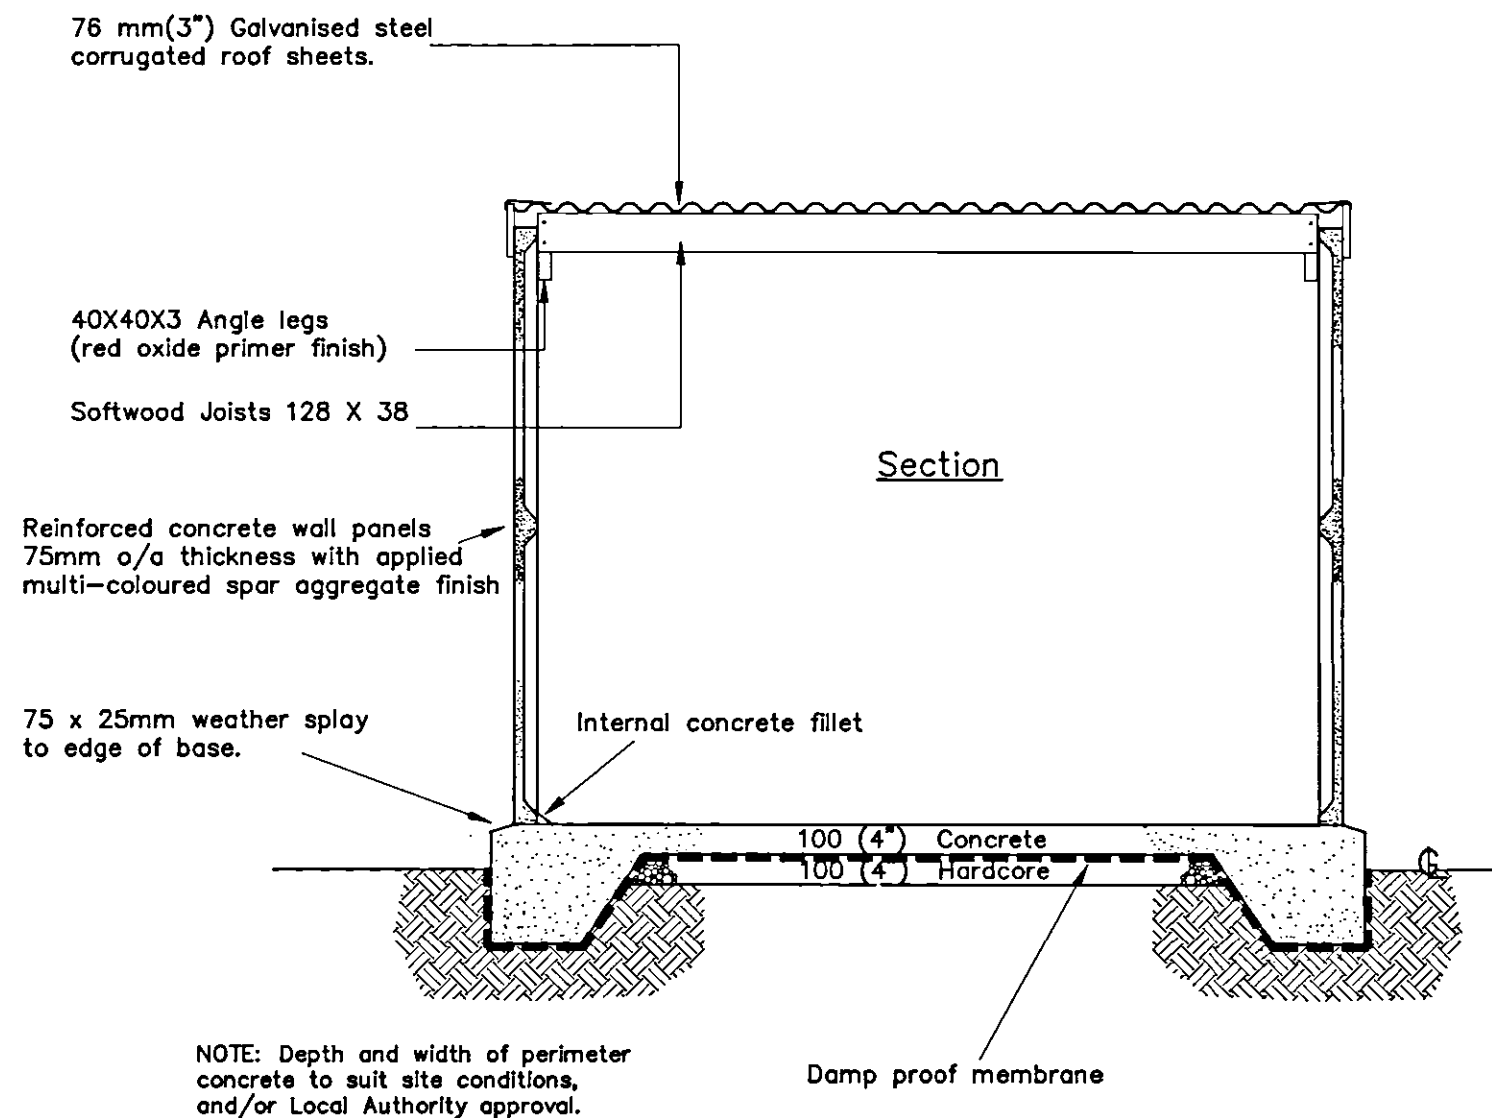

LIBRARY No.

SSF08/09.