


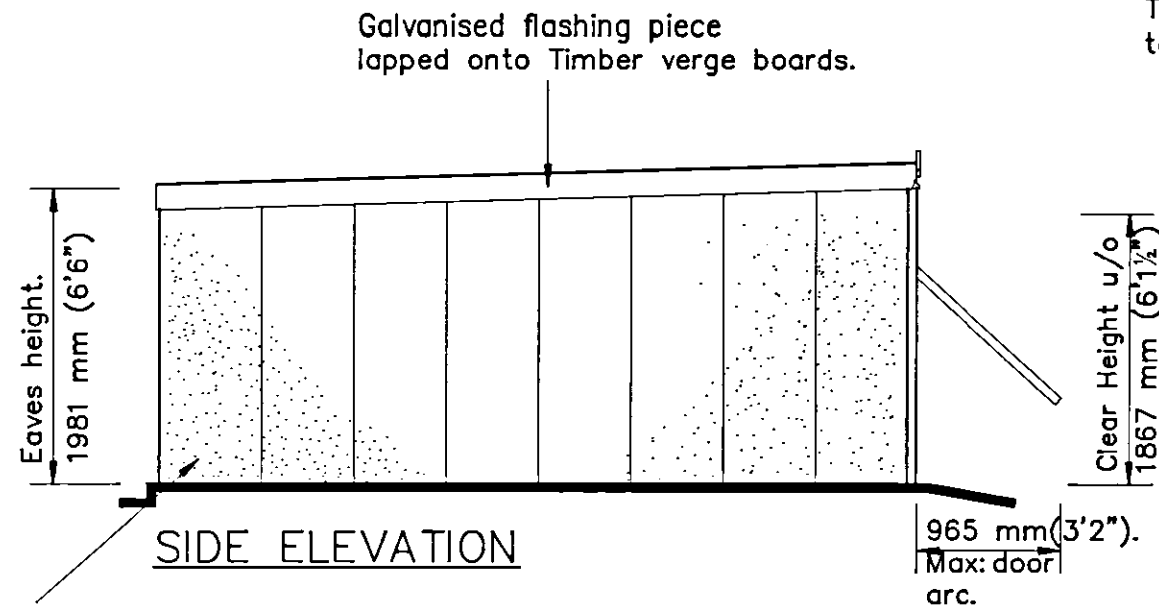


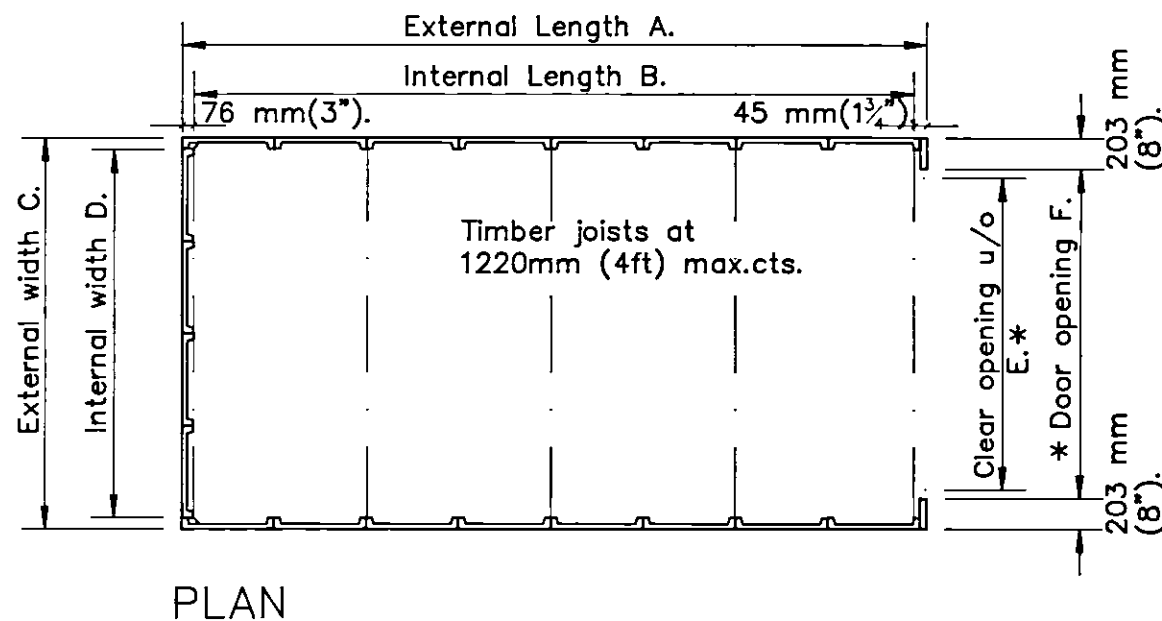

Timber vergeboards to sides and fascia to front Softwood.

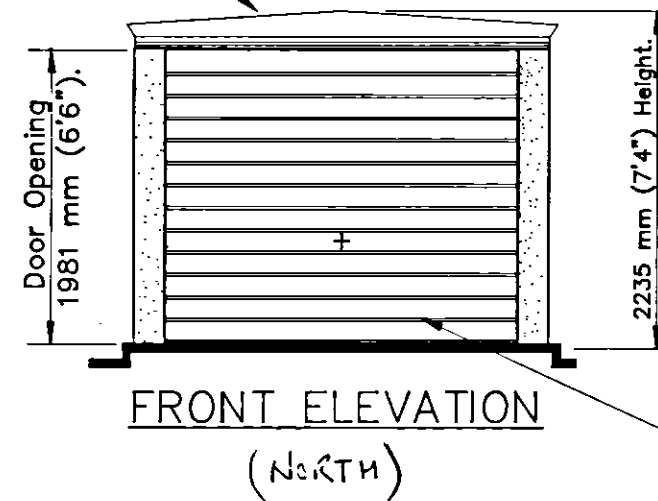

76 mm (3") Corrugated galvanised steel roof sheets.

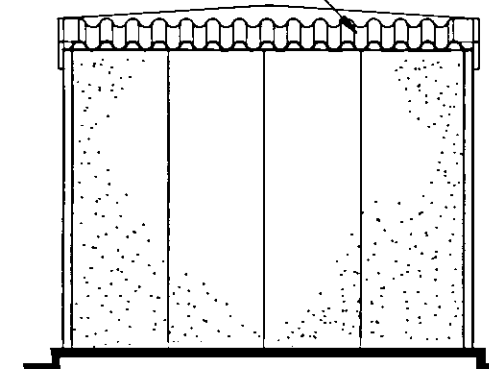

Panel finish:
Applied Multi-Coloured Spar aggregate.

All steelwork red oxide primed at point of manufacture.

All timber Cuprinol Treated


* Georgian door opening 51 mm (2") less than stated above.

Position of window(s) and additional door(s) to be indicated on this plan by applicant before submission to Local Authority, together with the house and site details. (Not by Compton).

DOOR OPTIONS


tick.

Type M

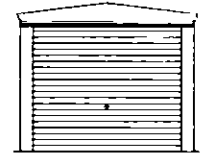


Metal up & over door spring operated and fully retractable. Softwood fascia.

Type D

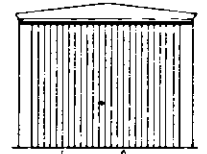


Cedarwood up & over door spring operated and fully retractable. Softwood fascia.

Type G

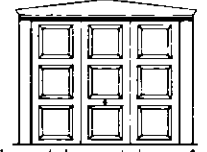


Georgian style metal up & over door spring operated & fully retractable. Softwood fascia.

Type B

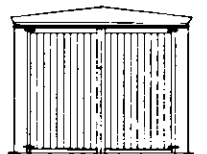


Cedarwood traditional doors s/wood fascia

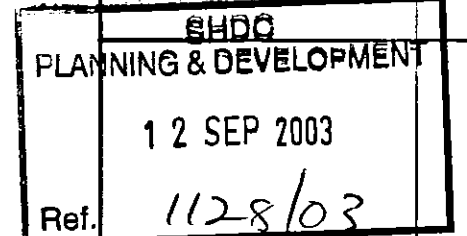


Compton
garages

OPTIONAL EXTRAS.

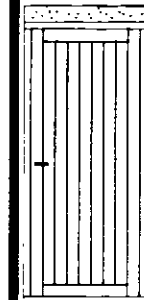

Cedar P/Door

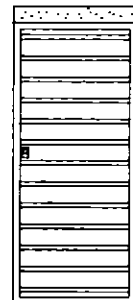

Metal P/Door (2'8" wide shown)



T/Y Window (Fixed)
S/W Window (Opening)

Proposed..... 8'6", 9'6" Spar flat..... Garage

For.....

DETERMINED PLAN

NOTE: Please read reverse of this document for further construction and base requirements.

© This drawing is copyright and must not be reproduced or communicated to a third party without written permission.

ISSUE 1 2

DATE JULY '94 JULY '96

LIBRARY No.

SSF08-09/16-20.