
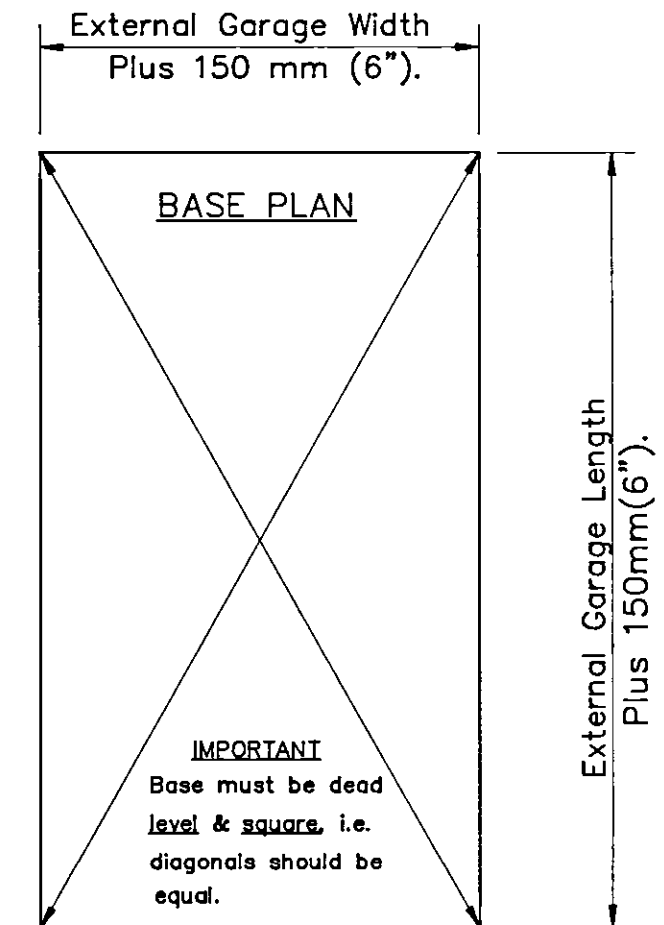


# Super Spar Flat Garage 8'6" & 9'6" Span.

Std plan ref: SSF08-09/16-20.

| SPAN     |      | LENGTH.   |      |        |      |
|----------|------|-----------|------|--------|------|
| Model No |      | Ext. A.   |      | Int B. |      |
| 8'6"     | 9'6" | Imp.      | Met. | Imp.   | Met. |
| 1.       | 4.   | 16'1 1/2" | 4921 | 15'9"  | 4801 |
| 2.       | 5.   | 18'1 1/2" | 5531 | 17'9"  | 5410 |
| 3.       | 6.   | 20'1 1/2" | 6140 | 19'9"  | 6020 |

| SPAN. | Ex. width. |       | In. width. |       | Clearance. |       | Opening. |       |
|-------|------------|-------|------------|-------|------------|-------|----------|-------|
|       | C.         |       | D.         |       | E.         |       | F.       |       |
|       | Imp.       | Met.  | Imp.       | Met.  | Imp.       | Met.  | Imp.     | Met.  |
| 8'6". | 8'6".      | 2591. | 8'0".      | 2438. | 6'10".     | 2083. | 7'2".    | 2184. |
| 9'6". | 9'6".      | 2896. | 9'0".      | 2743. | 7'10".     | 2388. | 8'2".    | 2489. |

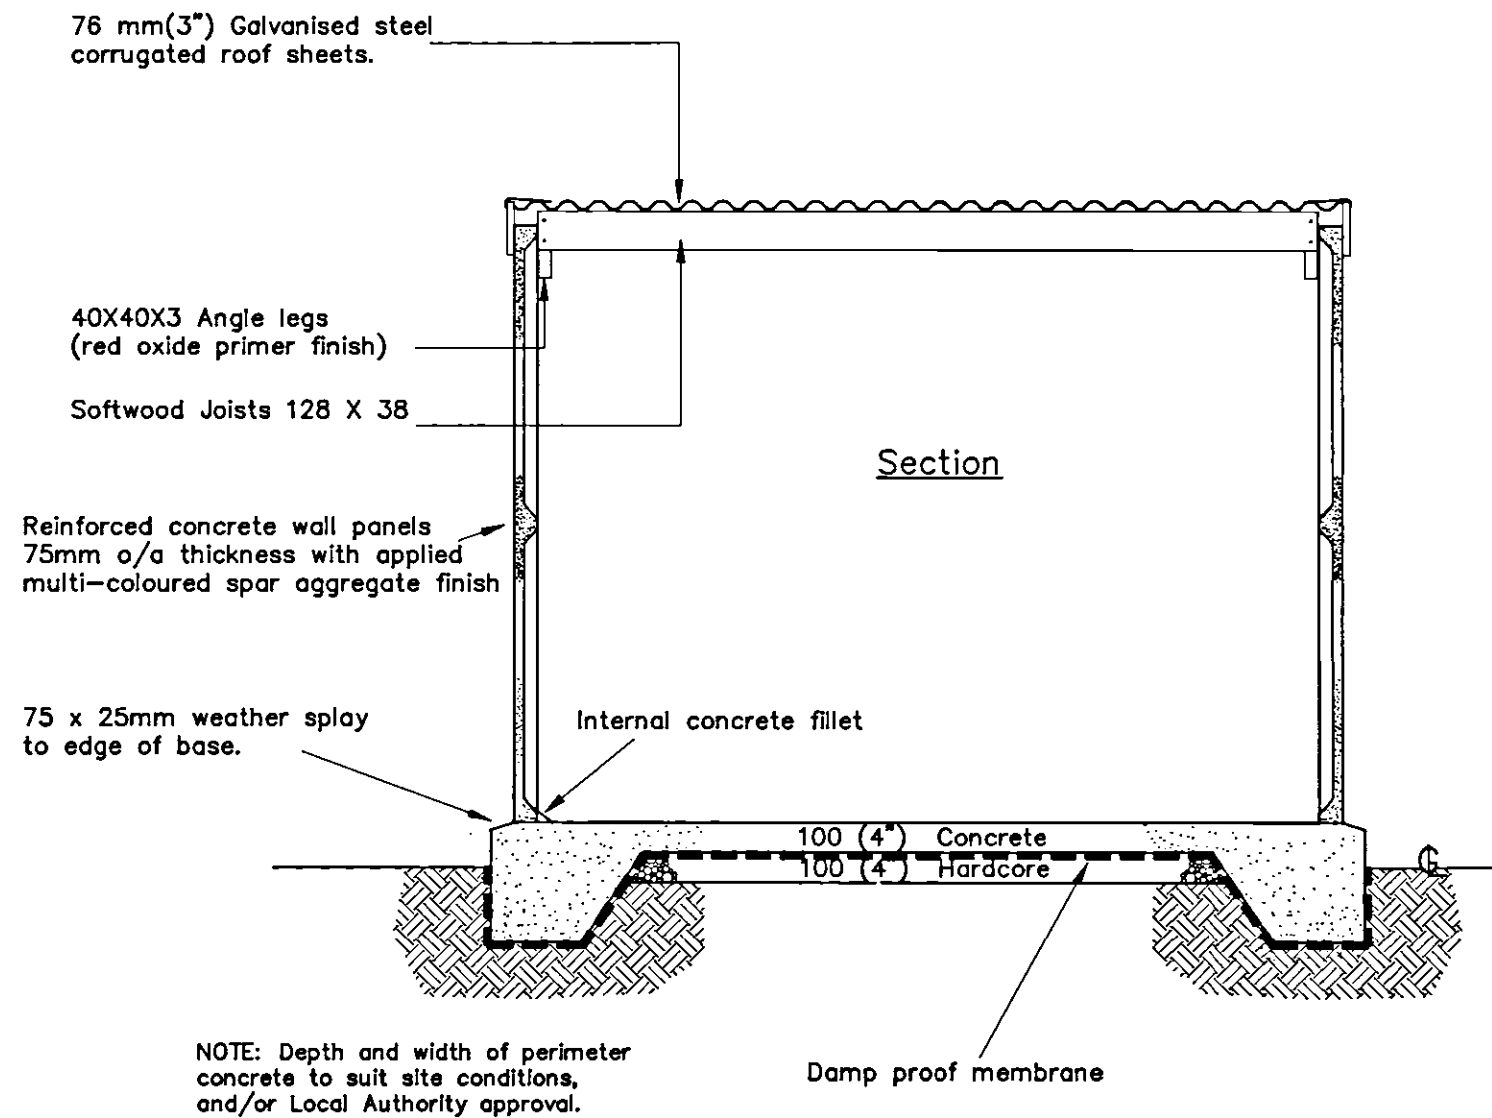

LIBRARY No.

SSF08/09.