

100



COOPER ARCHITECTURAL DESIGN
 1000 WEST 10TH AVENUE
 DENVER, COLORADO 80202
 (303) 733-4400

COOPER ARCHITECTURAL DESIGN
 1000 WEST 10TH AVENUE
 DENVER, COLORADO 80202
 (303) 733-1111


Client.
PATTERSON PROPERTIES LTD

Project
4 No. BUILDING PLOTS
OLDGATE,
LONG SUTTON,
SPALDING,
LINC'S.

Drawing.		
	1:500	Drawing No.
	Date. NOV. 96	Drawn. J.C.

1:500

LEVELS TO ORDNANCE DATUM

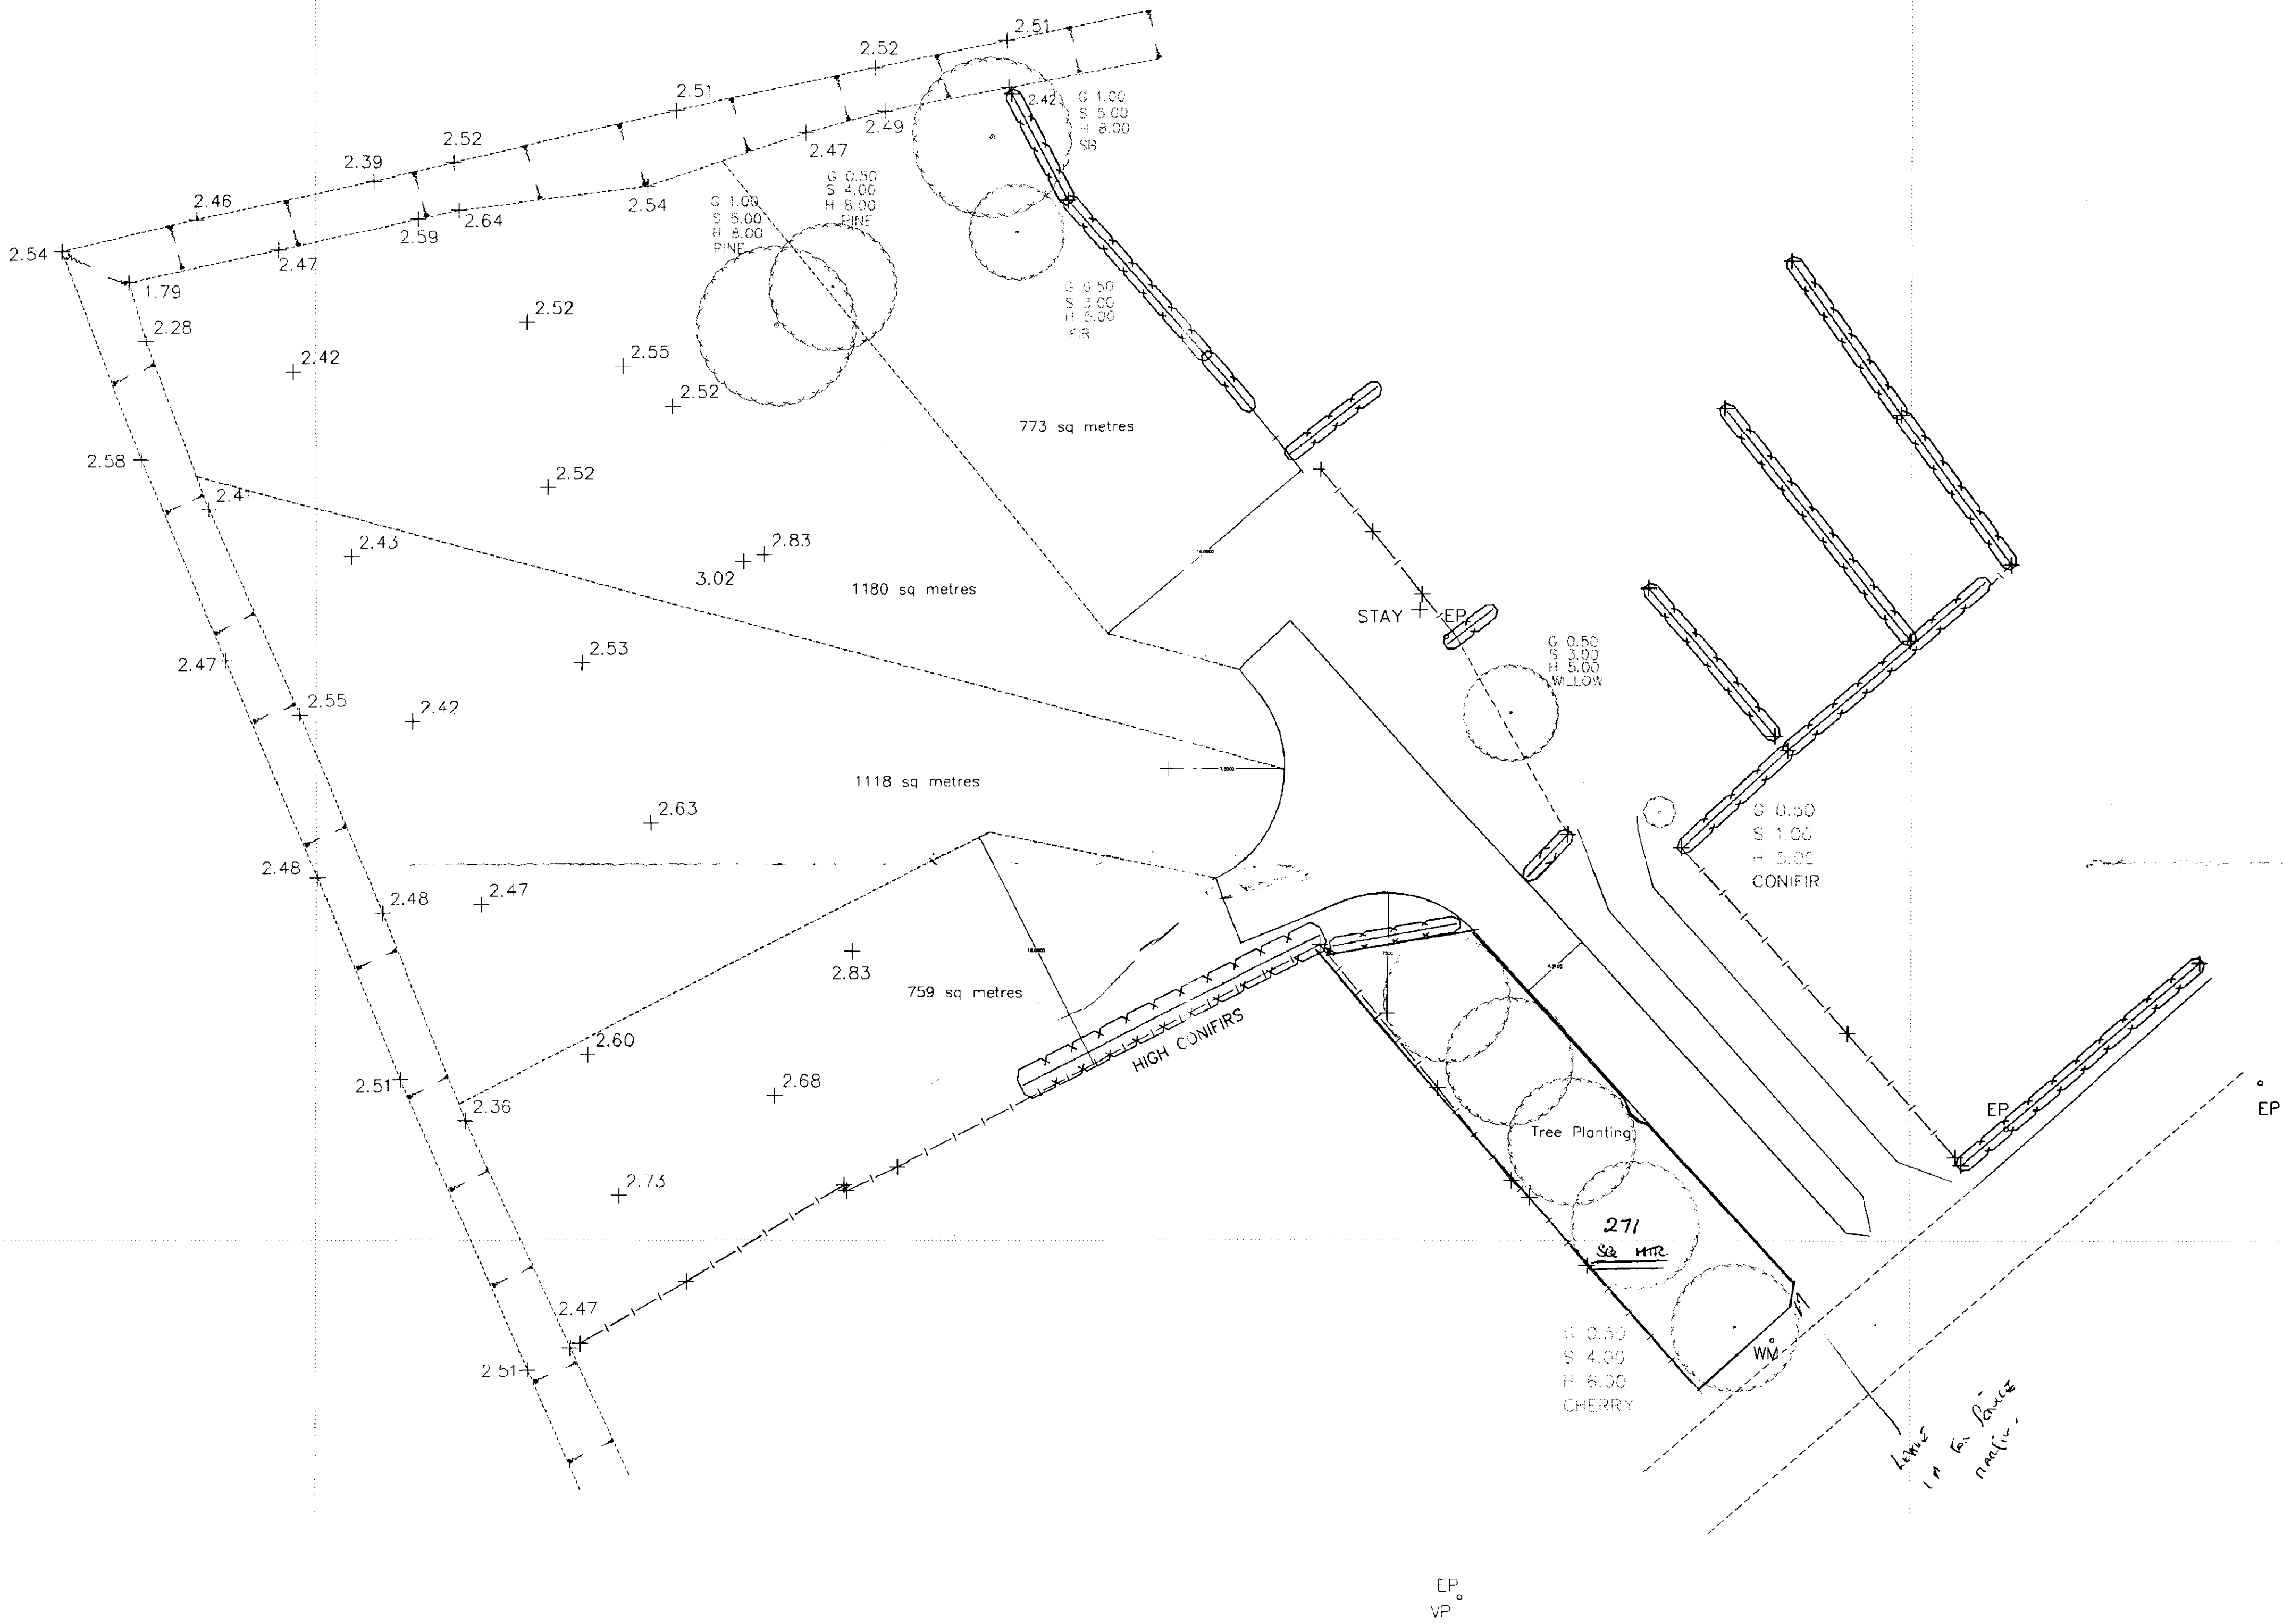

revision	date	init.	revision details



COOPER ARCHITECTURAL DESIGN
BROWDON, HOCKLEDALE,
FLEET, SPALDING, LINC'S PP17 8JF
Tel/Fax: 01408 433782

Client: PATTERSON PROPERTIES LTD	
Project: 4 No. BUILDING PLOTS OLDGATE, LONG SUTTON, SPALDING, LINC'S.	
Drawing:	
Scale 1:250	Drawing No.
Date: NOV. 96	Drawn: J.C.