



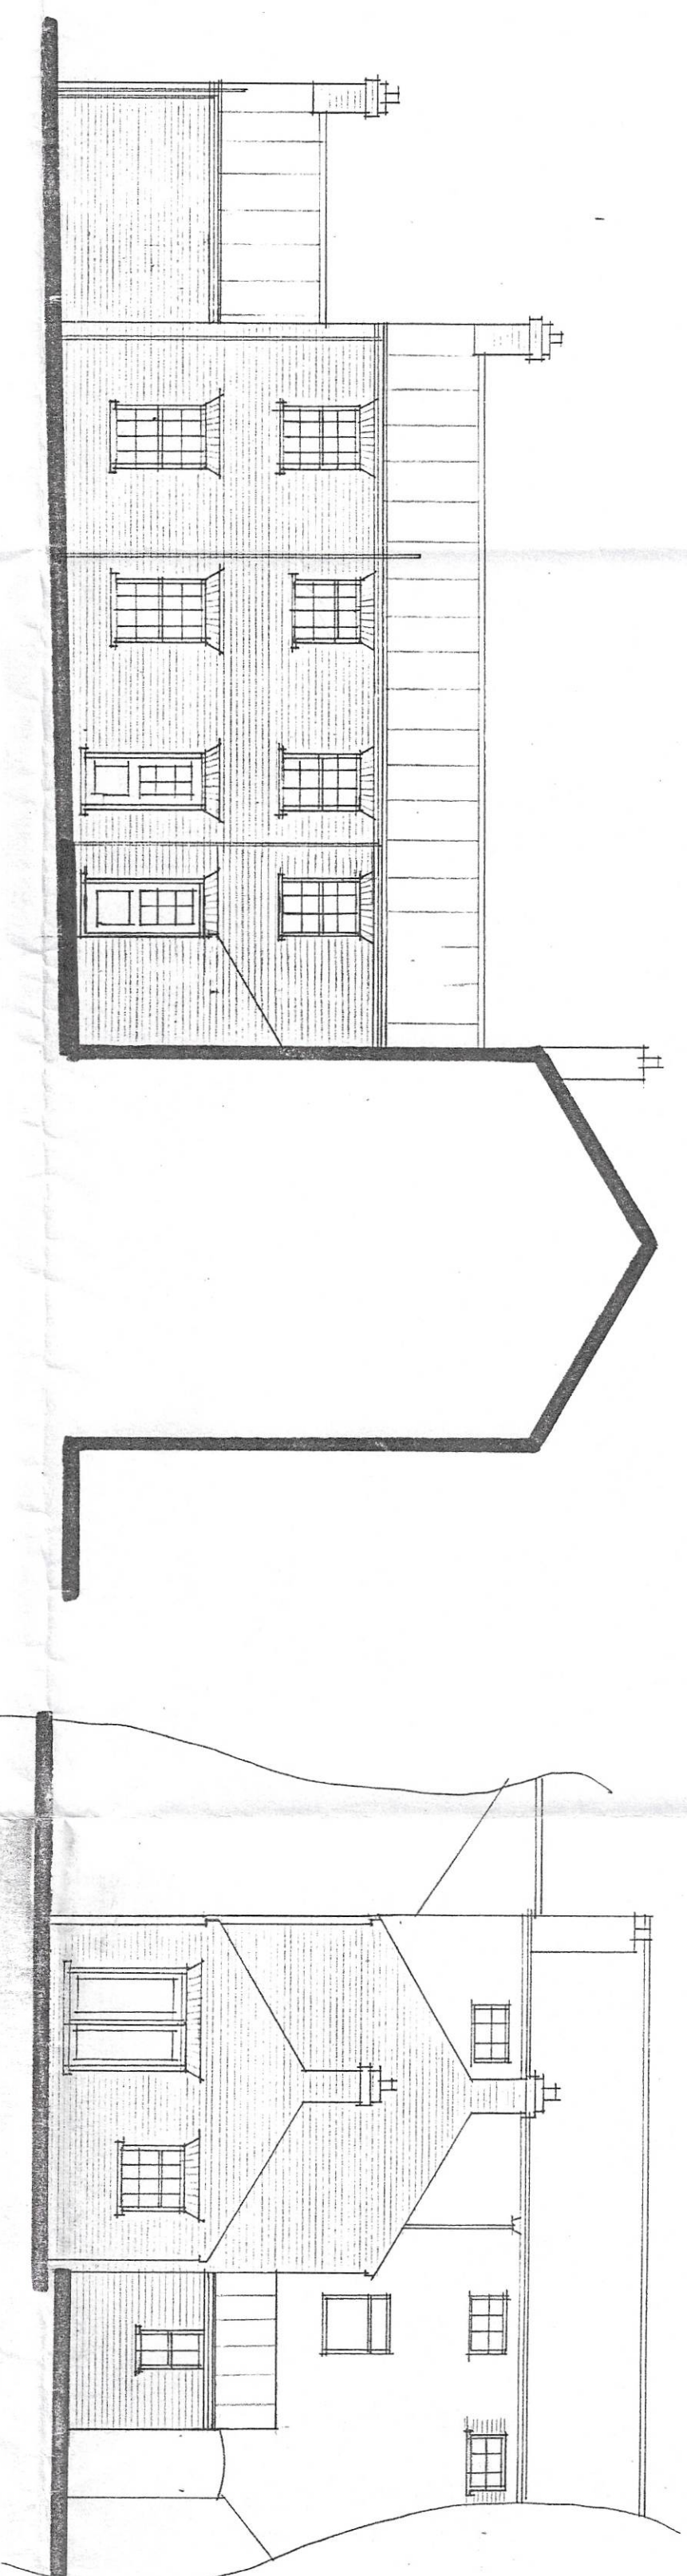


SIDE


REAR

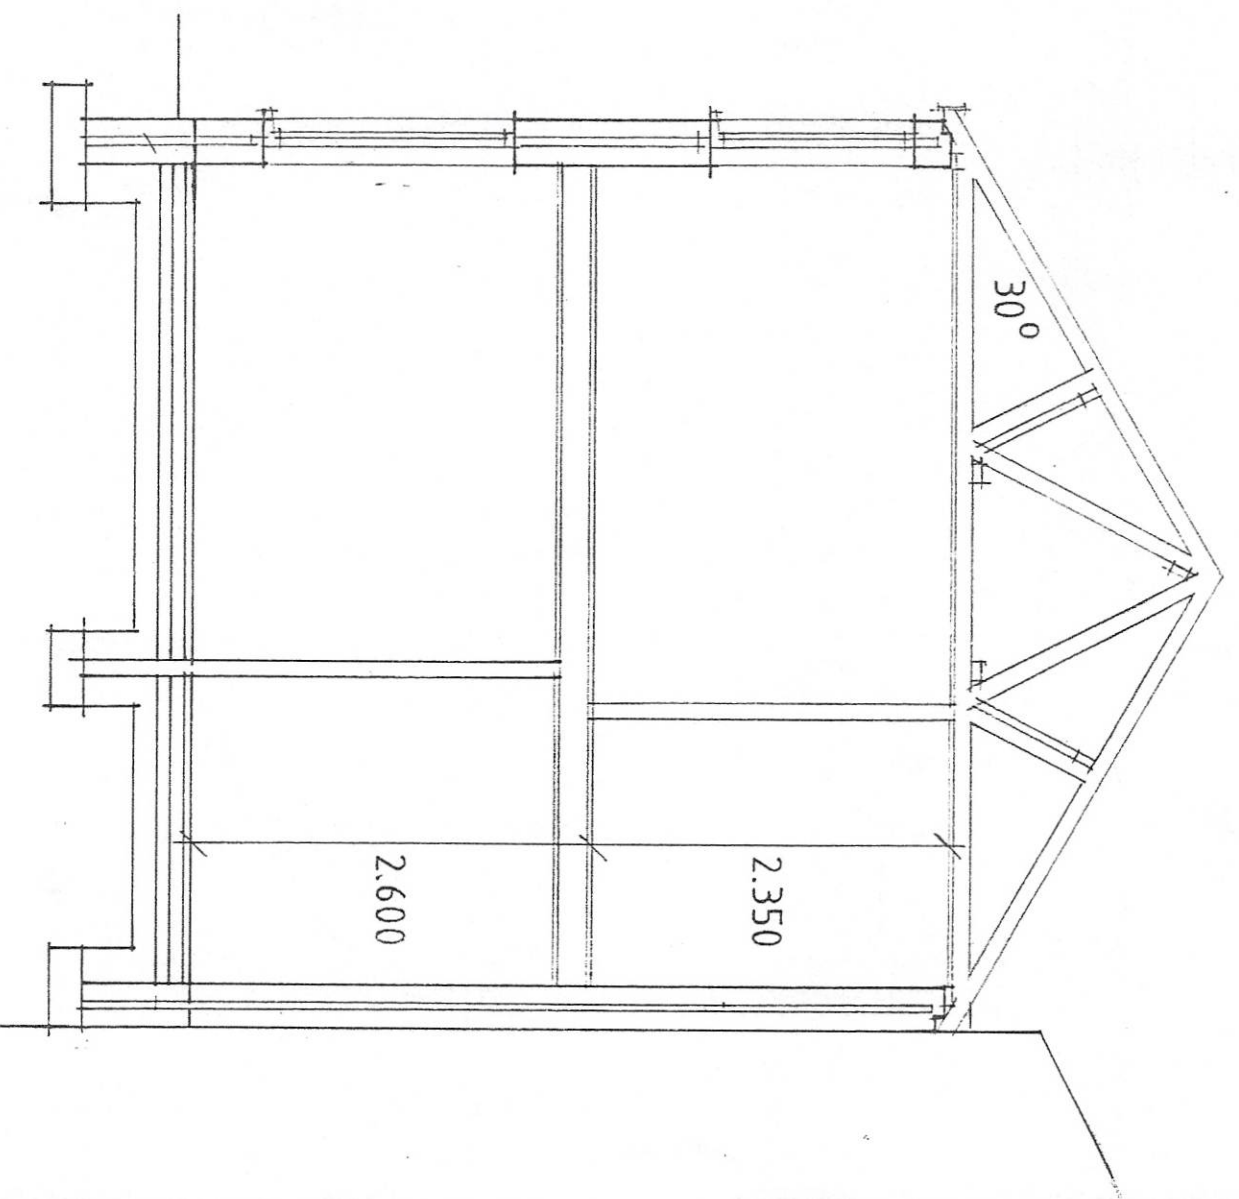


SECTION

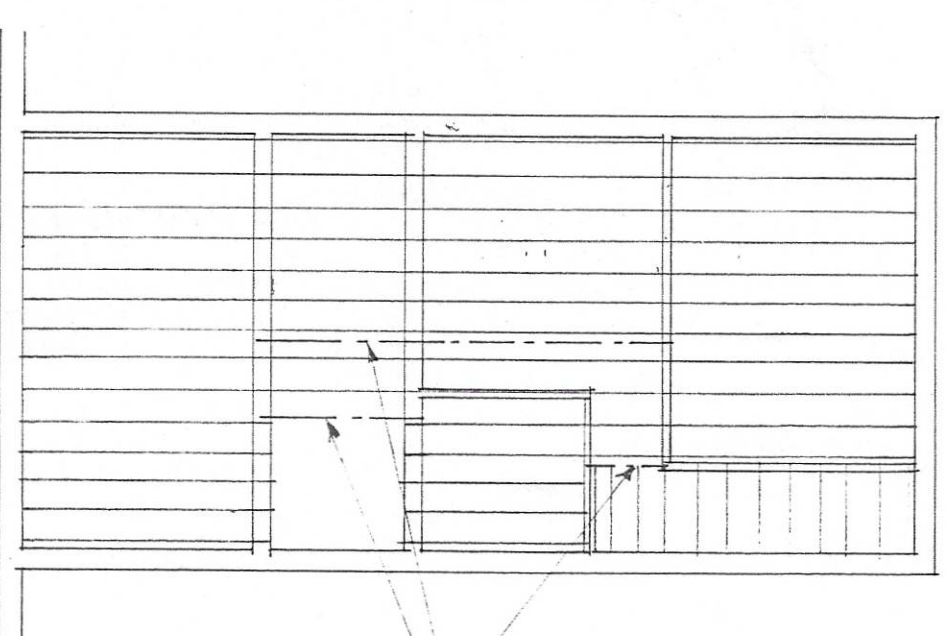

FLOOR JOIST PLAN

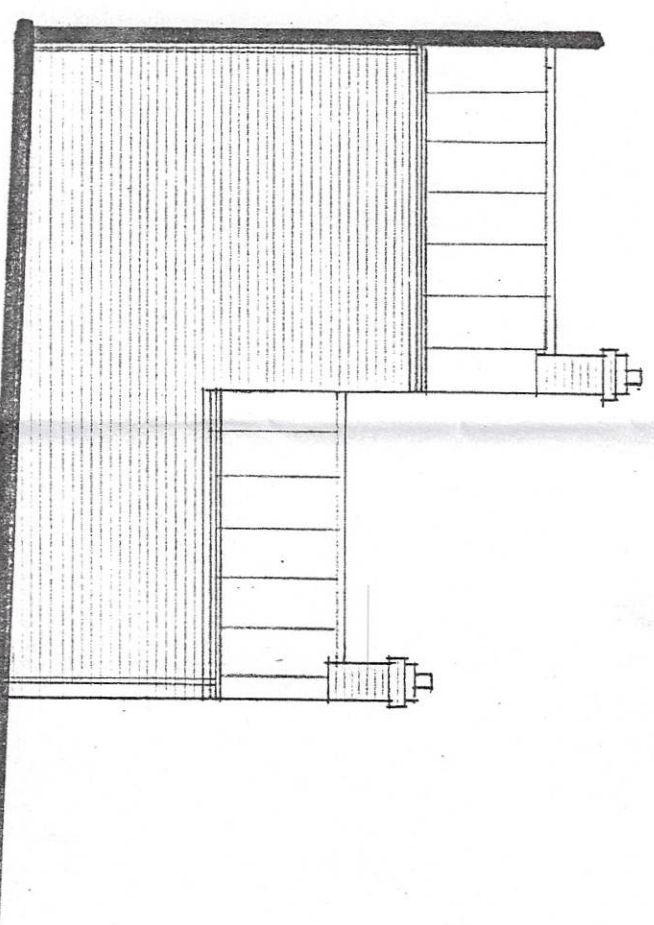

SIDE

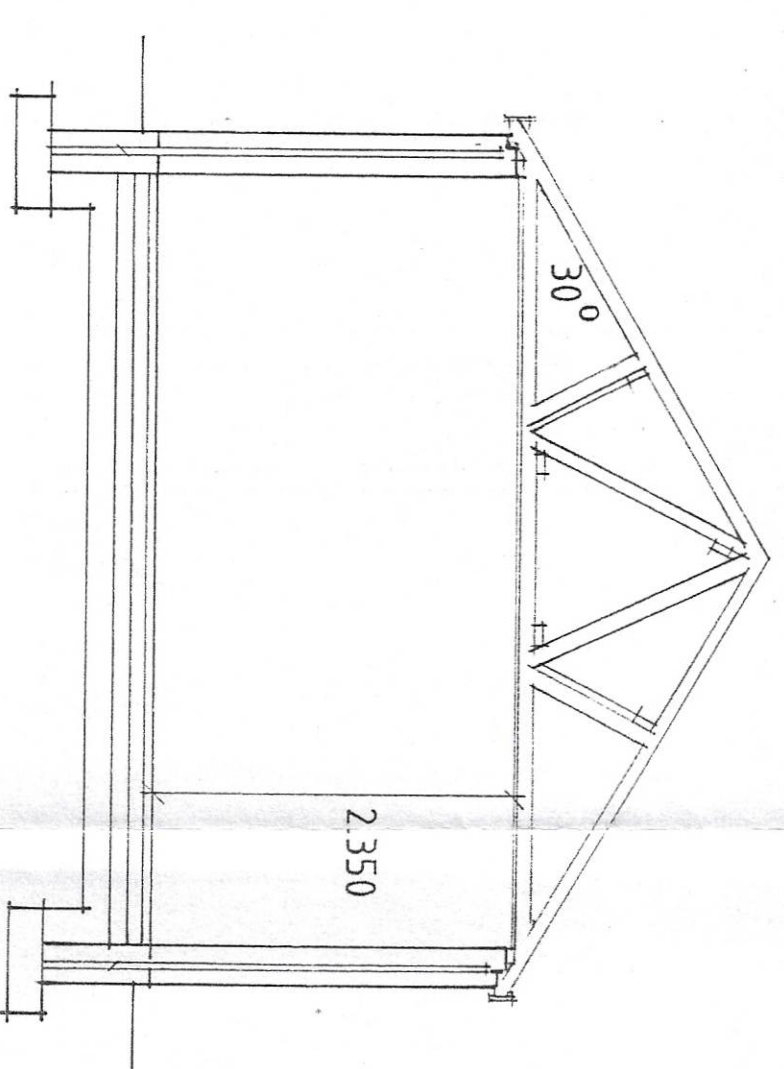

SECTION

Status
CONSULTANTS IN ARCHITECTURE & PLANNING

C - ALTS - 4,208
B - ALTS / INF - ADDED - 26,907
A - INF - ADDED - 115,07

PROPOSED 2No FLATS &
SHOP STORE TO REAR OF
16 MARKET PLACE,
LONG SUTTON FOR

MR. P. FLOWER.

PROPOSED ELEVATIONS

1:100 SD06-030/13

JAN-08 B.GILHAM.

2 Edinburgh Walk, Halebrough,
Spalding, Lincs. PE12 7AP
Tel: 01806 421313 Fax: 01806 490702