



ROOFING TRUSSES TO COMPLY
WITH BUILDING RECS

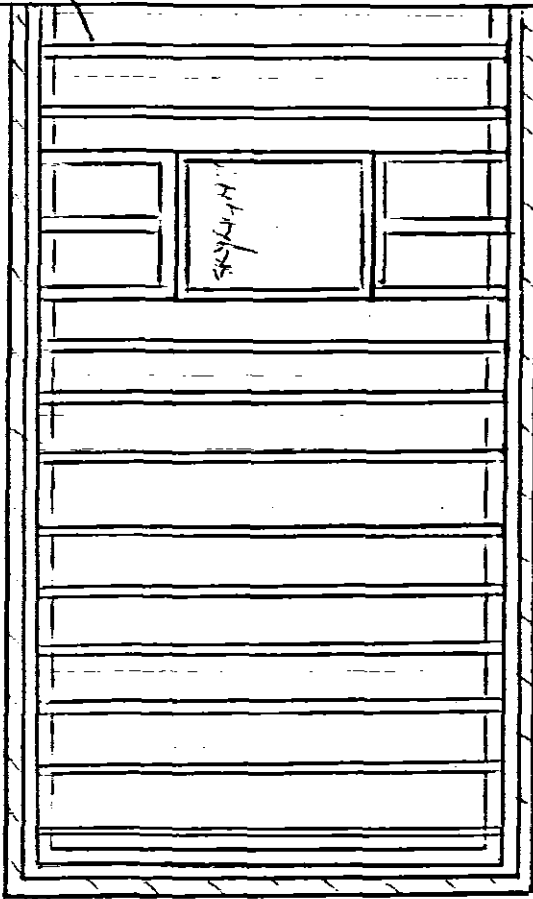

— EXISTING WALL —

SHDC
Planning & Development
31 AUG 2004
P33 1149/04

NEW WALLS TO BE BUILT WITH
FURFLEX CR SIMILAR

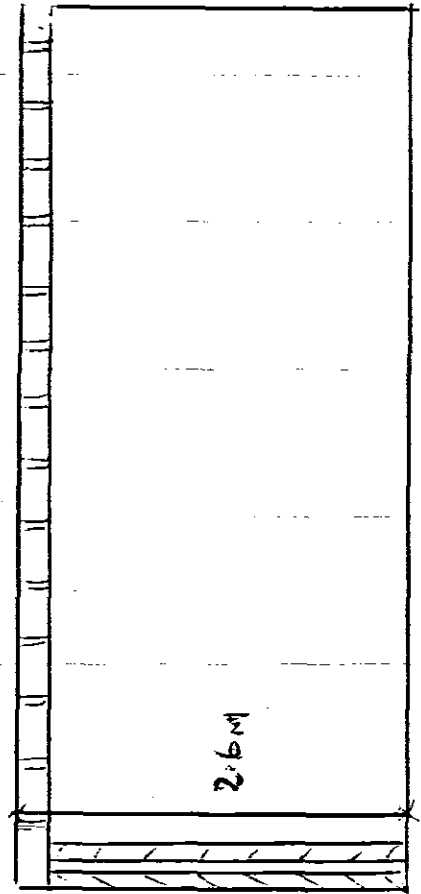

PROPOSED GROUND FLOOR
EXTENSION TO
8 SQUARE TERRACE
LONG BOTTOM

SCALE 1:50

DATE AUG 04

DRAWN I. SMITH