
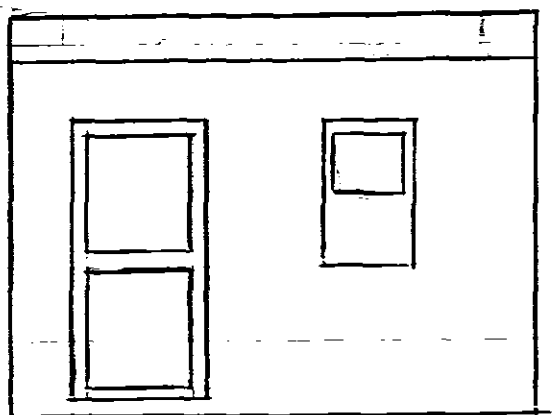
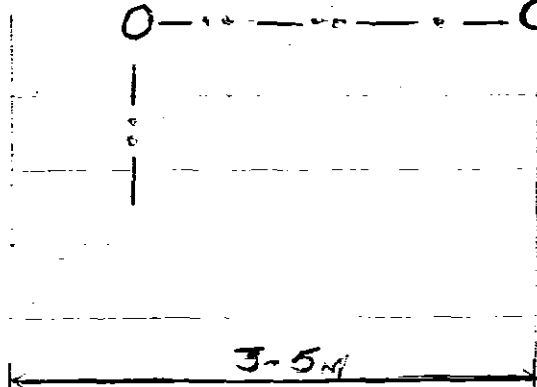


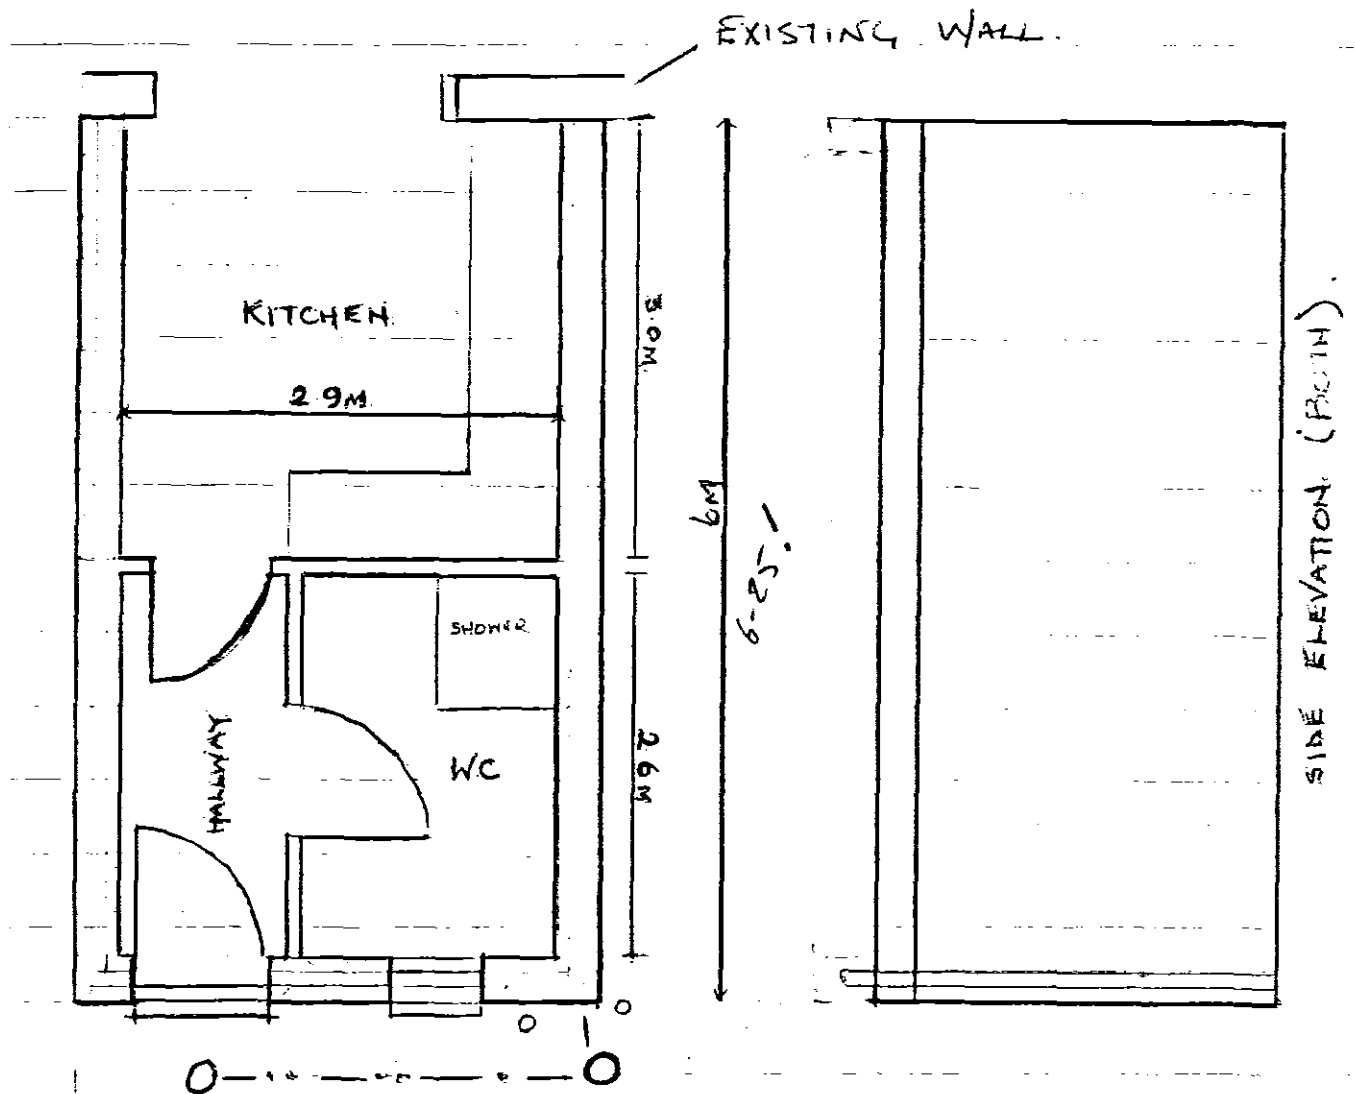

FRONT ELEVATION

ALL WALLS BUILT WITH
BLOCKWORK

CAVITY INSULATION

LINTOLS I.G. W/S.

FLAT ROOF TO
COMPLY WITH BUILDING
REGS.

RENDER FINISH.

SHOC
Planning & Development

31 AUG 2004

Ref: 1149/94