


Do not scale from this drawing.
The contractor is to check all dimensions
on site and report discrepancies to the Architect.
All rights described in Chapter IV of the
Copyright, Designs and Patents Act 1988 have
been generally asserted ©

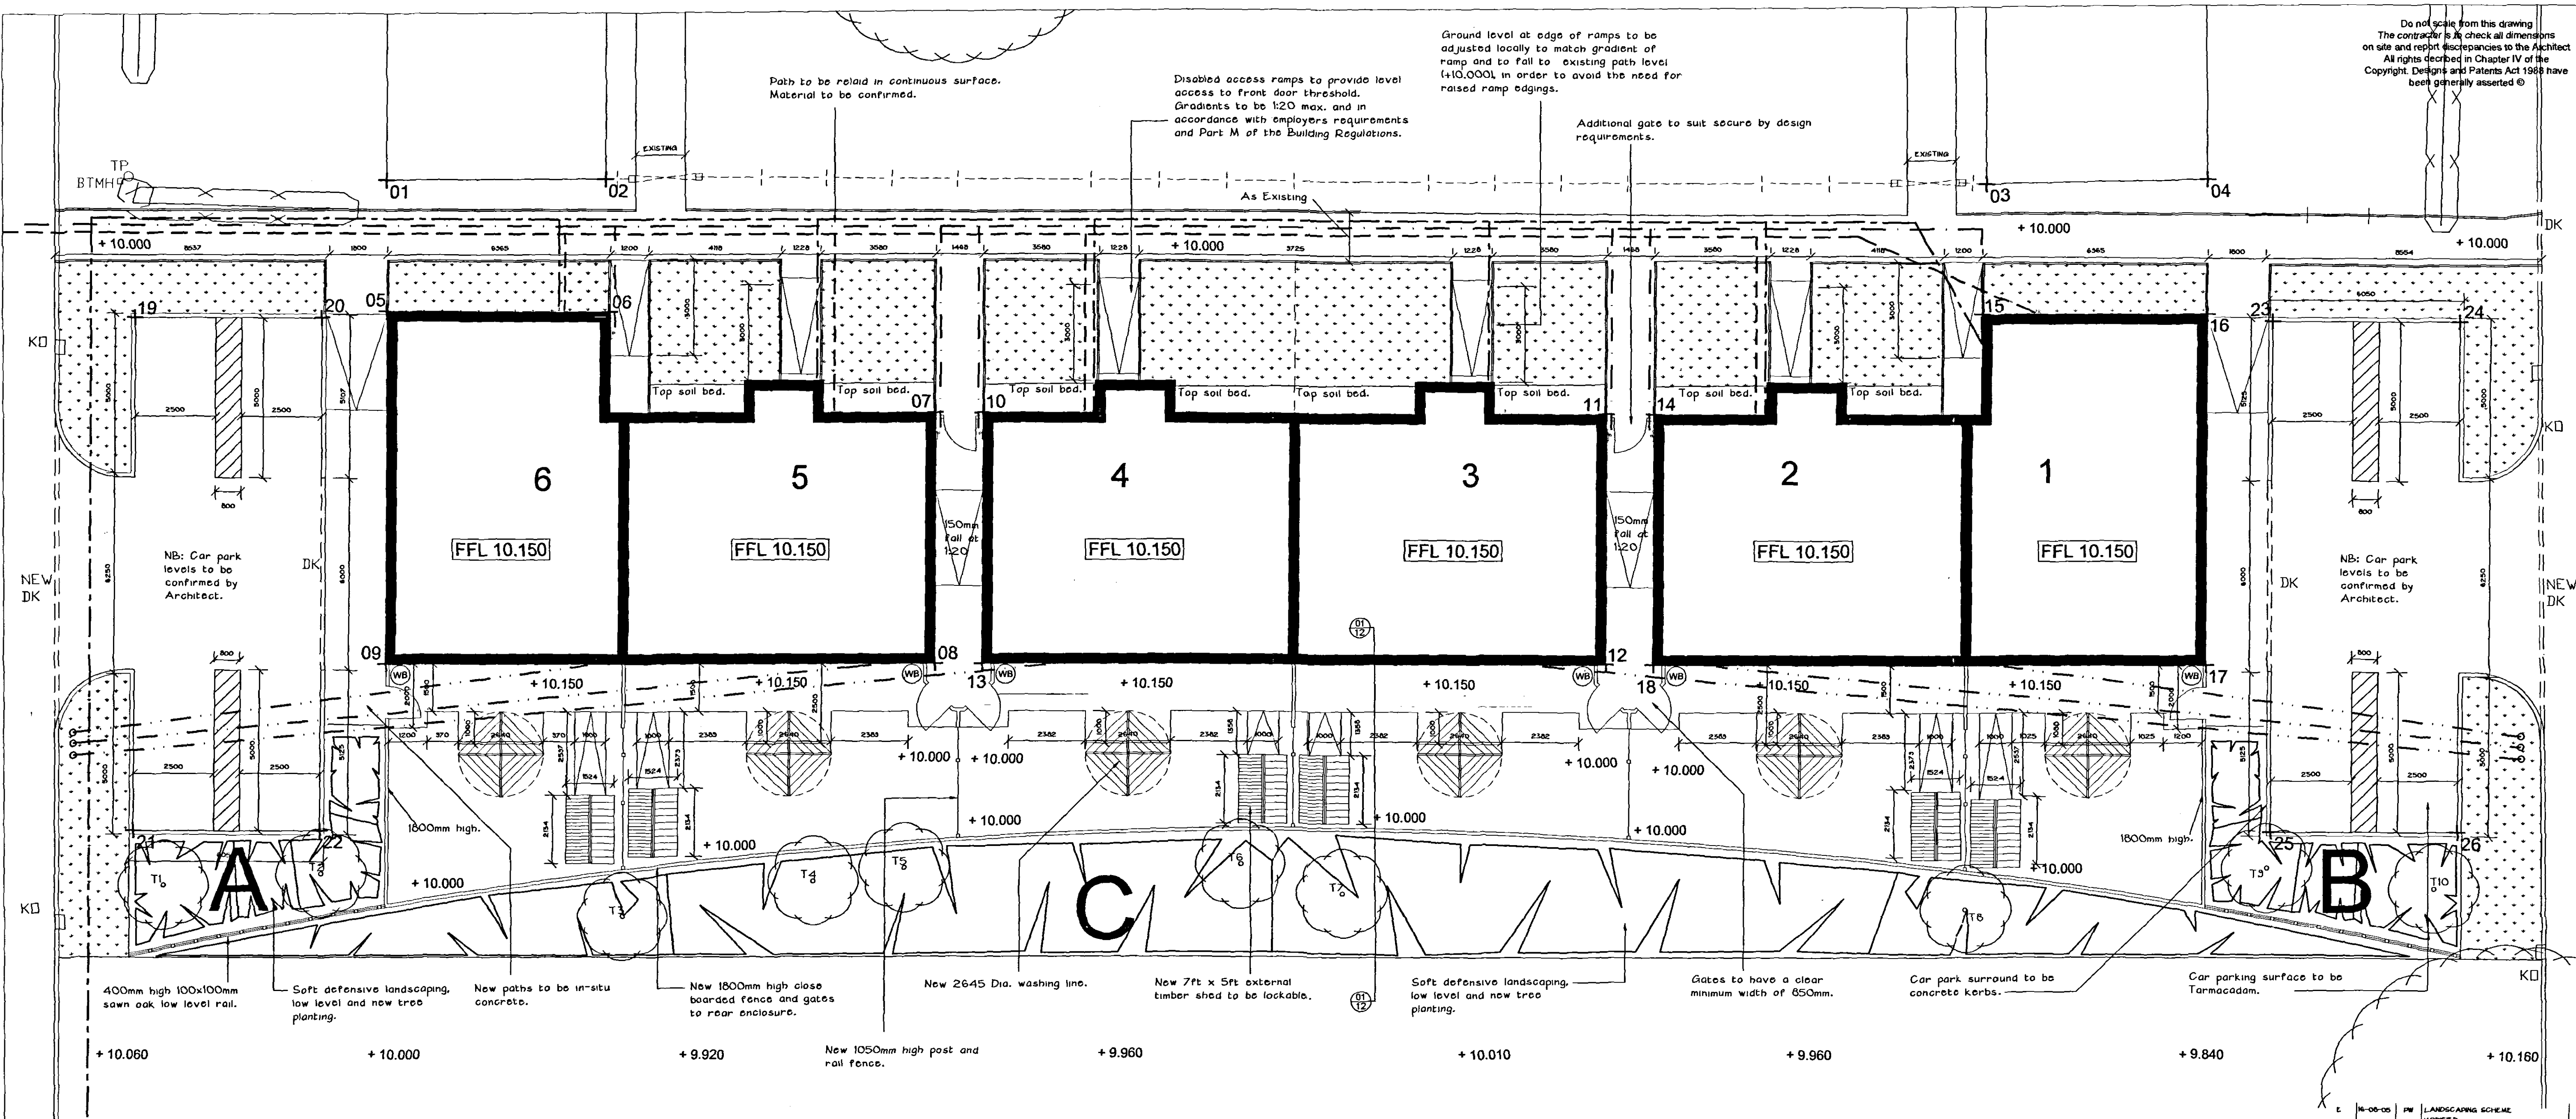


SETTING OUT GRID REFS. & LEVELS			
Ref. No.	E/N	Grid Refs.	Levels
EX. BUILDING CHECKPOINTS			
01	E	360.51	N/A
	N	3019.13	
02	E	367.34	N/A
	N	3019.20	
03	E	1010.15	N/A
	N	3018.85	
04	E	1016.36	N/A
	N	3018.95	
BUILDING SETTING OUT			
05	E	360.50	10.000
	N	3015.10	
06	E	367.47	10.000
	N	3015.05	
07	E	377.57	10.000
	N	3011.84	
08	E	377.52	10.150
	N	3003.37	
09	E	360.43	10.150
	N	3004.03	
10	E	373.04	10.000
	N	3011.83	
11	E	355.36	10.000
	N	3011.63	
12	E	358.33	10.150
	N	3003.83	
13	E	378.33	10.150
	N	3003.36	
14	E	353.85	10.000
	N	3011.63	
15	E	1003.99	10.000
	N	3014.77	
16	E	1016.36	10.000
	N	3014.72	
17	E	1016.88	10.150
	N	3003.71	
18	E	353.80	10.150
	N	3003.82	

SETTING OUT GRID REFS. & LEVELS			
Ref. No.	E/N	Grid Refs.	Levels
PARKING BAY WALLS SETTING OUT			
13	E	352.68	TBC
	N	3014.35	
20	E	358.48	TBC
	N	3014.83	
21	E	352.57	TBC
	N	2938.53	
22	E	358.37	TBC
	N	2938.63	
23	E	1016.38	TBC
	N	3014.43	
24	E	1024.78	TBC
	N	3014.45	
25	E	1018.87	TBC
	N	2938.49	
26	E	1024.67	TBC
	N	2938.45	

Planting Legend:

- Area (A) & (B) Low growing shrubs:
54 Euonymus Emerald & Gold
54 Euonymus Glady
54 Lonicera Plenta
54 Senecio Sunshine
All to be mulched with bark after completion
- Area (C) Defensive planting:
100 Berberis Darwinii
100 Berberis Wilsonae
100 Rosa Myosa Alba
100 Rosa Myosa Vibra
all planted in drifts of 30
All to be mulched with bark after completion
- Traces T1 - T10 Betula Pendula 1.6m - 2.4m, all
to be staked and tied.
- Grass
- Top soil beds for self planting by residents.

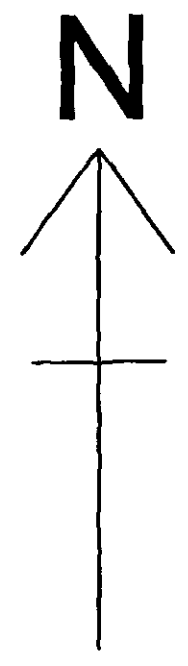

Low level plants to be at front,
high level plants to be adjacent
to fence.

01/12 Indicative Section
[Through Landscape To Rear].

1/50 • A1

DETERMINED
PLAN

issue	date	drawn	notes	check
E	16-06-05	PM	LANDSCAPING SCHEME MODIFIED	JH
D	23-07-05	PM	LANDSCAPING AMENDED	JH
C	08-07-05	PM	FOR CONSTRUCTION ISSUE	DP
B	12-05-05	JB	As issued for construction	
A	30-03-05	JB	Level access measures revised. Low level path to parking removed. Garden shed, washing basin and access added.	
ORIGINAL	21.03.05	JB	Initial Drawing	

JS[@]
Jefferson Sheard Architects
1 Scotgate Mews, Scotgate, Stamford, Lincolnshire, PE9 2FX
Tel: 01780 757576 Fax: 01780 754980
e-mail: contactus@jeffersonsheard.com
www.jeffersonsheard.com

project		
6 No. Bungalows Daniel's Crescent, Long Sutton Longhurst Housing Association		
drawing		
External Works Setting Out, Co-ordinates and Levels & Landscaping		
scale	date	
1:100	Mar 2005	
job no	number	rev
2718	12	E