
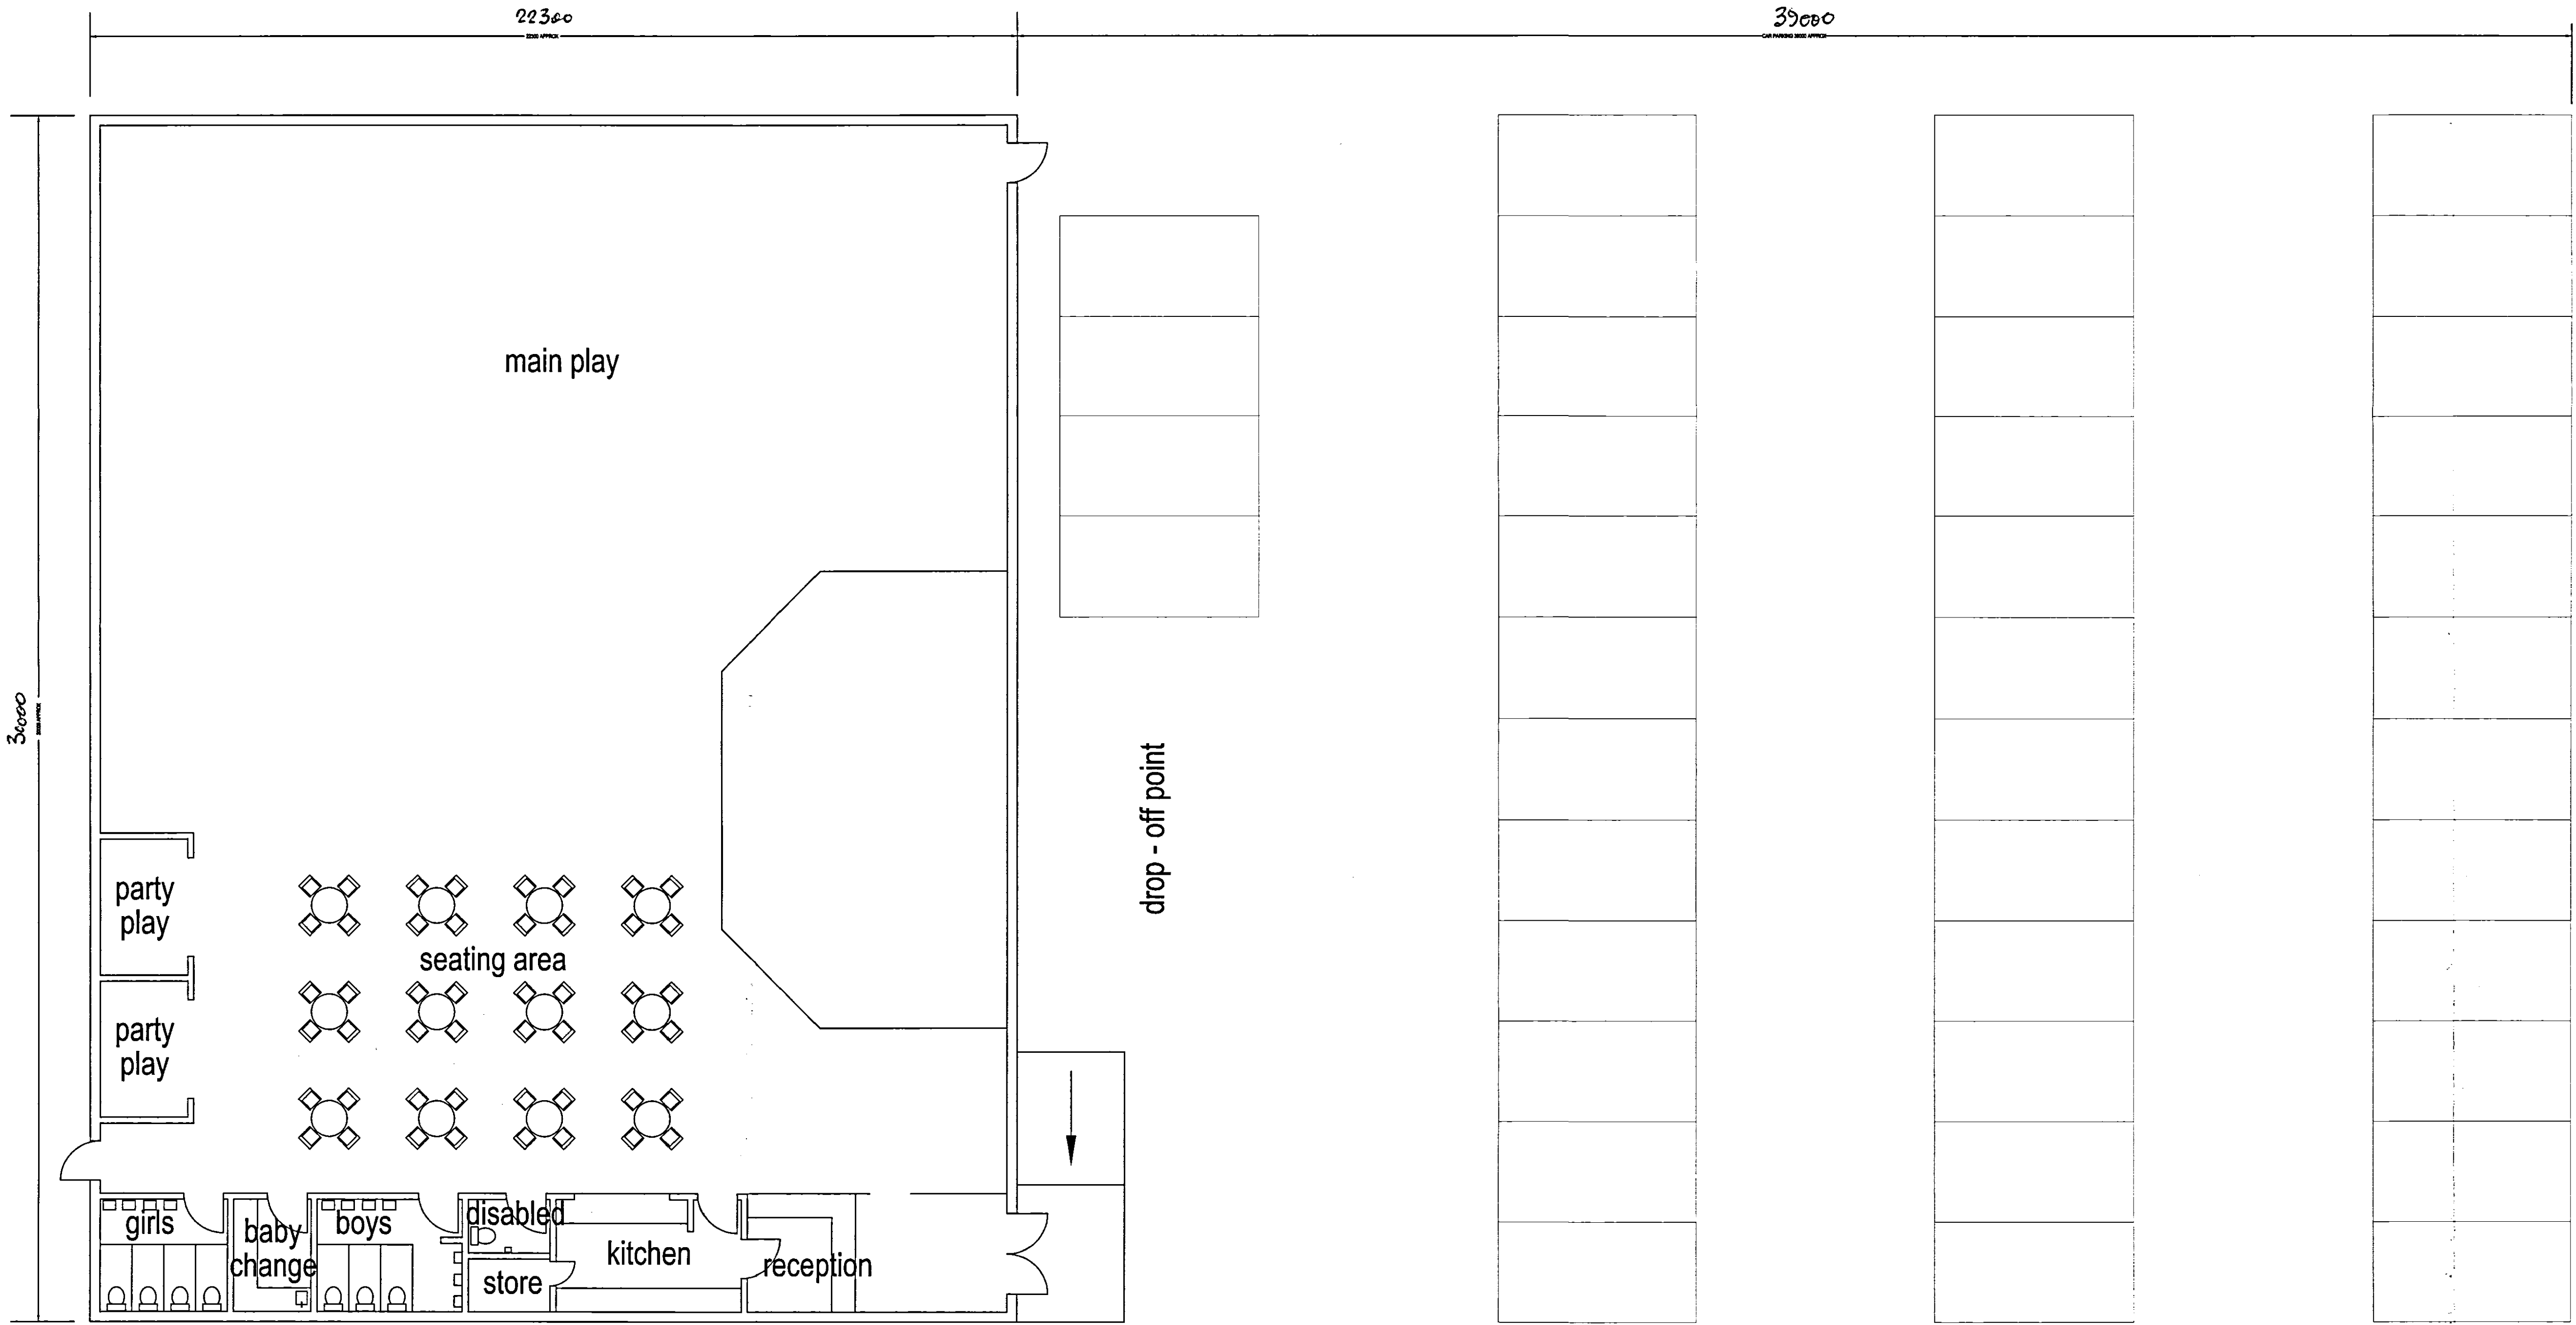


DO NOT SCALE THIS DRAWING - IF IN DOUBT ABOUT DETAILS, PLEASE ASK THE DESIGNER

Notes :

drg no
E / 1600 / SK2

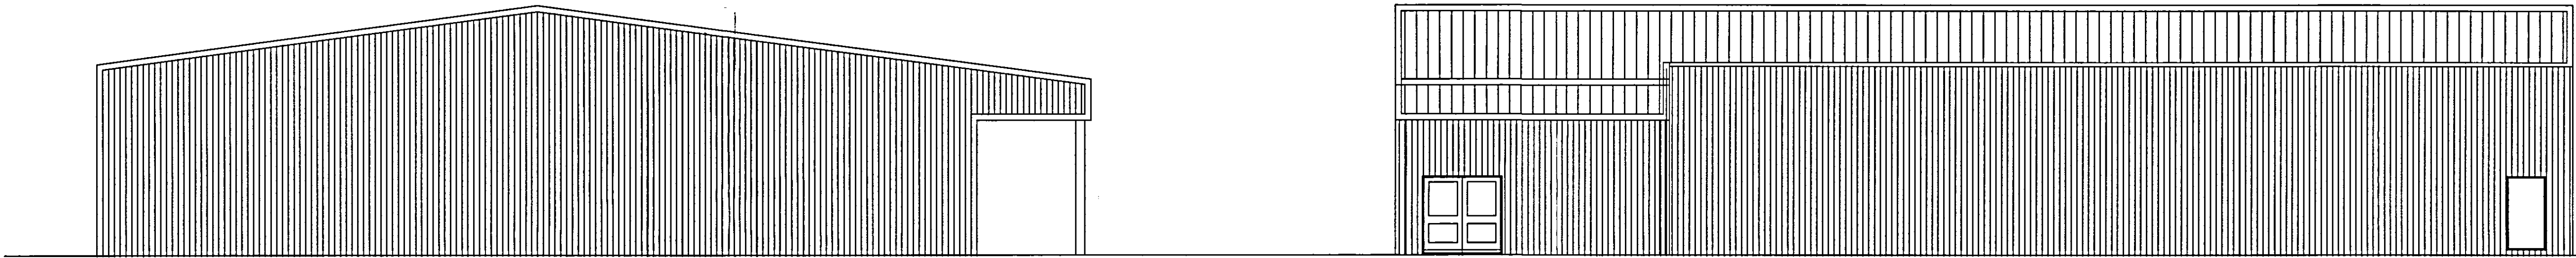

Symbol Library :		Line Thks	Line Col
		0.13	15
		0.18	4
		0.25	3
		0.25	2
		0.25	5
		0.25	7
		0.35	1
		0.50	6
		0.70	9
		1.0	14

CHECKED BY:	DATE	REVISION	DATE

PROJECT THE ADDITION OF A CHILDRENS PLAY AND FACILITIES AREA
WITHIN PURPOSE BUILT BUILDING SITUATED AS SHOWN HERE AND ON PLAN
OF THE EXIST BUTTERFLY AND WILDLIFE PARK AT LONG SUTTON

SHEET TITLE General layout of proposed children's play building.
Also includes area for car parking and external appearance
and the proposed method of obscuring traffic movement.

CLIENT : Mr Peter Worth - proprietor of 'The Butterfly and Wildlife Park'.

ADDRESS : The Butterfly and Wildlife Park
Long Sutton, Spalding,
Lines PE12 8LE

CONTACT NAME : Peter Worth
Telephone : 01406 363833

DRAWN BY: GRPLACE DATE: September 2005

SCALE: Approx 1 : 100 THIS IS DRG SHT No. 02 OF 02 SHTS

SEPARATE SPECIFICATION DOCUMENT YES (NO)

REVISIONS:

CALLBACK CODE FOR THIS DRAWING : BUTTERFLYBLDGDDETAILNO1

All dimensions shown on this document are shown in millimetres unless otherwise stated.
DO NOT SCALE OR ASSUME FROM THIS DRAWING - IF IN DOUBT CONSULT THE DESIGNER.
The basic design detailed on this document, both visual and structural, has been prepared
for the benefit of the Client only. Further circulation and use by others is expressly
forbidden without prior written permission from The Partnership.
Existing dimensions which may be shown on this document are the result of a careful
survey but to ensure economy, the builder or his representative should confirm their
accuracy before taking a commitment with work or the purchase of materials.

The DESIGN and DETAIL Partnership
"Woodstock", Church Road,
Corner of Workhouse Lane,
Tilney St. Lawrence, Kings Lynn,
Norfolk PE34 4QQ.
Tel : 01945 881126
Mobile : 07775 725 515

SK2