


DO NOT SCALE THIS DRAWING - IF IN DOUBT ABOUT DETAILS, PLEASE ASK THE DESIGNER

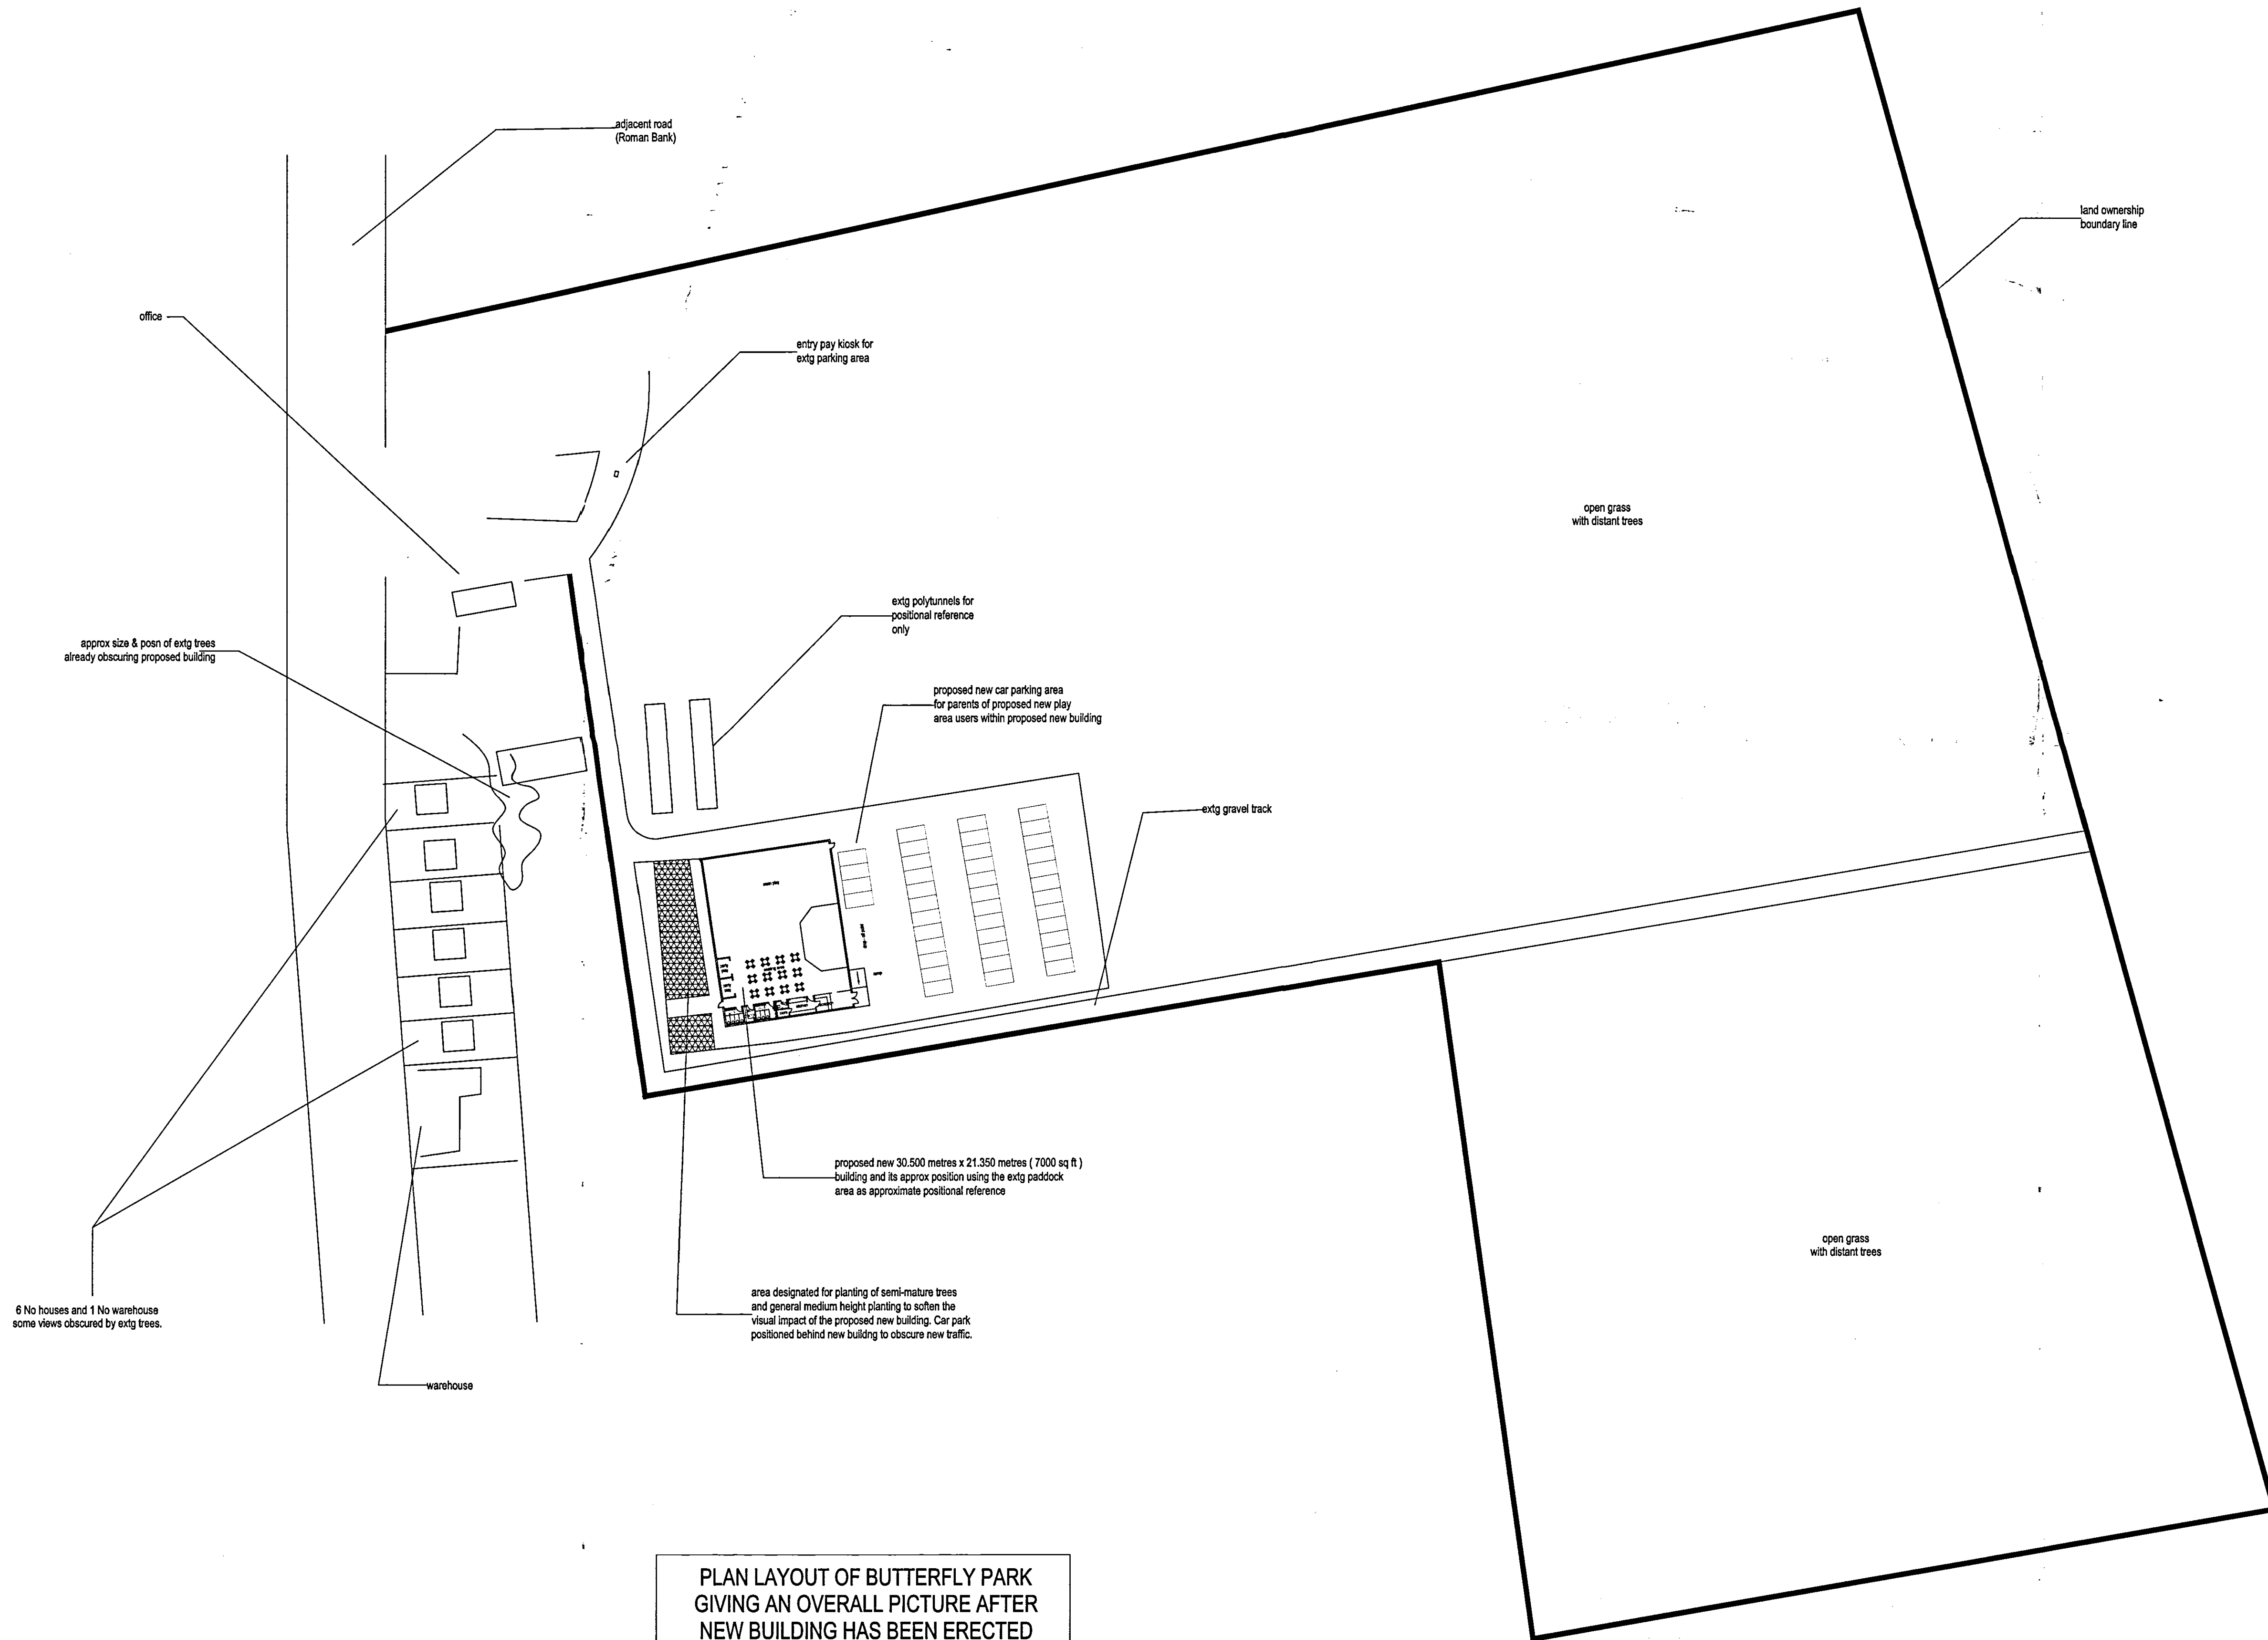


PLAN LAYOUT OF BUTTERFLY PARK  
GIVING AN OVERALL PICTURE AFTER  
NEW BUILDING HAS BEEN ERECTED

Notes :

drg no  
E / 1600 / SK1

Symbol Library :

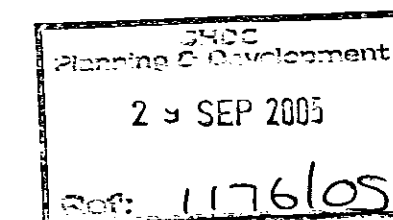

Line Thks Line Col

|      |    |
|------|----|
| 0.13 | 15 |
| 0.18 | 4  |
| 0.25 | 3  |
| 0.25 | 2  |
| 0.25 | 5  |
| 0.25 | 7  |
| 0.35 | 1  |
| 0.50 | 6  |
| 0.70 | 8  |
| 1.0  | 14 |

| CHECKED BY: | DATE | REVISION | DATE |
|-------------|------|----------|------|
|             |      |          |      |
|             |      |          |      |
|             |      |          |      |

PROJECT THE ADDITION OF A CHILDRENS PLAY AND FACILITIES AREA WITHIN PURPOSE BUILT BUILDING SITUATED AS SHOWN ON PLAN OF THE EXTG BUTTERFLY AND WILD LIFE PARK AT LONG SUTTON

SHEET TITLE General layout of park showing anticipated posn of new childrens play building, access and car parking area. Illustrates also the proposed method of obscuring traffic movement.

CLIENT: Mr Peter Worth - proprietor of 'The Butterfly and Wildlife Park'.

ADDRESS: The Butterfly and Wildlife Park  
Long Sutton, Spalding,  
Lincoln PE12 9LE

CONTACT NAME: Peter Worth  
Telephone: 01406 363833

DRAWN BY: GRPLACE DATE: August 2005

SCALE: Approx 1 : 500 THIS IS DRG SHT No. 01 OF 01 SHT

SEPARATE SPECIFICATION DOCUMENT YES (NO)

REVISIONS:

CALLBACK CODE FOR THIS DRAWING : BUTTERFLYLAYOUTNO1

All dimensions shown on this document are shown in millimetres unless otherwise stated. DO NOT SCALE OR ASSUME FROM THIS DRAWING - IF IN DOUBT CONSULT THE DESIGNER. The basic design detailed on this document, both visual and structural, has been prepared for the benefit of the Client only. Further circulation and use by others is expressly forbidden without prior written permission from The Partnership. Existing dimensions which may be shown on this document are the result of a careful survey but to ensure economy, the builder or his representative should confirm their accuracy before taking a commitment with work or the purchase of materials.

The DESIGN and DETAIL Partnership  
"Woodstock", Church Road,  
Corner of Workhouse Lane,  
Tilney St Lawrence, Kings Lynn,  
Norfolk PE34 4QQ.  
Tel : 01945 881126  
Mobile : 07775 725 515

SK1