




KEY LISTING	

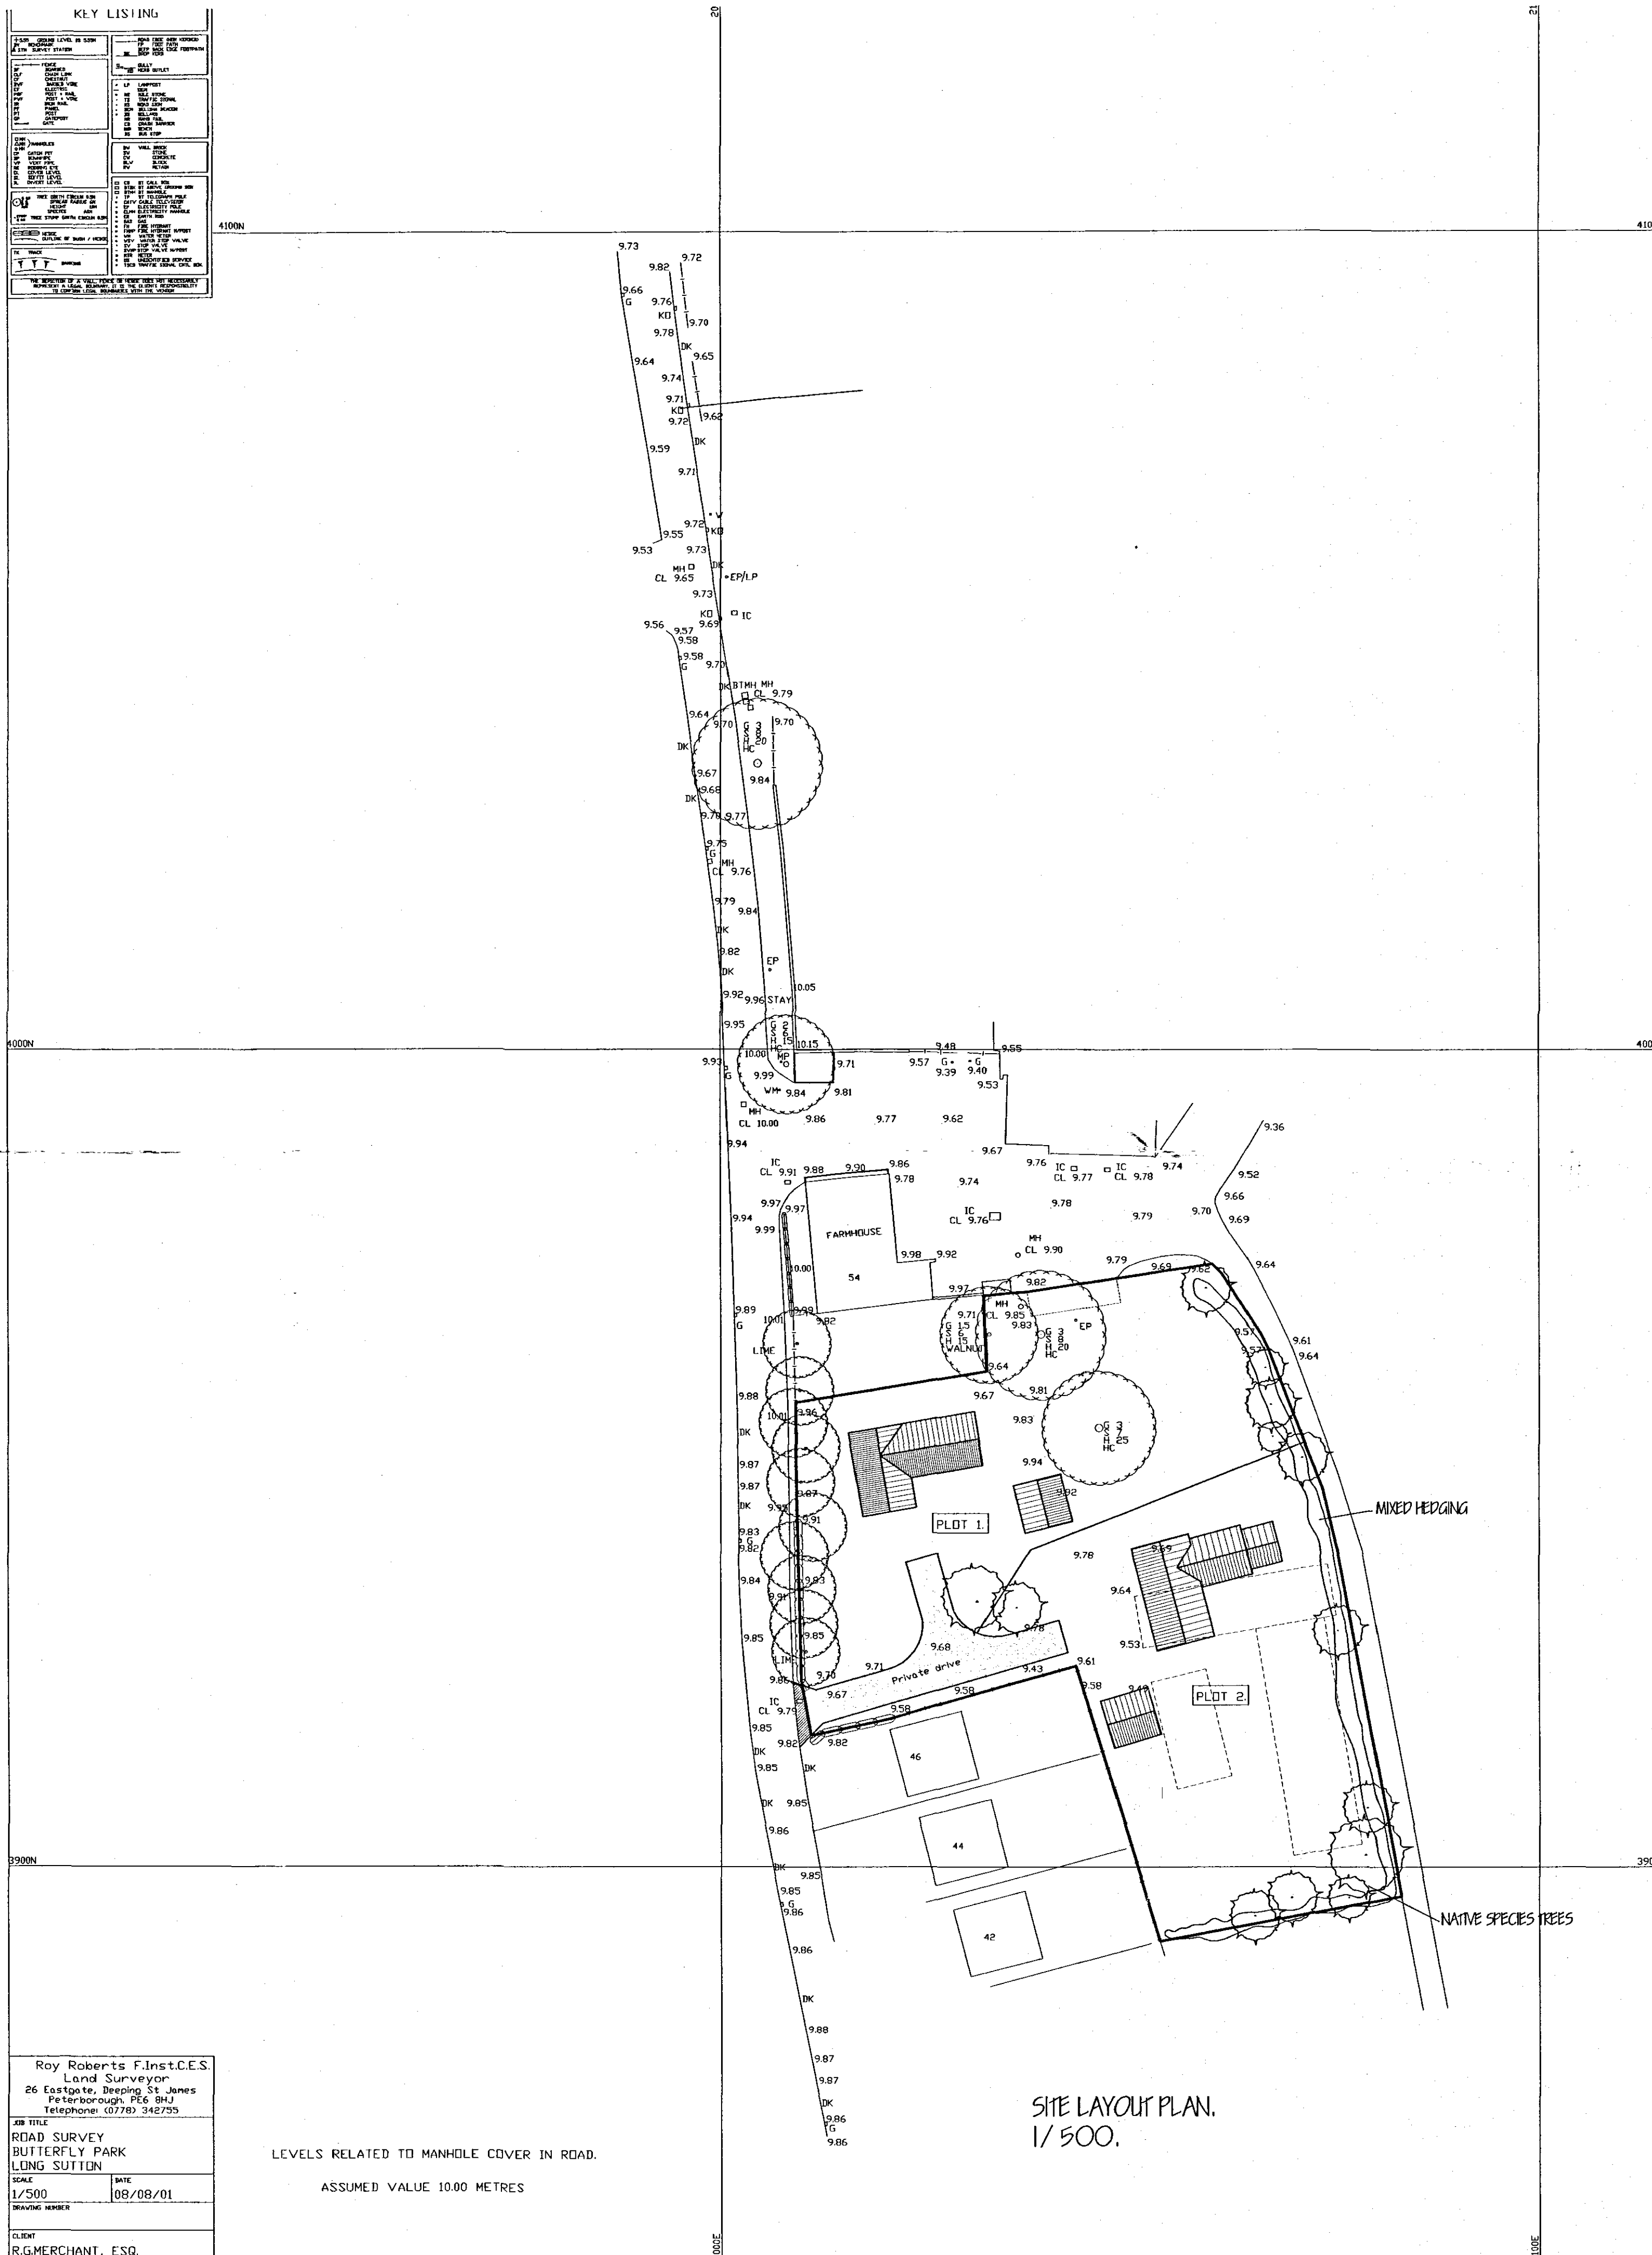

SITE LAYOUT PLAN.
1/500.

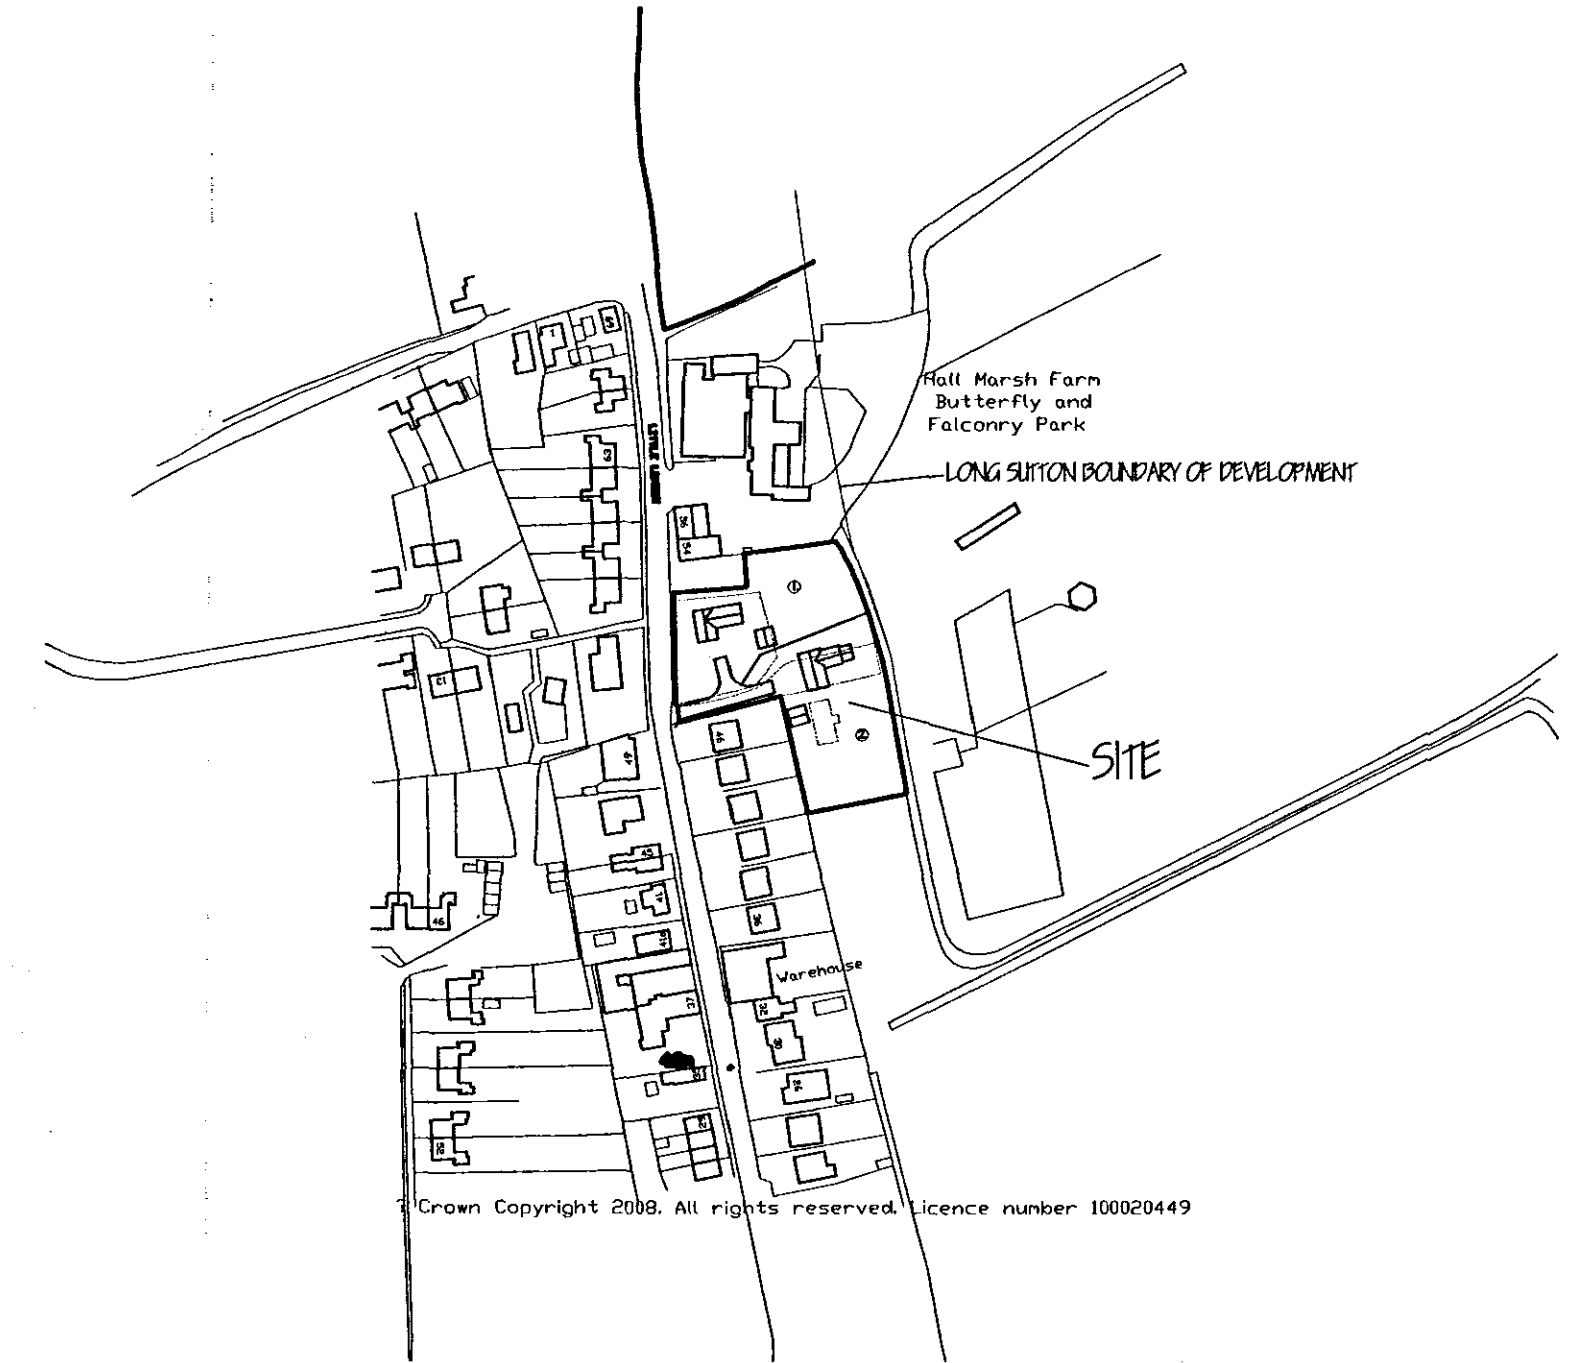

LOCATION PLAN.
1/2500.

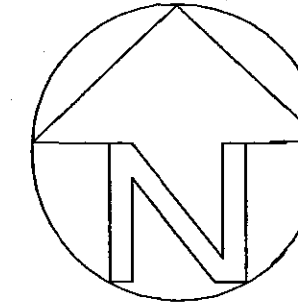

INDICATIVE DWELLINGS SHOWN -
4 BEDROOM HOUSES WITH DETACHED DOUBLE GARAGES.

ref	revision	date

G. R. MERCHANT
I.ENG AMICE FIWO

**ARCHITECTURAL, STRUCTURAL
AND LAND DRAINAGE
CONSULTANTS**

Unit 4, Wrights Mews
12A Park Road, Holbeach,
Spalding, Lincs. PE12 7EE
Tel: 01408 490800
Fax: 01408 428744
E-Mail: G. R. Merchant @ Merchant. FS.
Co. UK

Project
RESIDENTIAL DEVELOPMENT,
HALL MARSH FARM,
LITTLE LONDON,
LONG SUITON, SPALDING, LINC'S.

Client
R. P. WORTH & SON LTD.

Drawing
SITE & LOCATION PLANS - PROPOSED,
INDICATIVE LAYOUT.

Job Ref.
1660-07.

Drawing No.
02.

Date
SEPT '07.

Drawn
GRM

Scales
AS INDICATED.

DO NOT SCALE FROM THIS DRAWING

This drawing is copyright and may not be altered, traced, photographed or used for any other purpose other than that for which it is issued. The General Contractor is to check all dimensions on site and report any discrepancies to the Architect. All details shown on this drawing including foundations are based upon typical site conditions related to the area. No responsibility can be accepted for abnormal conditions which may be discovered during construction unless reported to the Architect so that design amendments may be considered. Site and surveys are recommended in respect of foundations to establish specific site conditions before foundation work is undertaken. This drawing is limited in the amount of information contained and does not purport to contain a full specification of the works. It is solely for the purpose of obtaining Planning / Building Regulation approval. The drawing must not be used as a contract document alone. The works will not be supervised or inspected on site by G R Merchant or any representative thereof. It is the client or their appointed agents responsibility to control workmanship, substitution of materials, adherence to specification, variations to contract etc.

All materials to be new unless otherwise stated and all components and materials etc. to be used fixed and installed etc. in strict accordance with manufacturers instruction and relevant code of practice. Materials shall conform to appropriate British standard specification or BSA certificate or European code equivalent. The Employer / Client shall ensure that the selected contractor is conversant with and adopts all measures necessary to achieve compliance with Health and Safety legislation for building sites and Work places. The Employer / Client is advised that should the works need to comply with the Construction Design and Management Regulations an Independent Planning Supervisor will be required. The works shall comprise of all that is shown on the drawing and details. Work that may not specifically shown but may be reasonably inferred as necessary to carry out the works shall be deemed to be included.

Roy Roberts FInstCES
Land Surveyor
26 Eastgate, Deeping St James
Peterborough, PE6 8AJ
Telephone: (0778) 342755

JOB TITLE
ROAD SURVEY
BUTTERFLY PARK
LONG SUITON

SCALE
1/500

DATE
08/08/01

DRAWING NUMBER

CLIENT
R.G.MERCHANT, ESQ.

LEVELS RELATED TO MANHOLE COVER IN ROAD.
ASSUMED VALUE 10.00 METRES