



EXISTING TREES PROPOSED TO BE REMOVED -
NOS. 3, 4, 5, 6, 7, 8, 9, 10, 11, 14, 15, 16, 17 & 18.

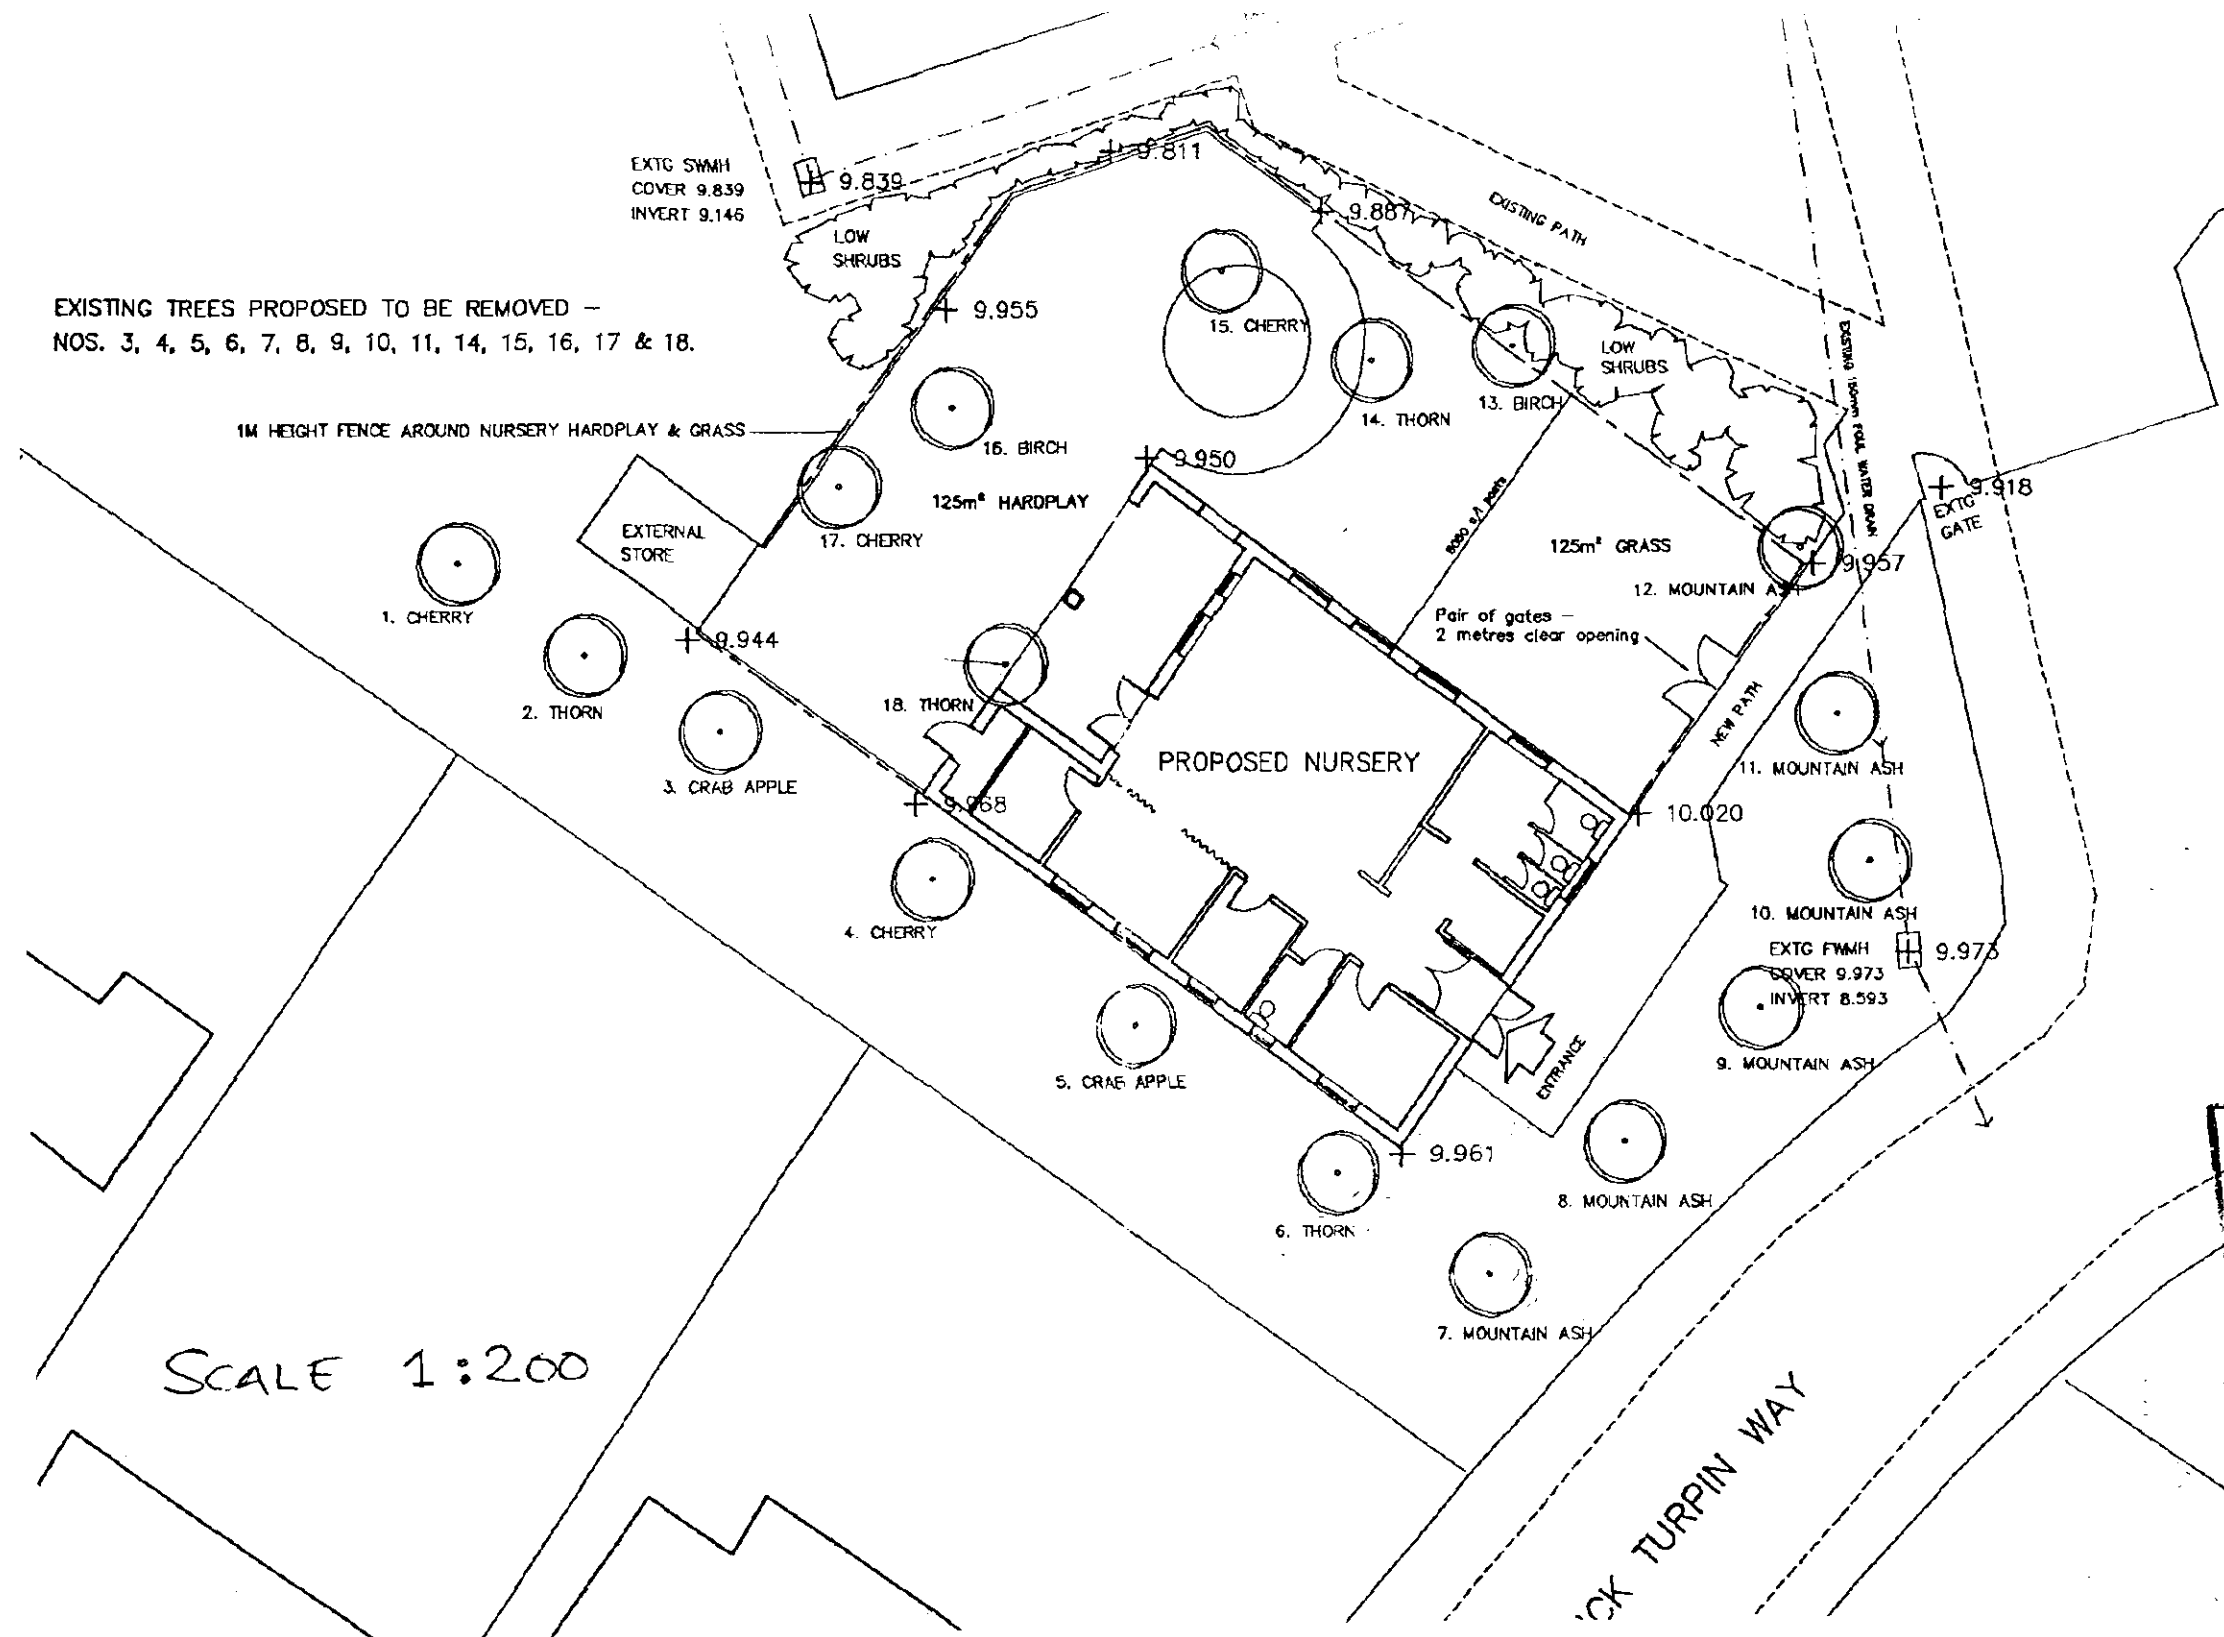


SCALE 1:200

S.H.D.C. PLANNING DEPT.
RECEIVED
- 11 FEB 1985

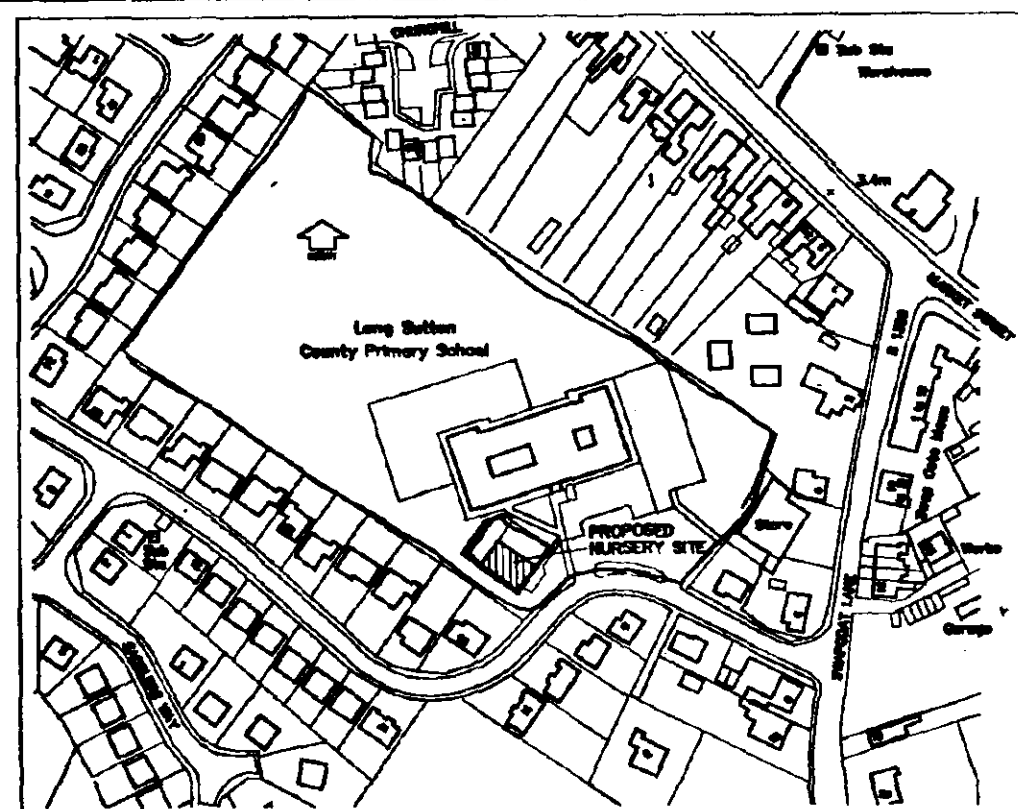


LOCATION PLAN SCALE 1:2500


PLAN & ELEVATIONS SCALE 1:100

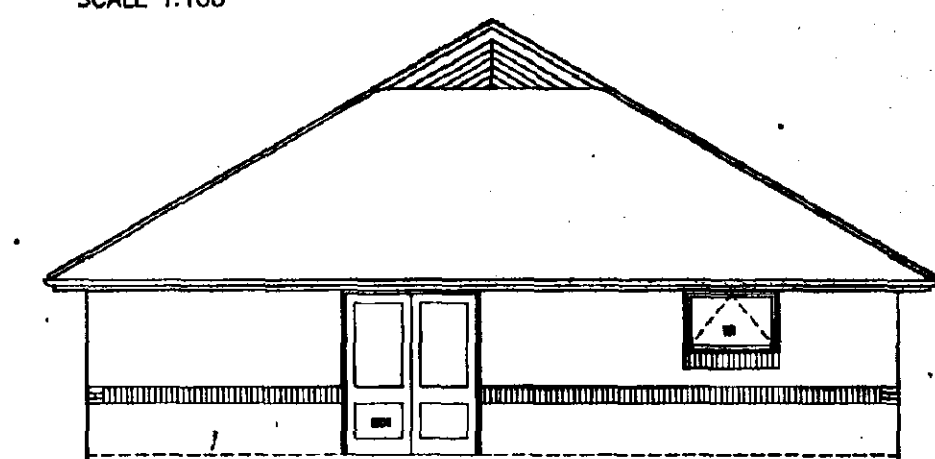


ELEVATION TO MAIN ENTRANCE

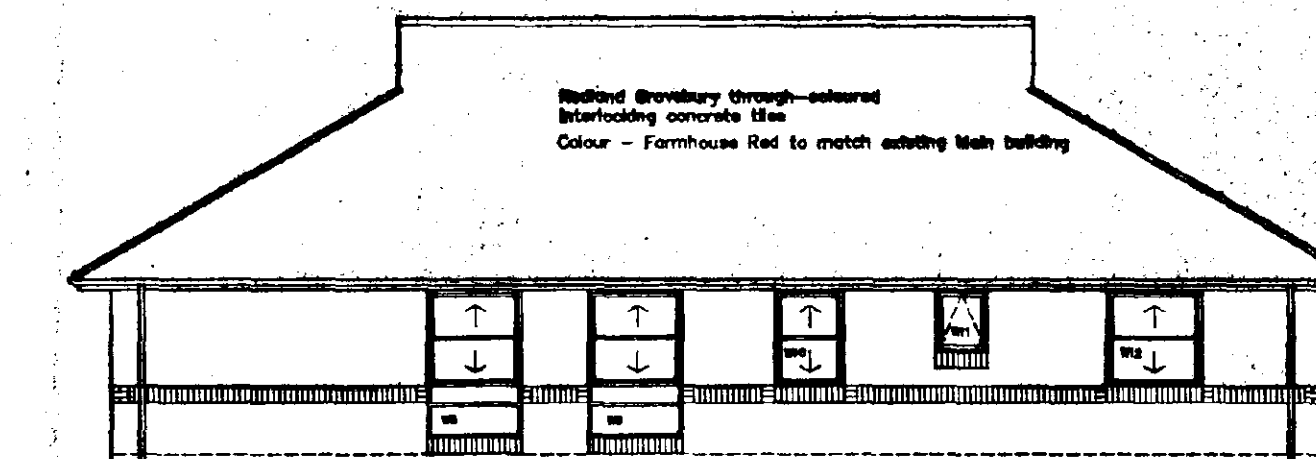


ELEVATION TO QUIET AREA

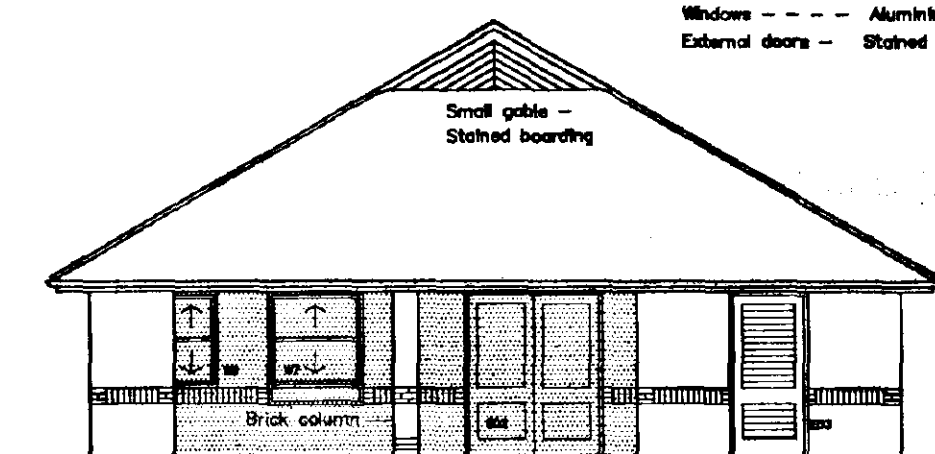


ELEVATION TO COVERED PLAY AREA

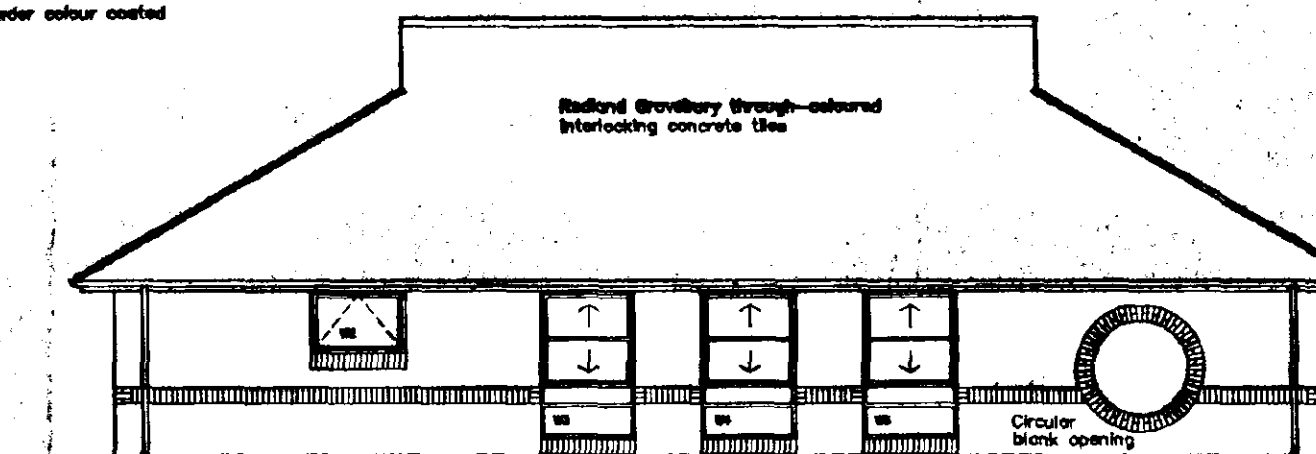

ELEVATION TO CLASSROOM

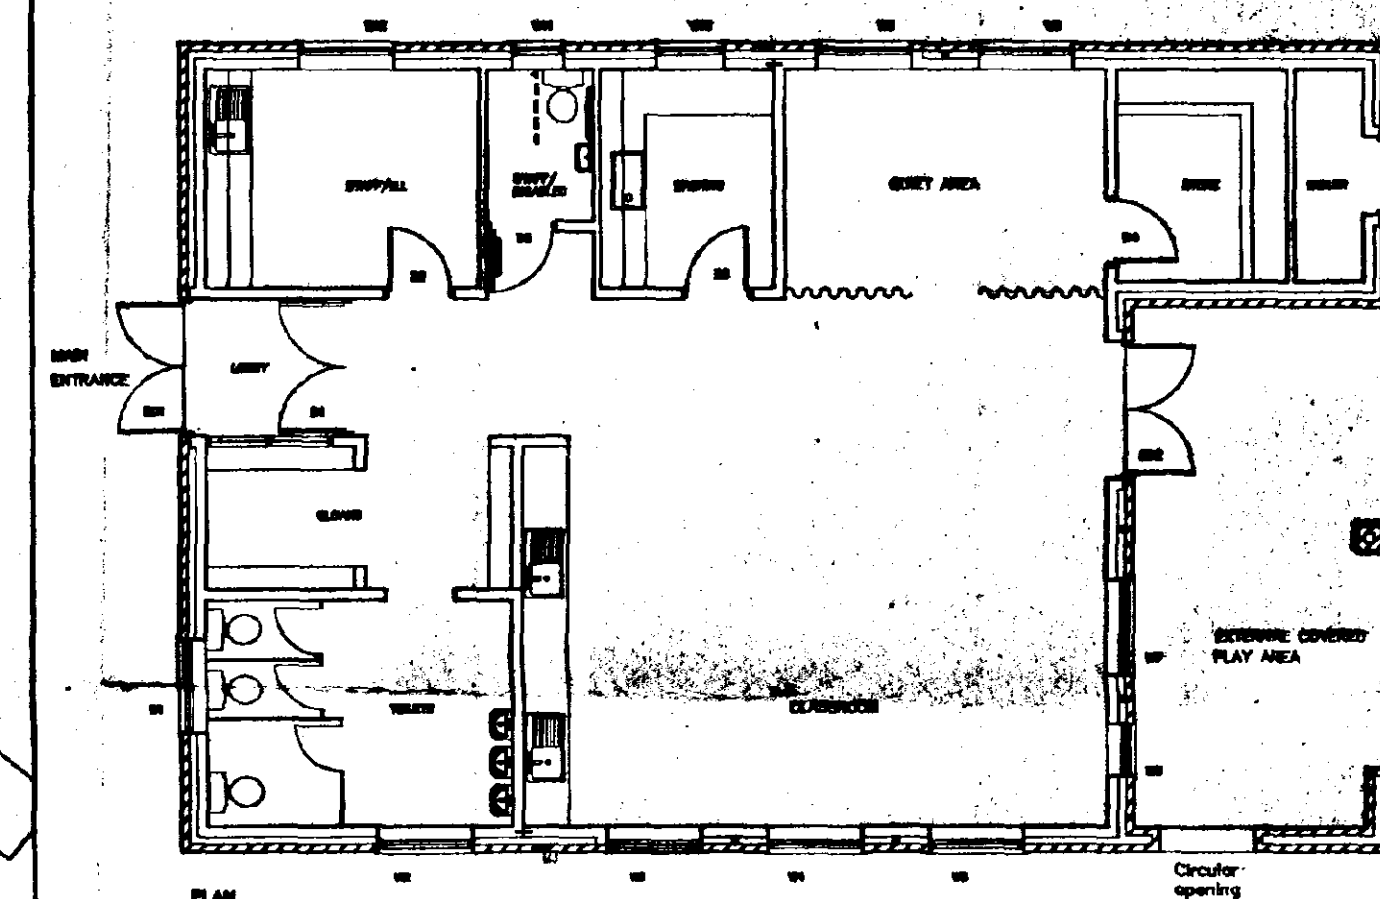

PLAN

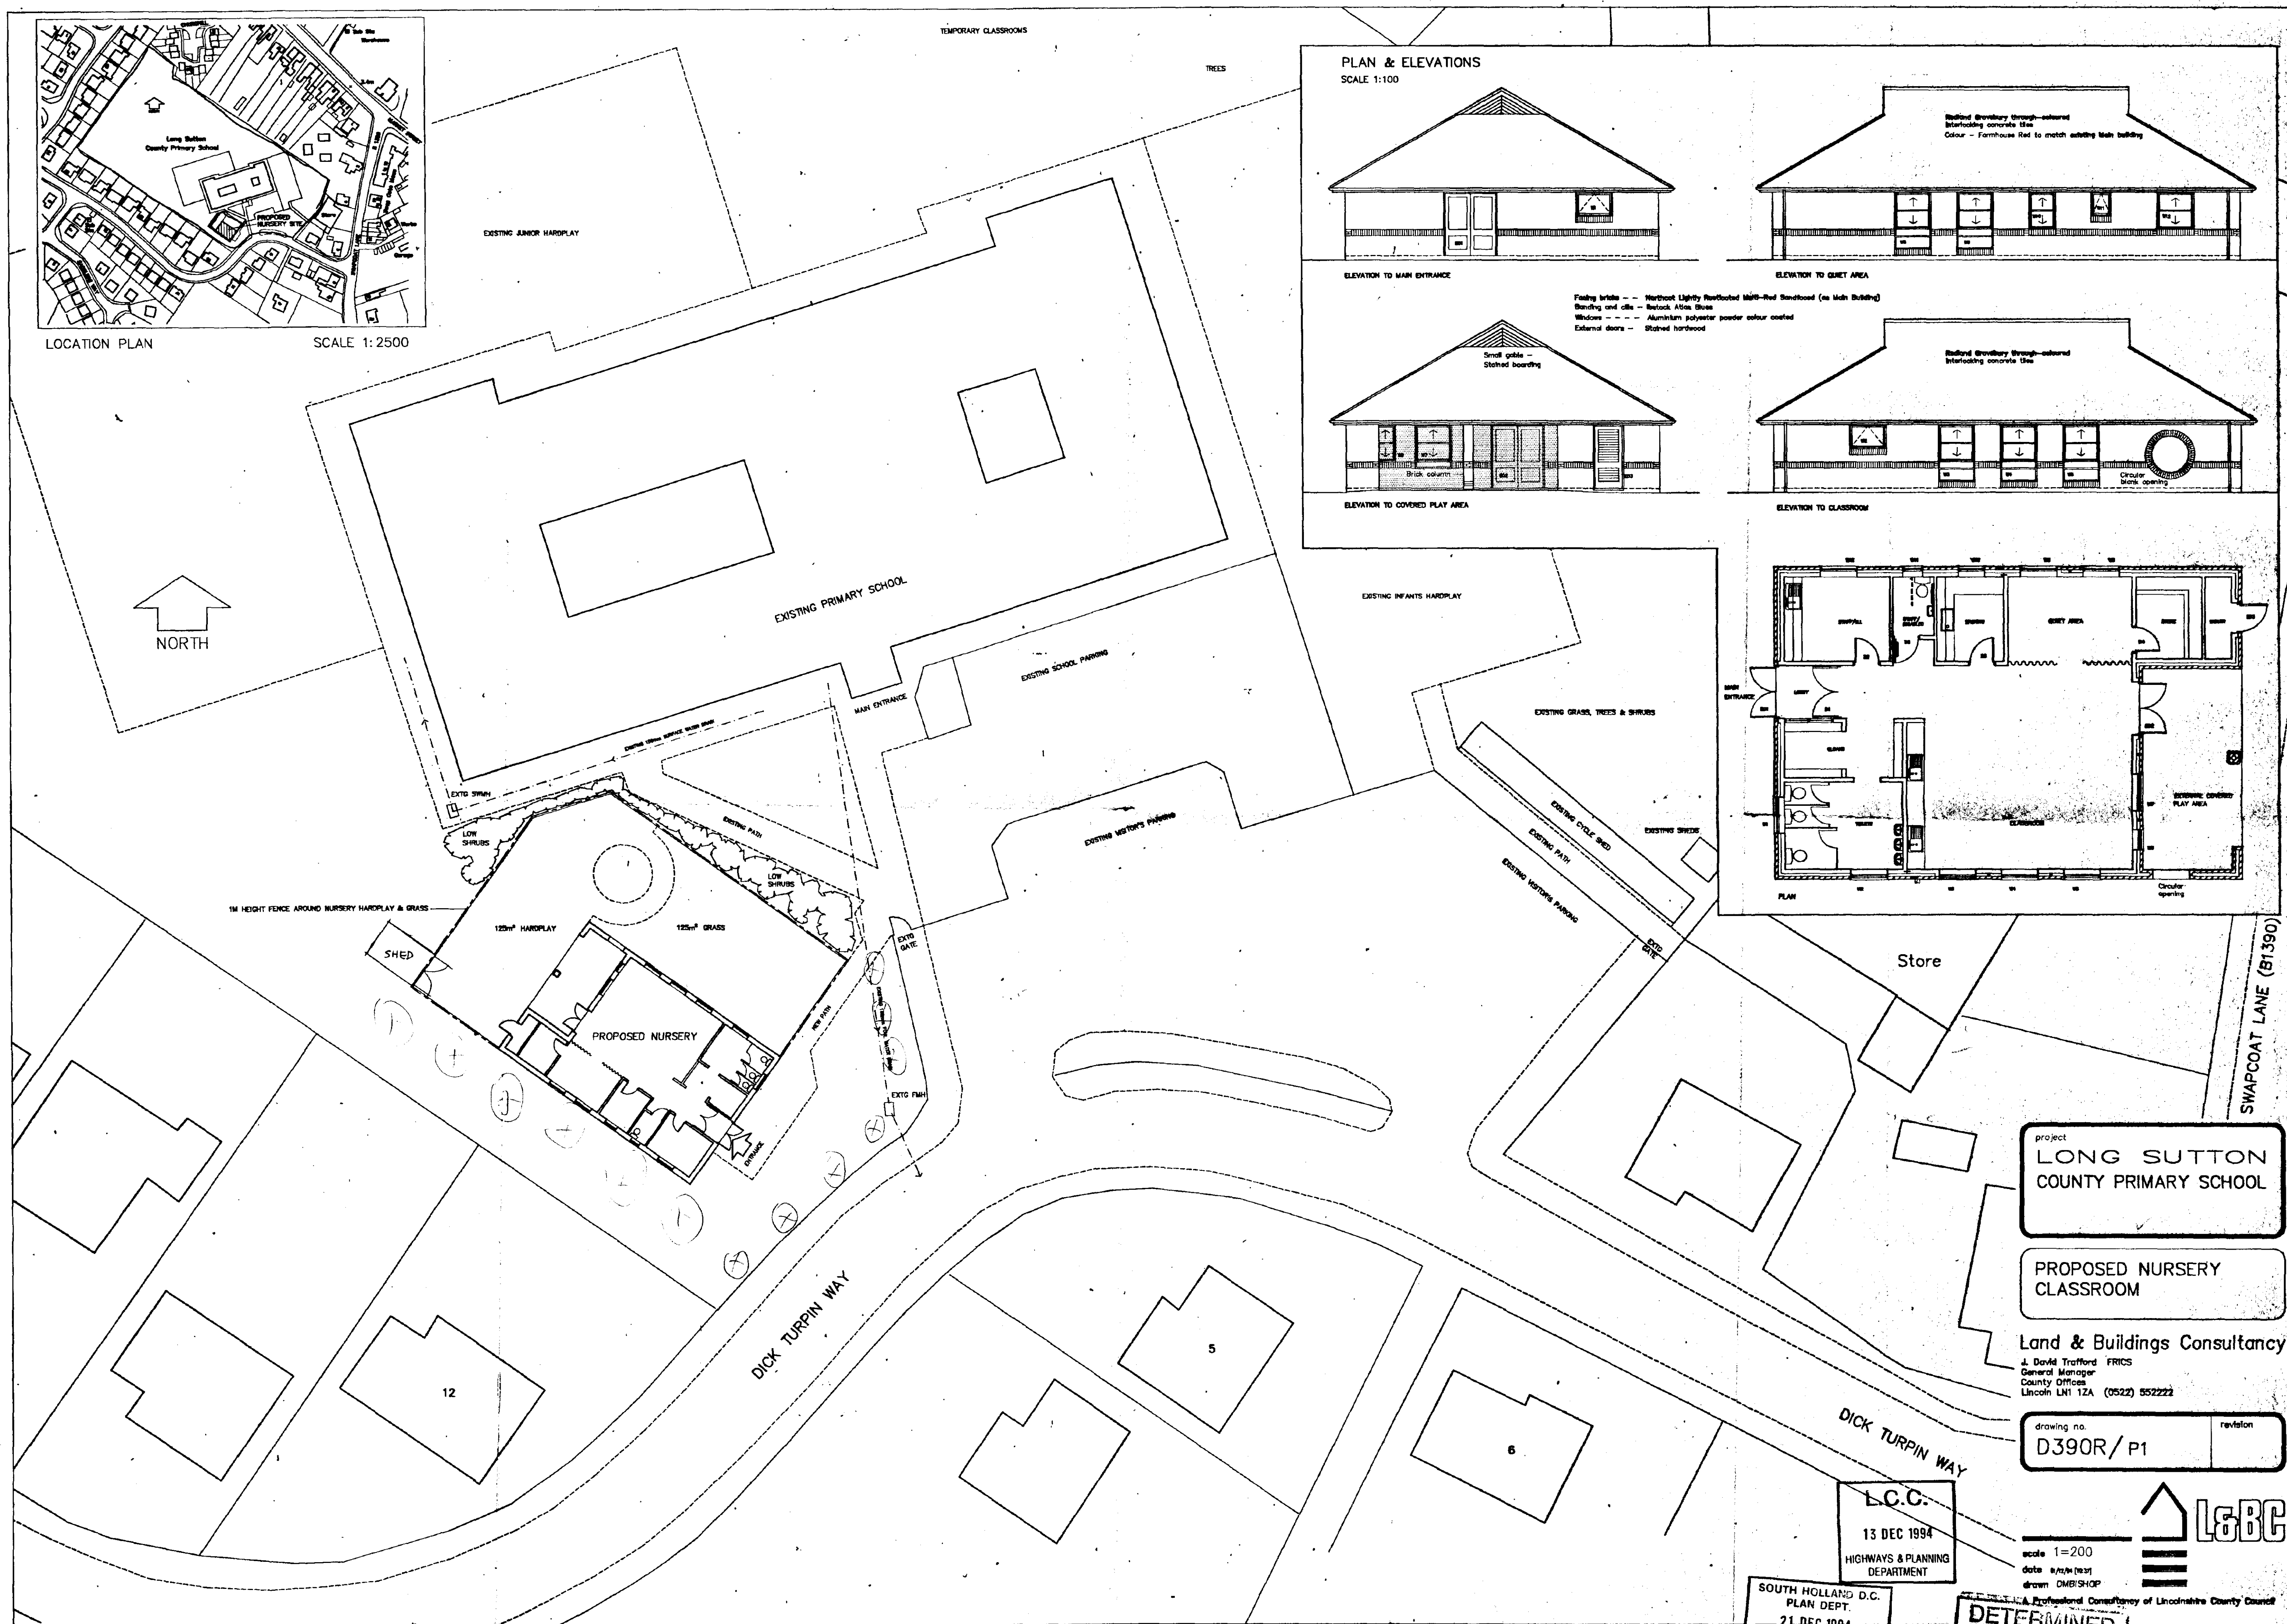

project
**LONG SUTTON
COUNTY PRIMARY SCHOOL**

**PROPOSED NURSERY
CLASSROOM**

Land & Buildings Consultancy
J. David Trafford FRICS
General Manager
County Offices
Lincoln LN1 1ZA (0522) 552222

drawing no.
D390R/P1

revision

L.C.C.

13 DEC 1994

HIGHWAYS & PLANNING
DEPARTMENT

SOUTH HOLLAND D.C.
PLAN DEPT.
21 DEC 1994
REF. H/11205/94

**DETERMINED
PLAN**

scale 1=200
date 11/12/94
drawn DMB/SHOP



A Professional Consultancy of Lincolnshire County Council