


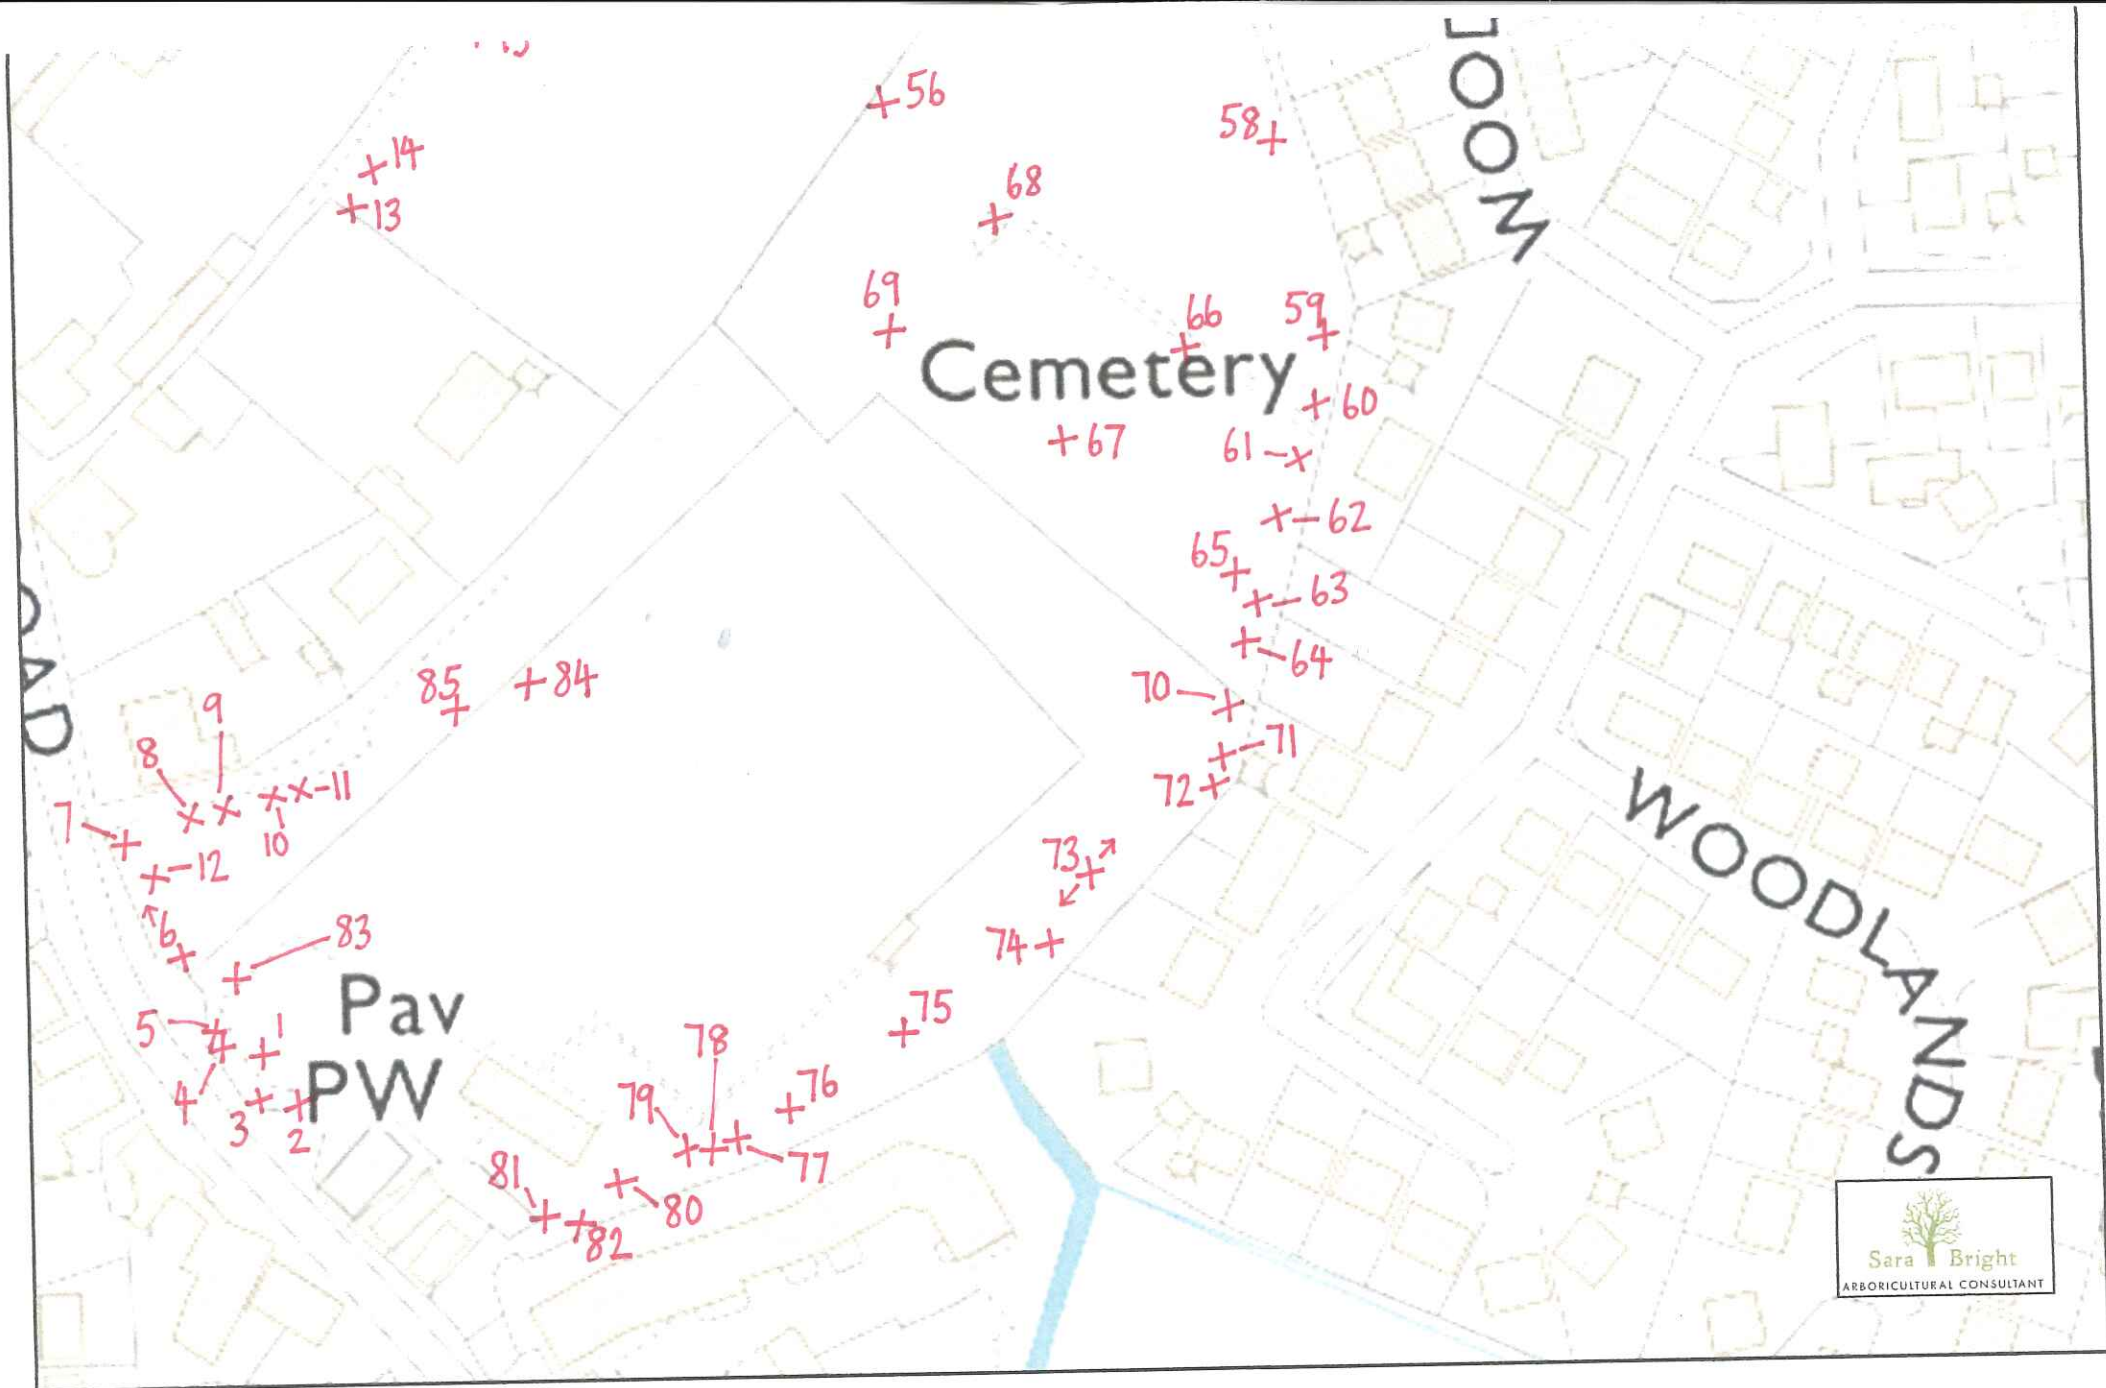

74	S3	Fraxinus Raywood Claret ash	mature	tree in rather poor condition; recently snapped out and hanging branches, inherent weakness of cultivar	remove damaged
75	S4	Fraxinus Raywood Claret ash	mature	tree in poor condition; included union and splitting stem, inherent structural weakness	pollard stem at 3-
76	S4	Aesculus hippocastanum Horse chestnut	mature	tree appears to be in moderate condition; stem burls and epicormic growth, recent excavation on root plate, some low target deadwood	monitor
77	S3	Prunus species	mature	tree in rather poor condition; large area of stem damage and decay at 1.6 - 2m, reactive growth, OHB's to path, pitch corner and floodlight	prune back by 4-
78	S4	Robinia	mature	tree in poor condition; ivy clad, failure scars, some fallen branches on ground, possible recent root damage from excavation, one stem growing to neighbour	sever ivy and rein
79	S3	Fraxinus Raywood Claret ash	mature	tree in rather poor condition; some typical small branch failures, inherent weakness of cultivar, poor form	future of this tree of T78
80	S4	Acer pseudoplatanus Sycamore	mature	tree in moderate condition, minor deadwood, high branches to neighbour and getting close to clubhouse and aerial	prune back OHB clubhouse
81	S4	Acer pseudoplatanus Sycamore	mature	tree in moderate condition, twin-stemmed at 1m, some epicormic growth and deadwood, OHB's to neighbour	remove epicormi