

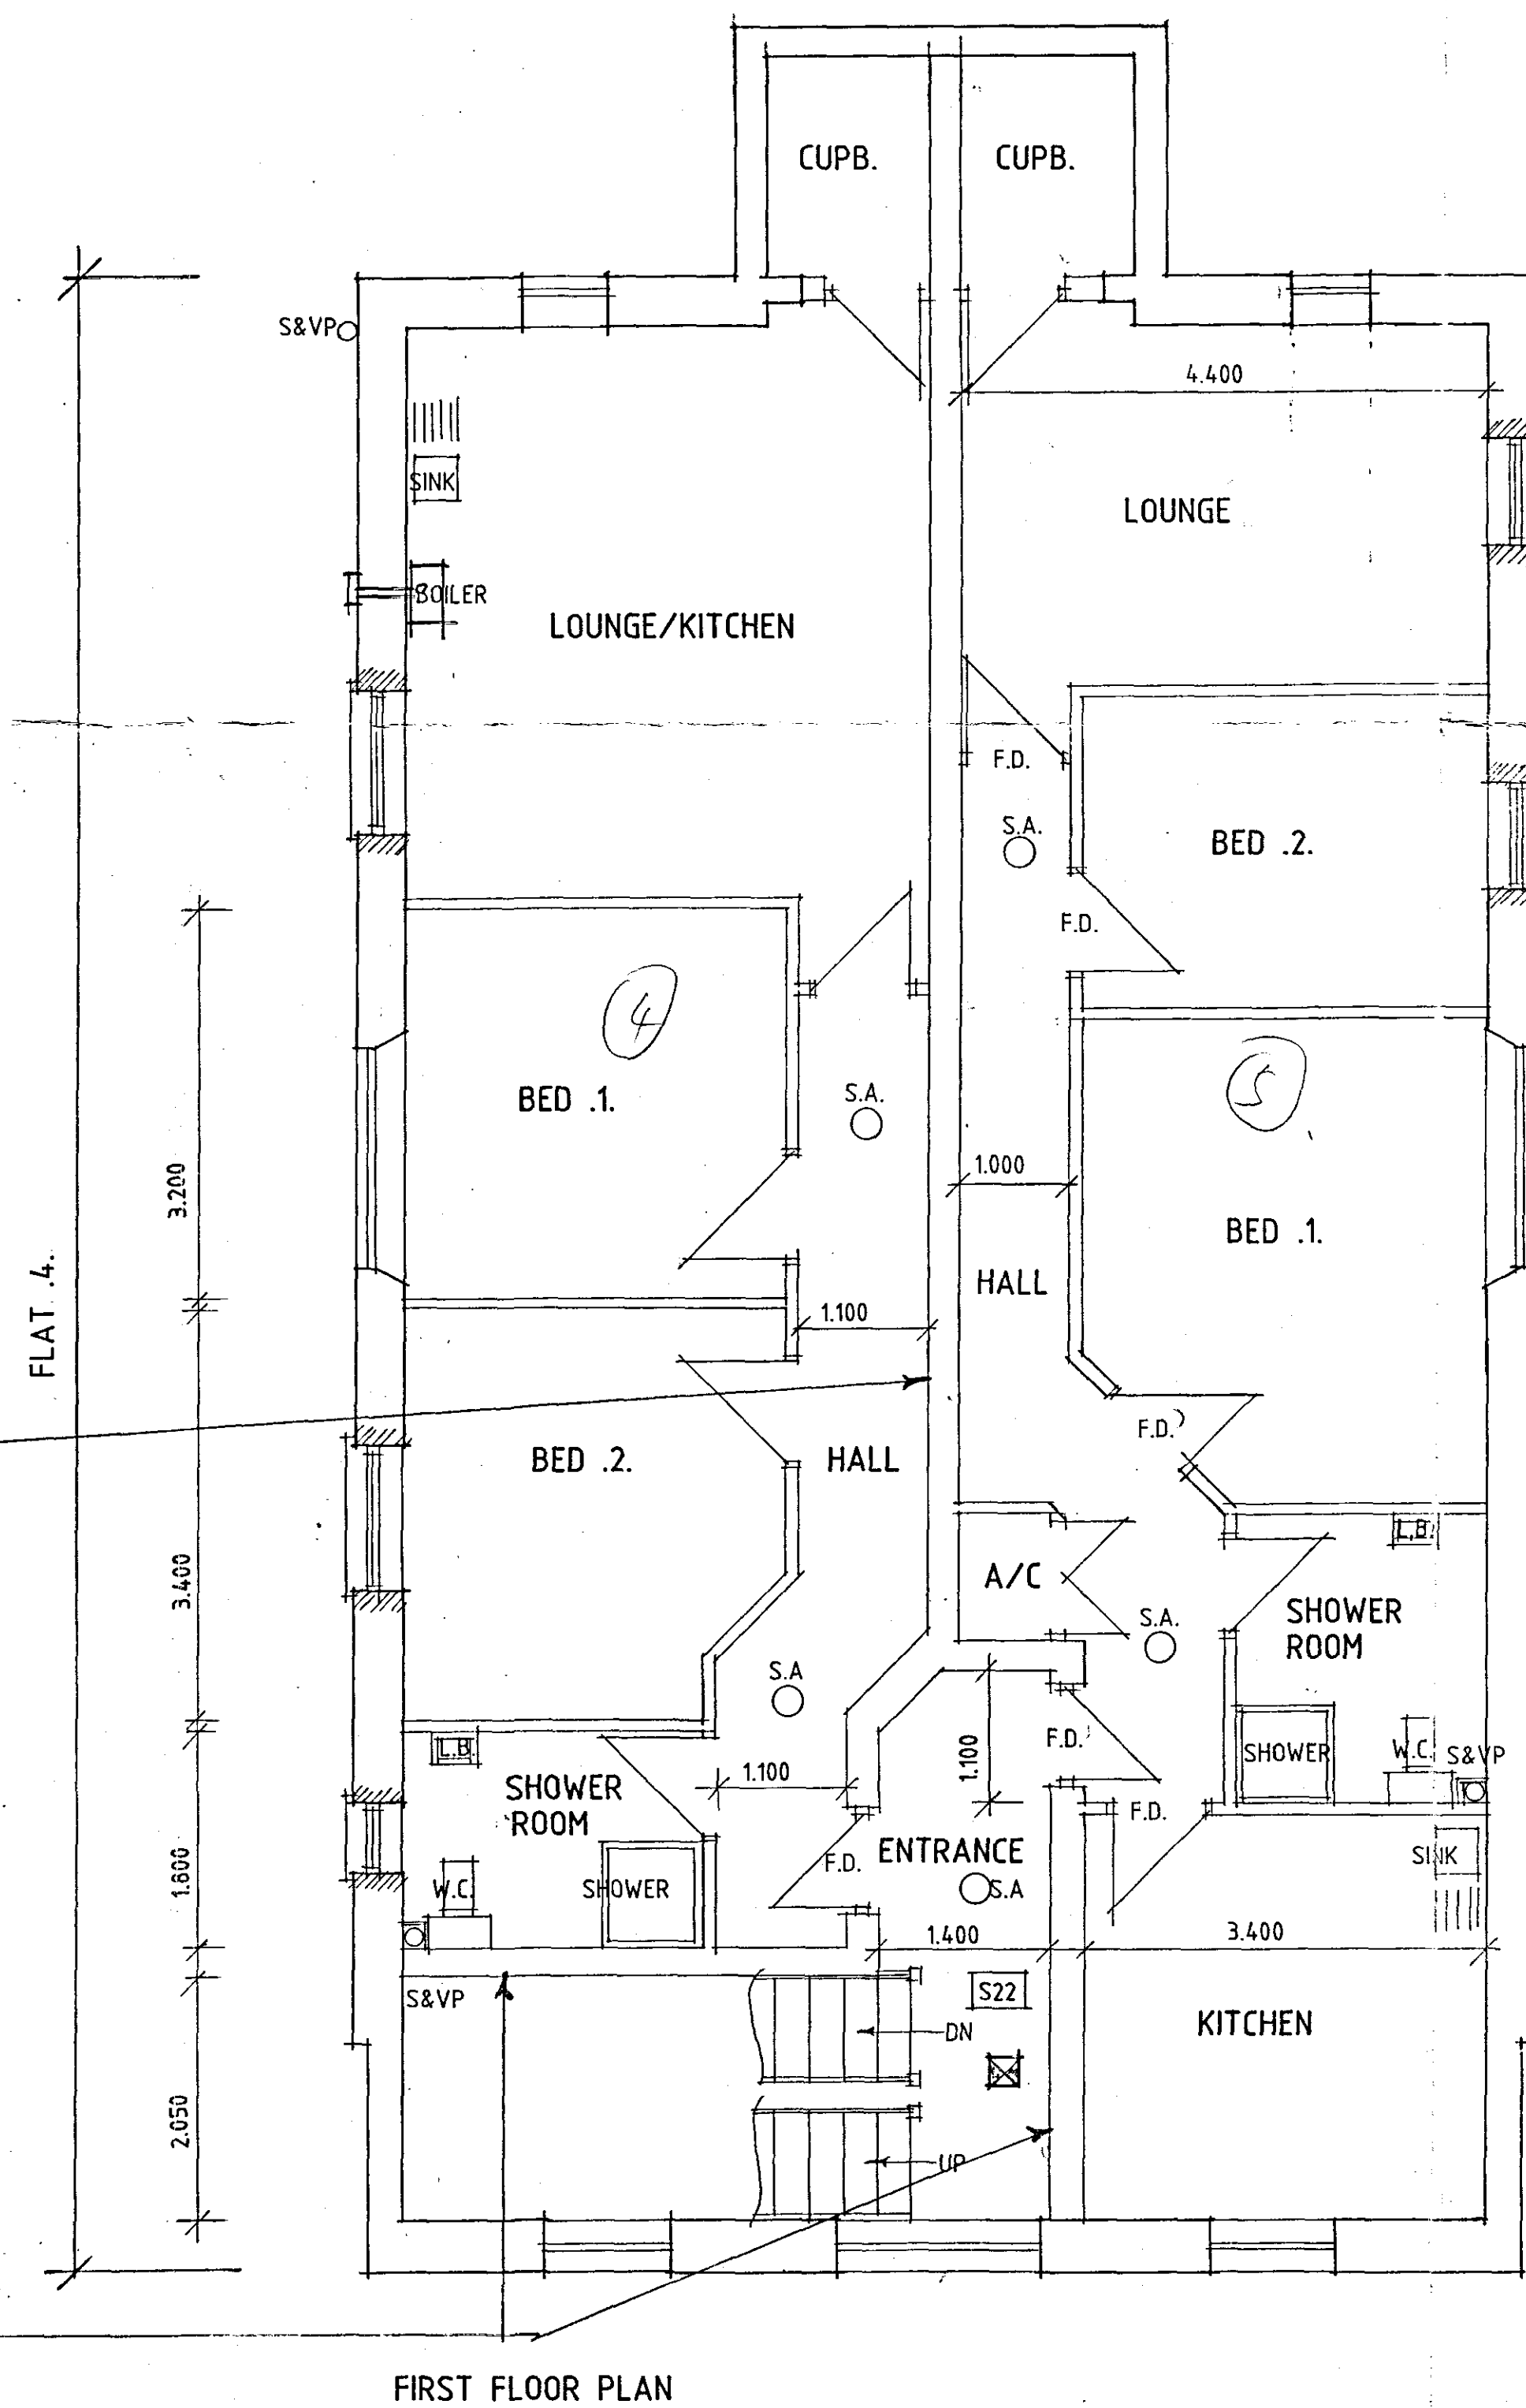


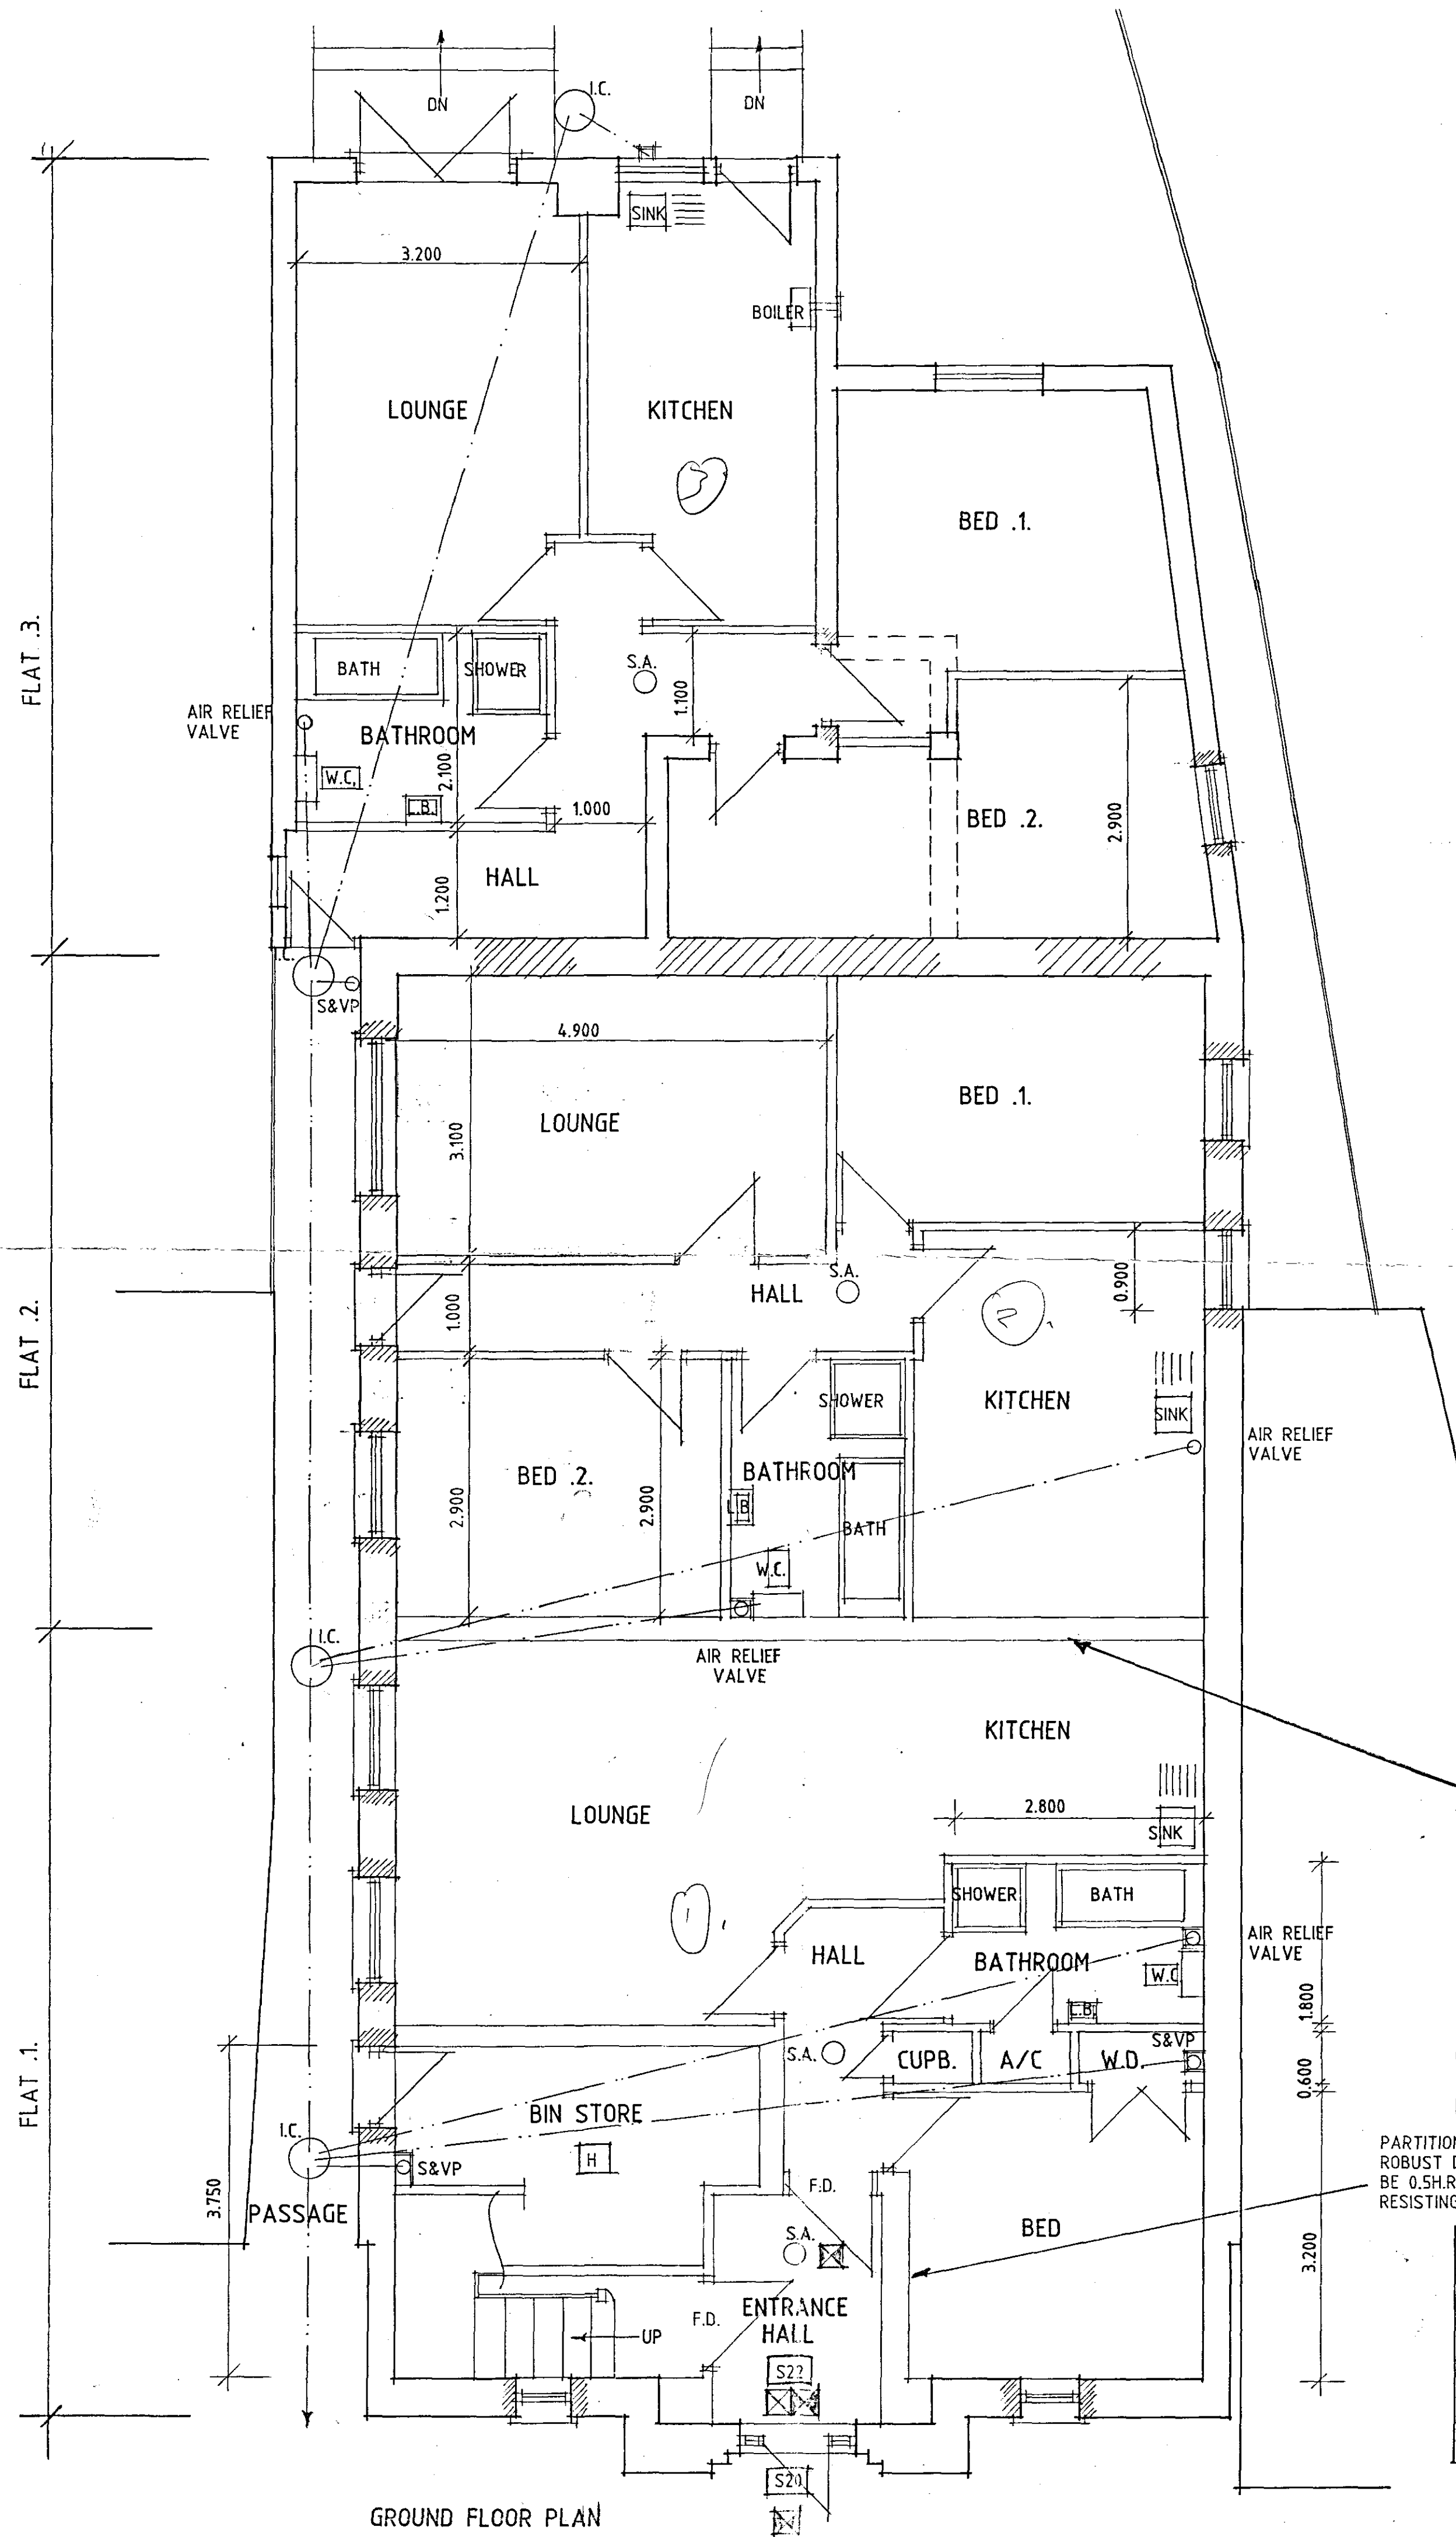

FOR INFO ONLY.

SHDC
Planning & Development
10 SEP 2007
Ref: 1218107

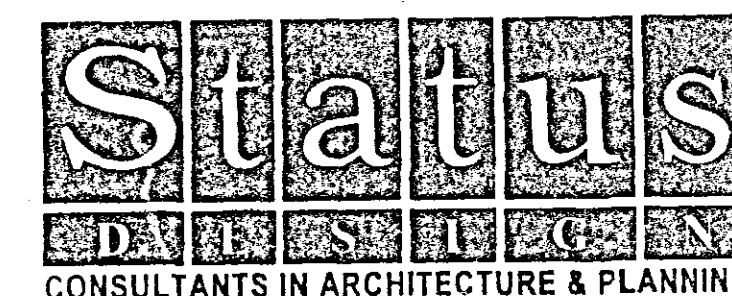

PROPOSED CONVERSION OF
ANTIQUE CENTRE TO FLATS
AT THE CHAPEL EMPORIUM,
LONDON ROAD, LONG SUTTON
FOR
MR. J. FARROW,
PLAN AS PROPOSED
1:50 SD07-005/10
JULY-07 B.GILHAM.