



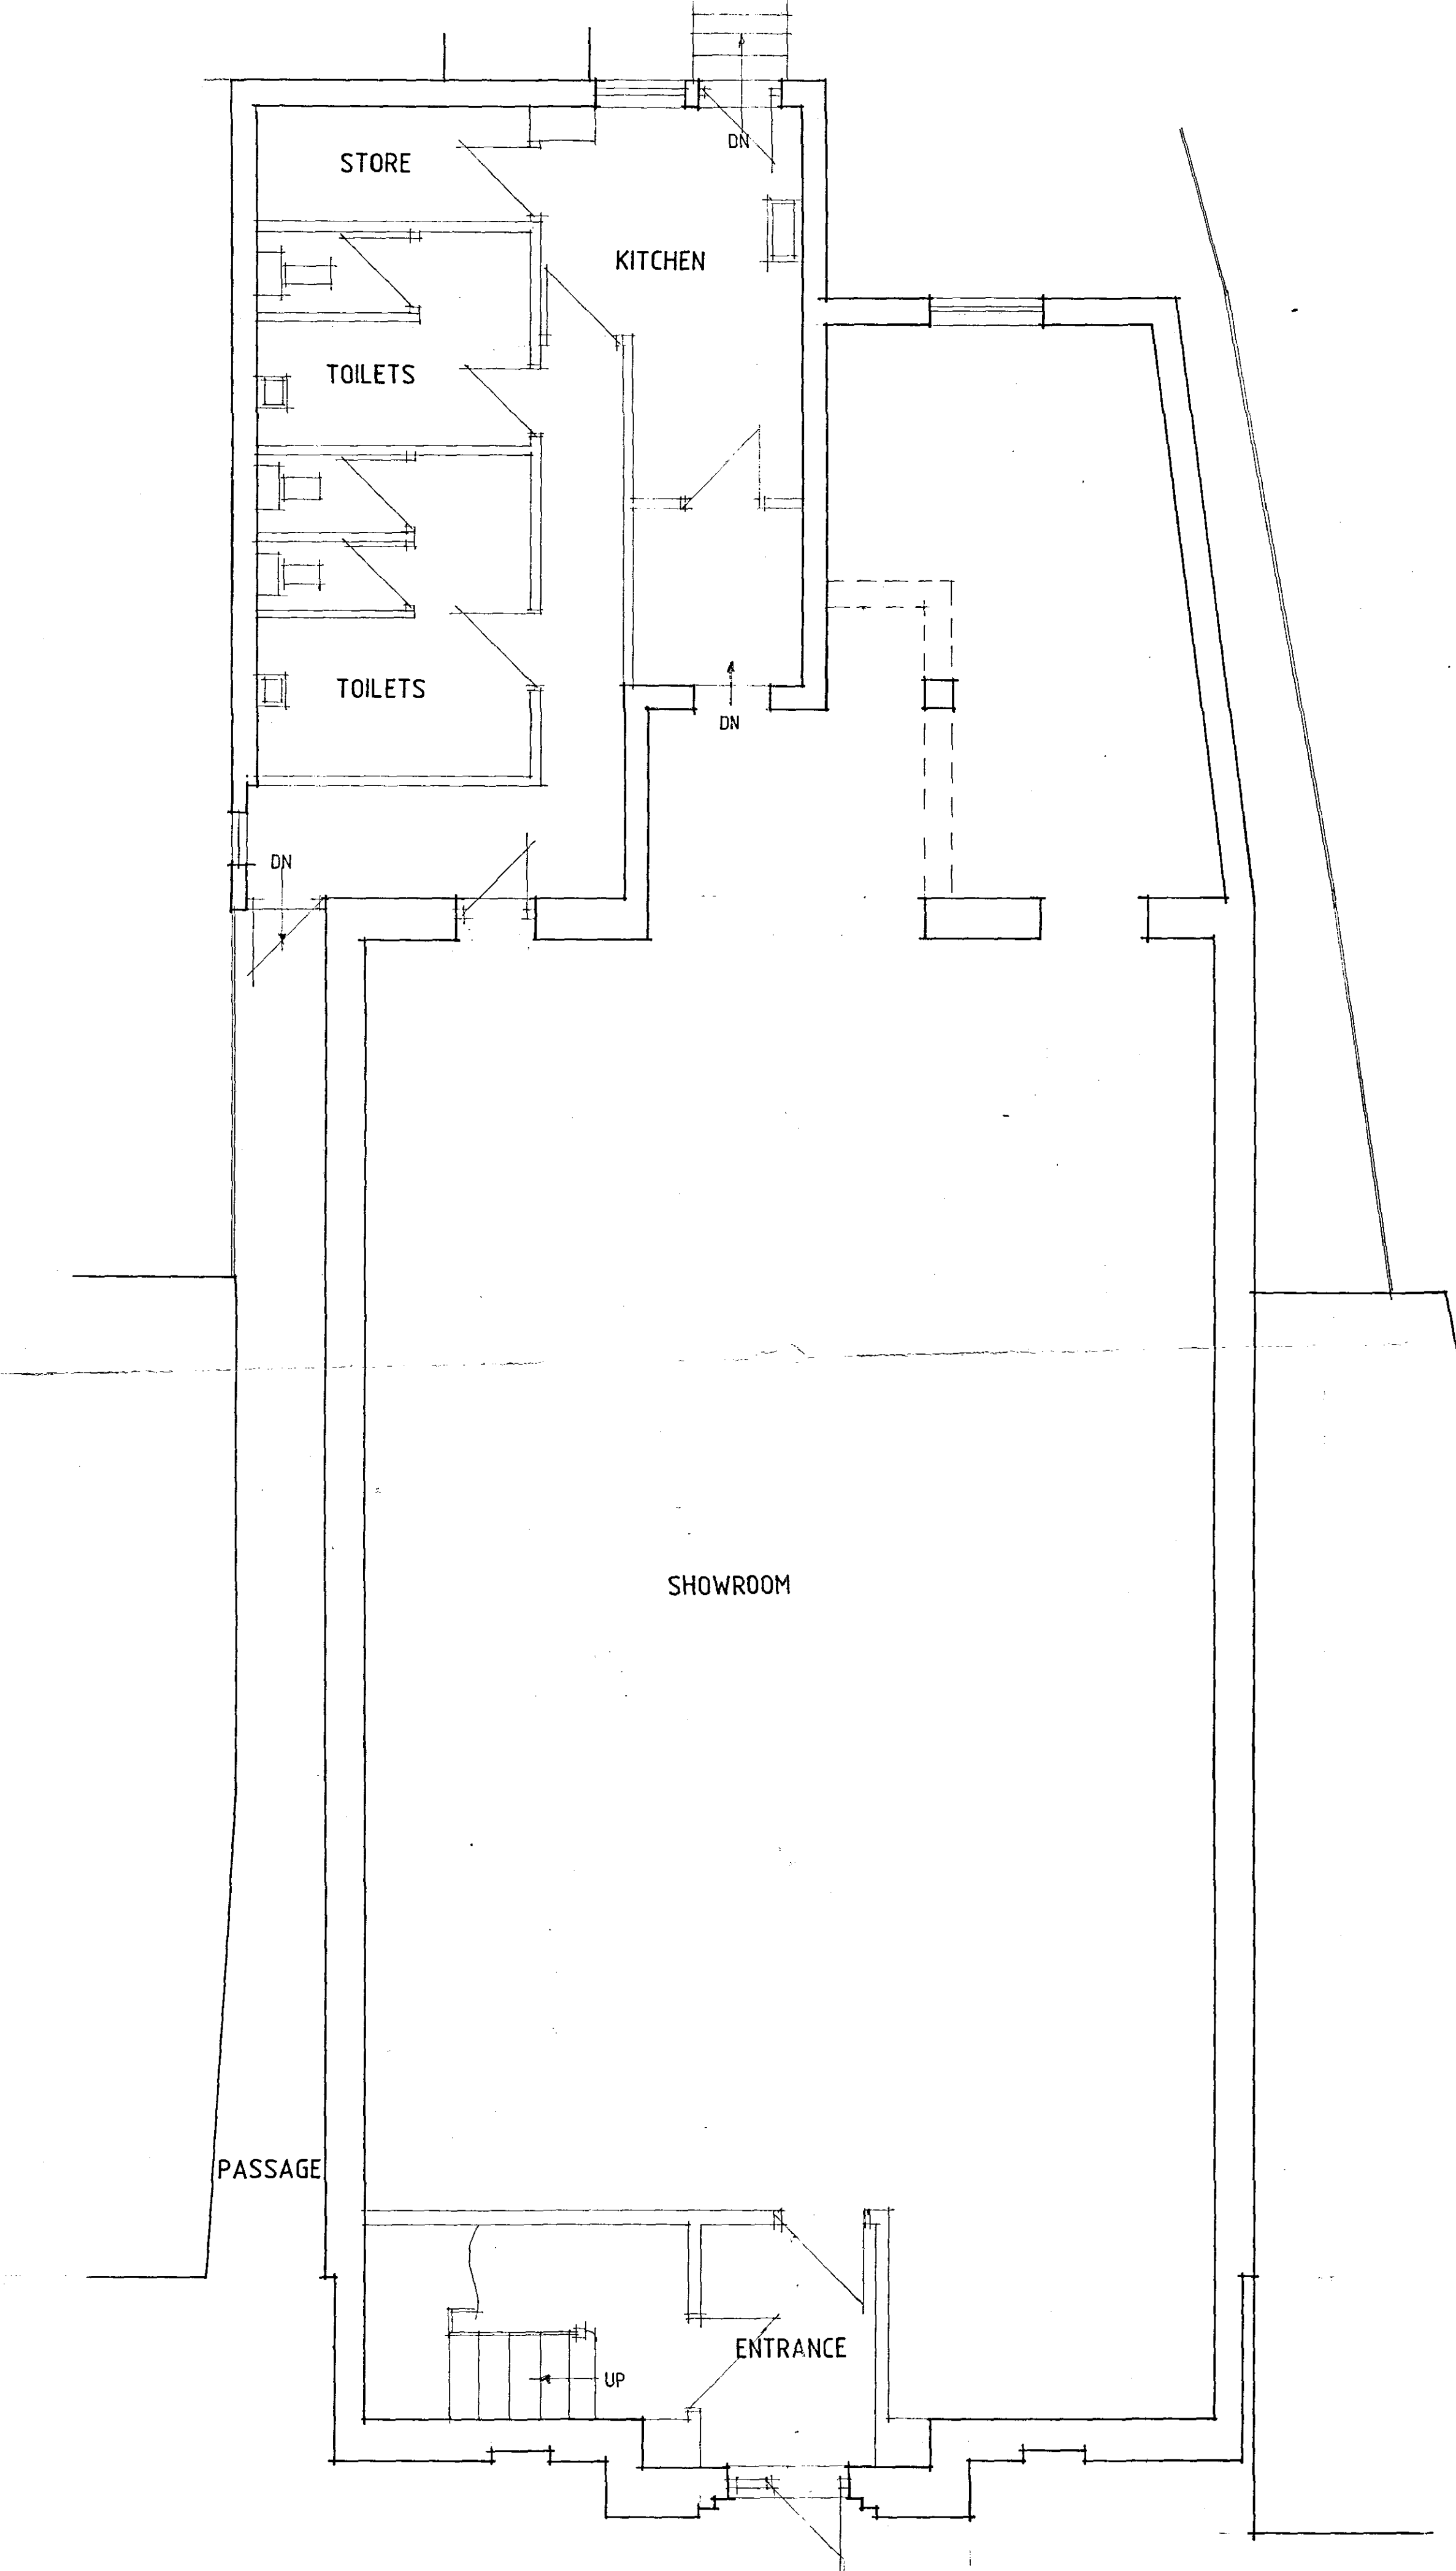

GROUND FLOOR PLAN

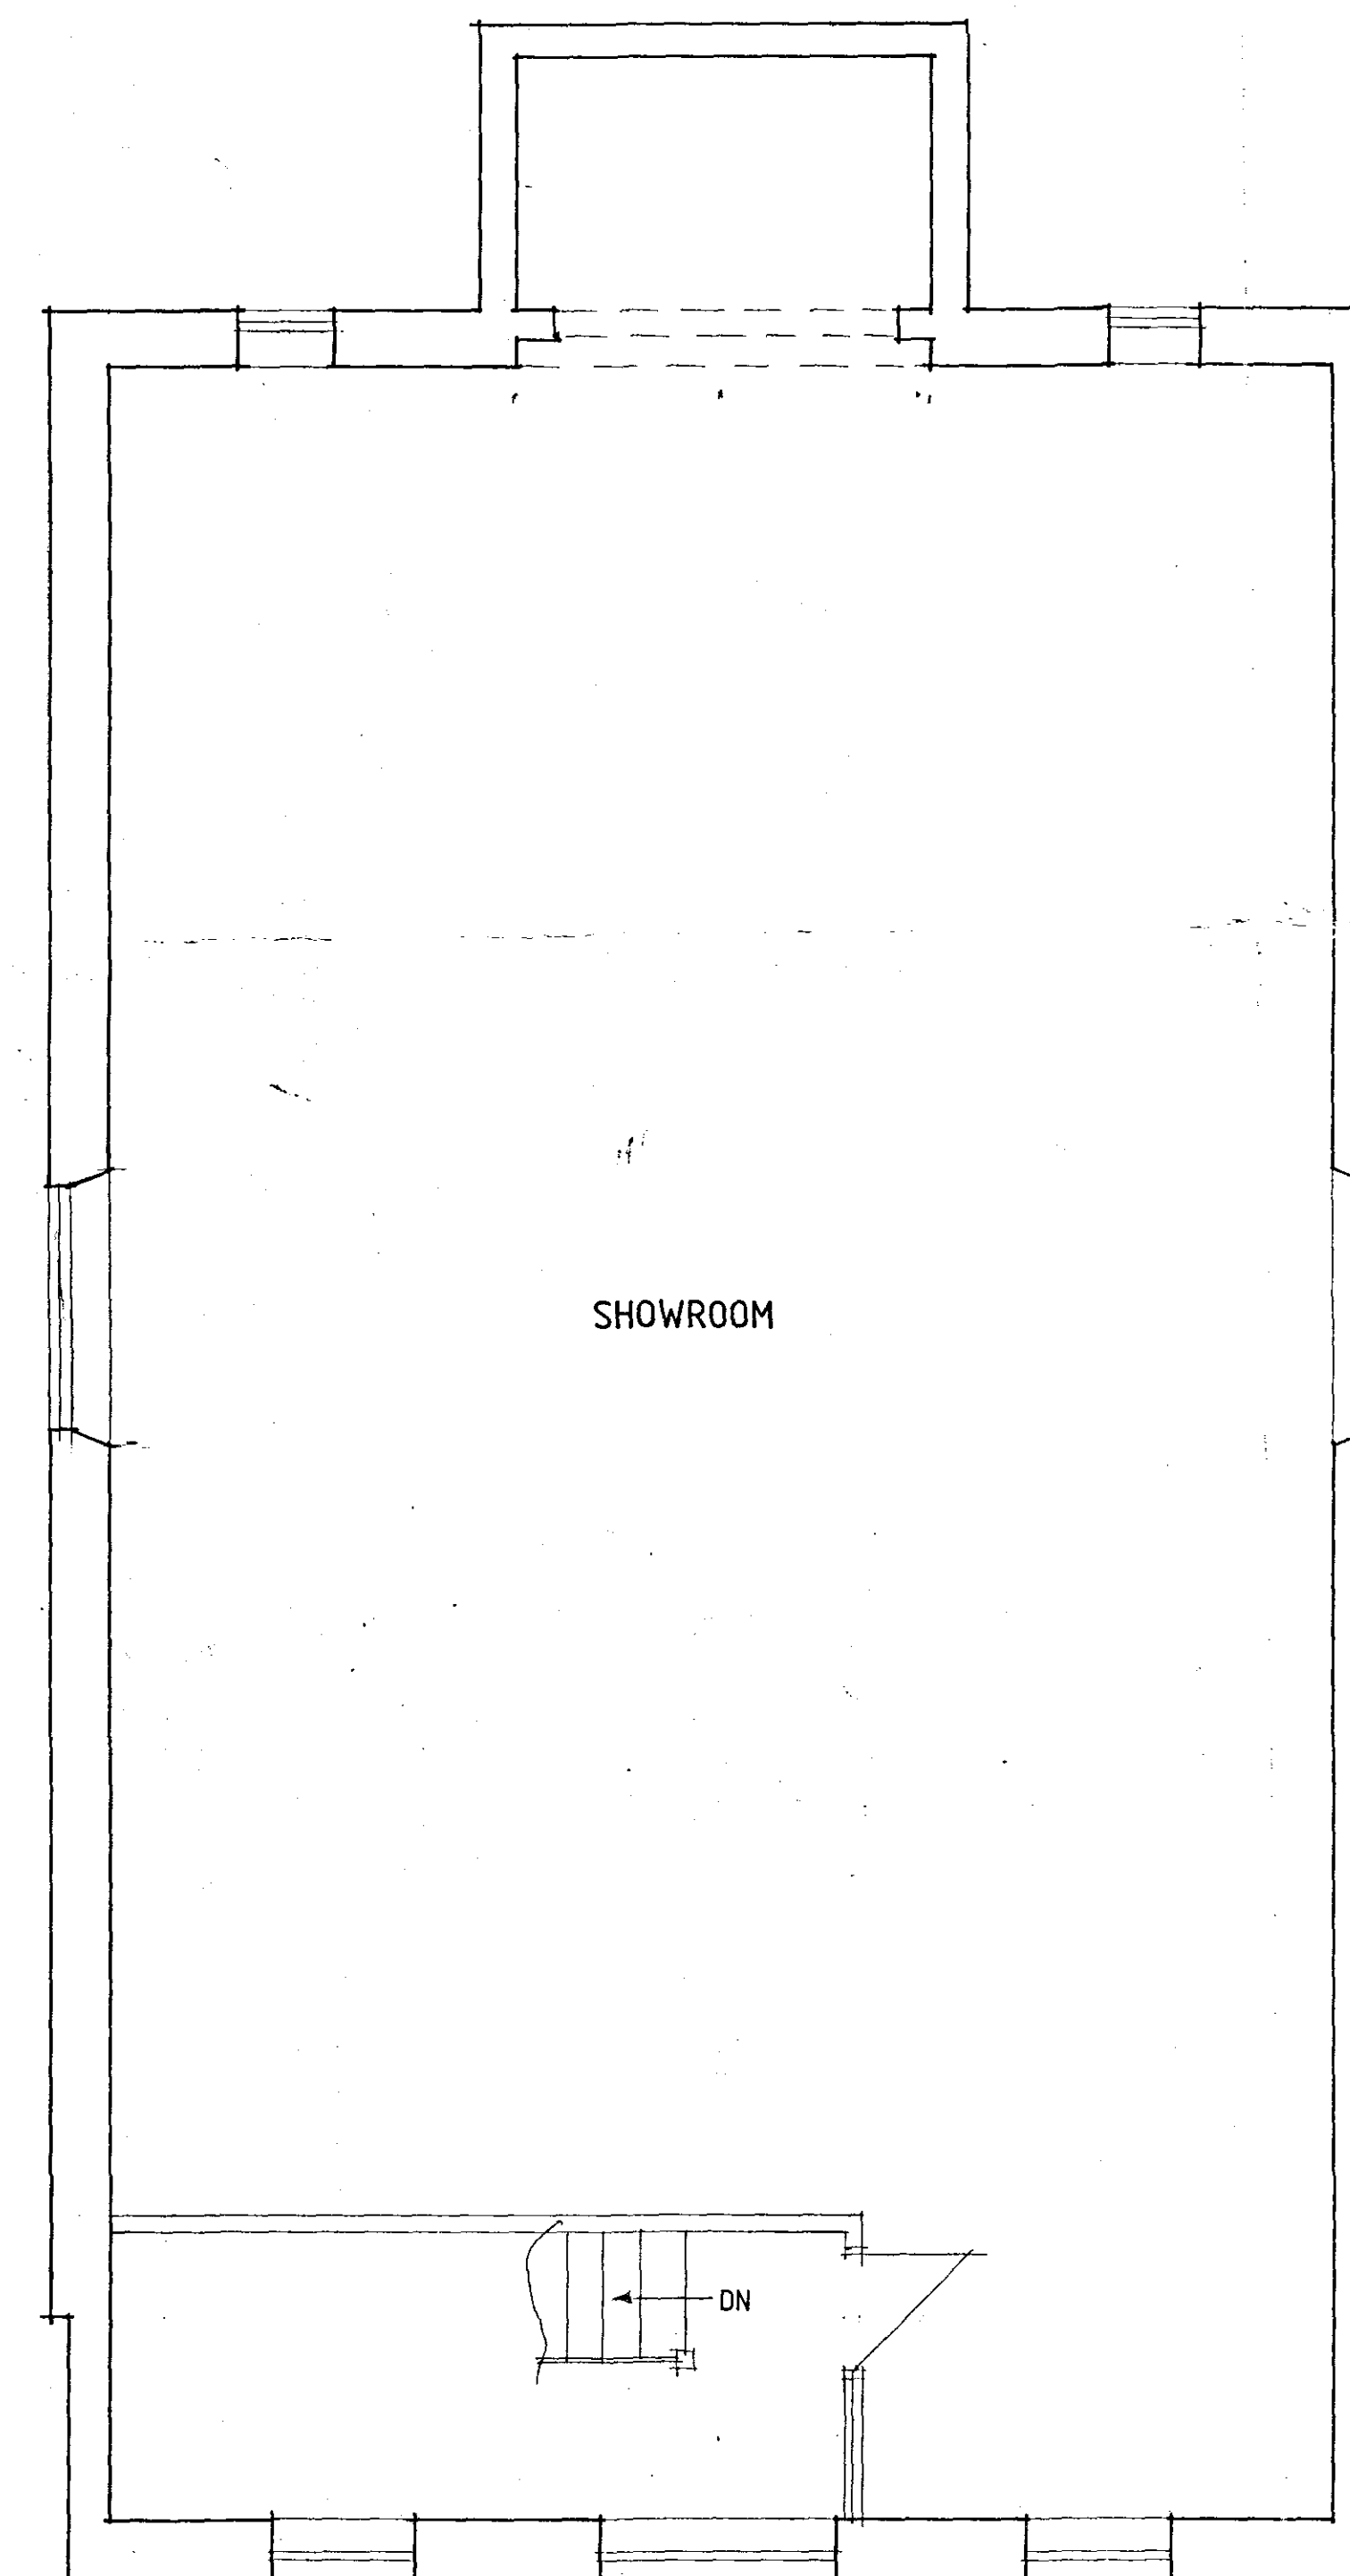

FIRST FLOOR PLAN

SHDC
Planning & Development
1.0 SEP 2007
Ref: 1218107

Status
DESIGN
CONSULTANTS IN ARCHITECTURE & PLANNING

**DETERMINED
PLAN**

PROPOSED CONVERSION OF
ANTIQUE CENTRE TO FLATS
AT THE CHAPEL EMPORIUM,
LONDON ROAD, LONG SUTTON
FOR

MR. J. FARROW.

PLANS AS EXISTING

1:50	SD07-005/6
MARCH-05	B.GILHAM.

2 Edinburgh Walk, Holbeach,
Spalding, Lincs. PE12 7AP
Tel: 01406 424343 Fax: 01406 490702

