


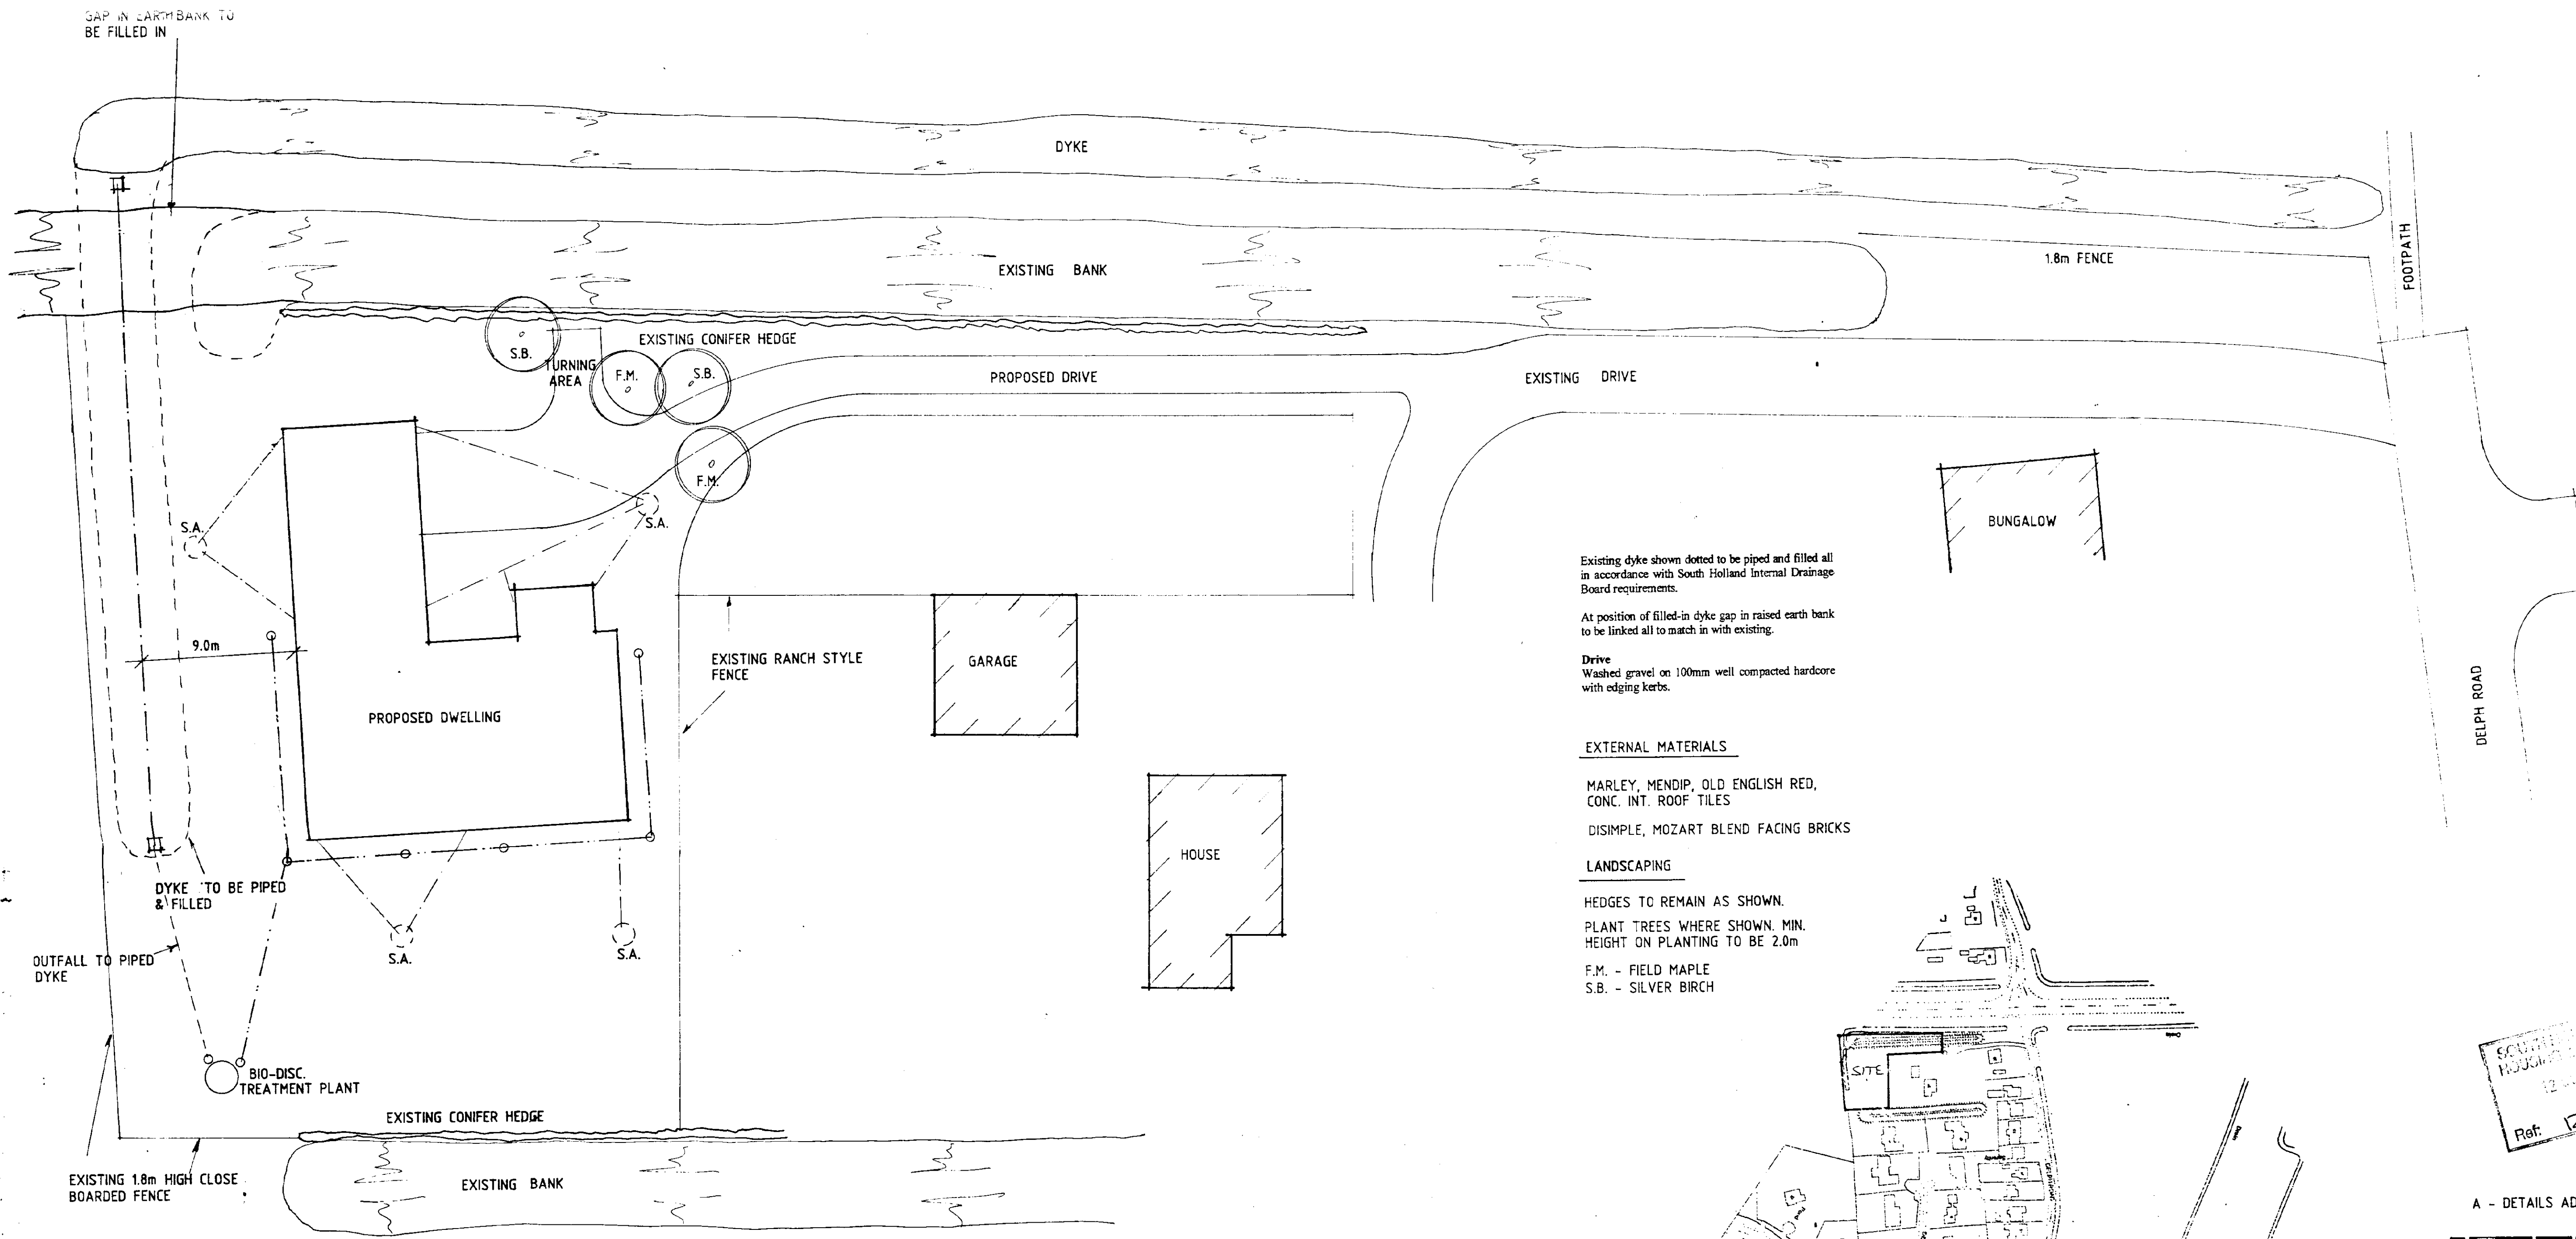

Existing dyke shown dotted to be piped and filled all in accordance with South Holland Internal Drainage Board requirements.

At position of filled-in dyke gap in raised earth bank to be linked all to match in with existing.

Drive
Washed gravel on 100mm well compacted hardcore with edging kerbs.

EXTERNAL MATERIALS

MARLEY, MENDIP, OLD ENGLISH RED,
CONC. INT. ROOF TILES

DISIMPLE, MOZART BLEND FACING BRICKS

LANDSCAPING

HEDGES TO REMAIN AS SHOWN.

PLANT TREES WHERE SHOWN. MIN.
HEIGHT ON PLANTING TO BE 2.0m

F.M. - FIELD MAPLE
S.B. - SILVER BIRCH

Notes & Revisions

Do not scale from this drawing.

This drawing is copyright and may not be altered, traced, copied, photographed or used for any purpose other than that for which it is issued without written permission from Messrs. Status Design.

The General Contractor is to check all dimensions on site and report discrepancies to the Architect.



All details shown on this drawing are based upon typical site conditions related to the area. No responsibility can be accepted for abnormal conditions unless reported to the Architects so that design amendments may be considered.

Please note: This drawing is not a conveyance drawing.


Construction work to be carried out with due regard to the Construction (Design and Management) Regulations 1994 (CDM) and the Health and Safety at Work, etc. Act 1974 (HSWA).

SITE PLAN

THIS DRG. TO BE READ IN CONJUNCTION WITH
GTL00-001/2, GTL00-001/3, GTL00-001/4, GTL/TI

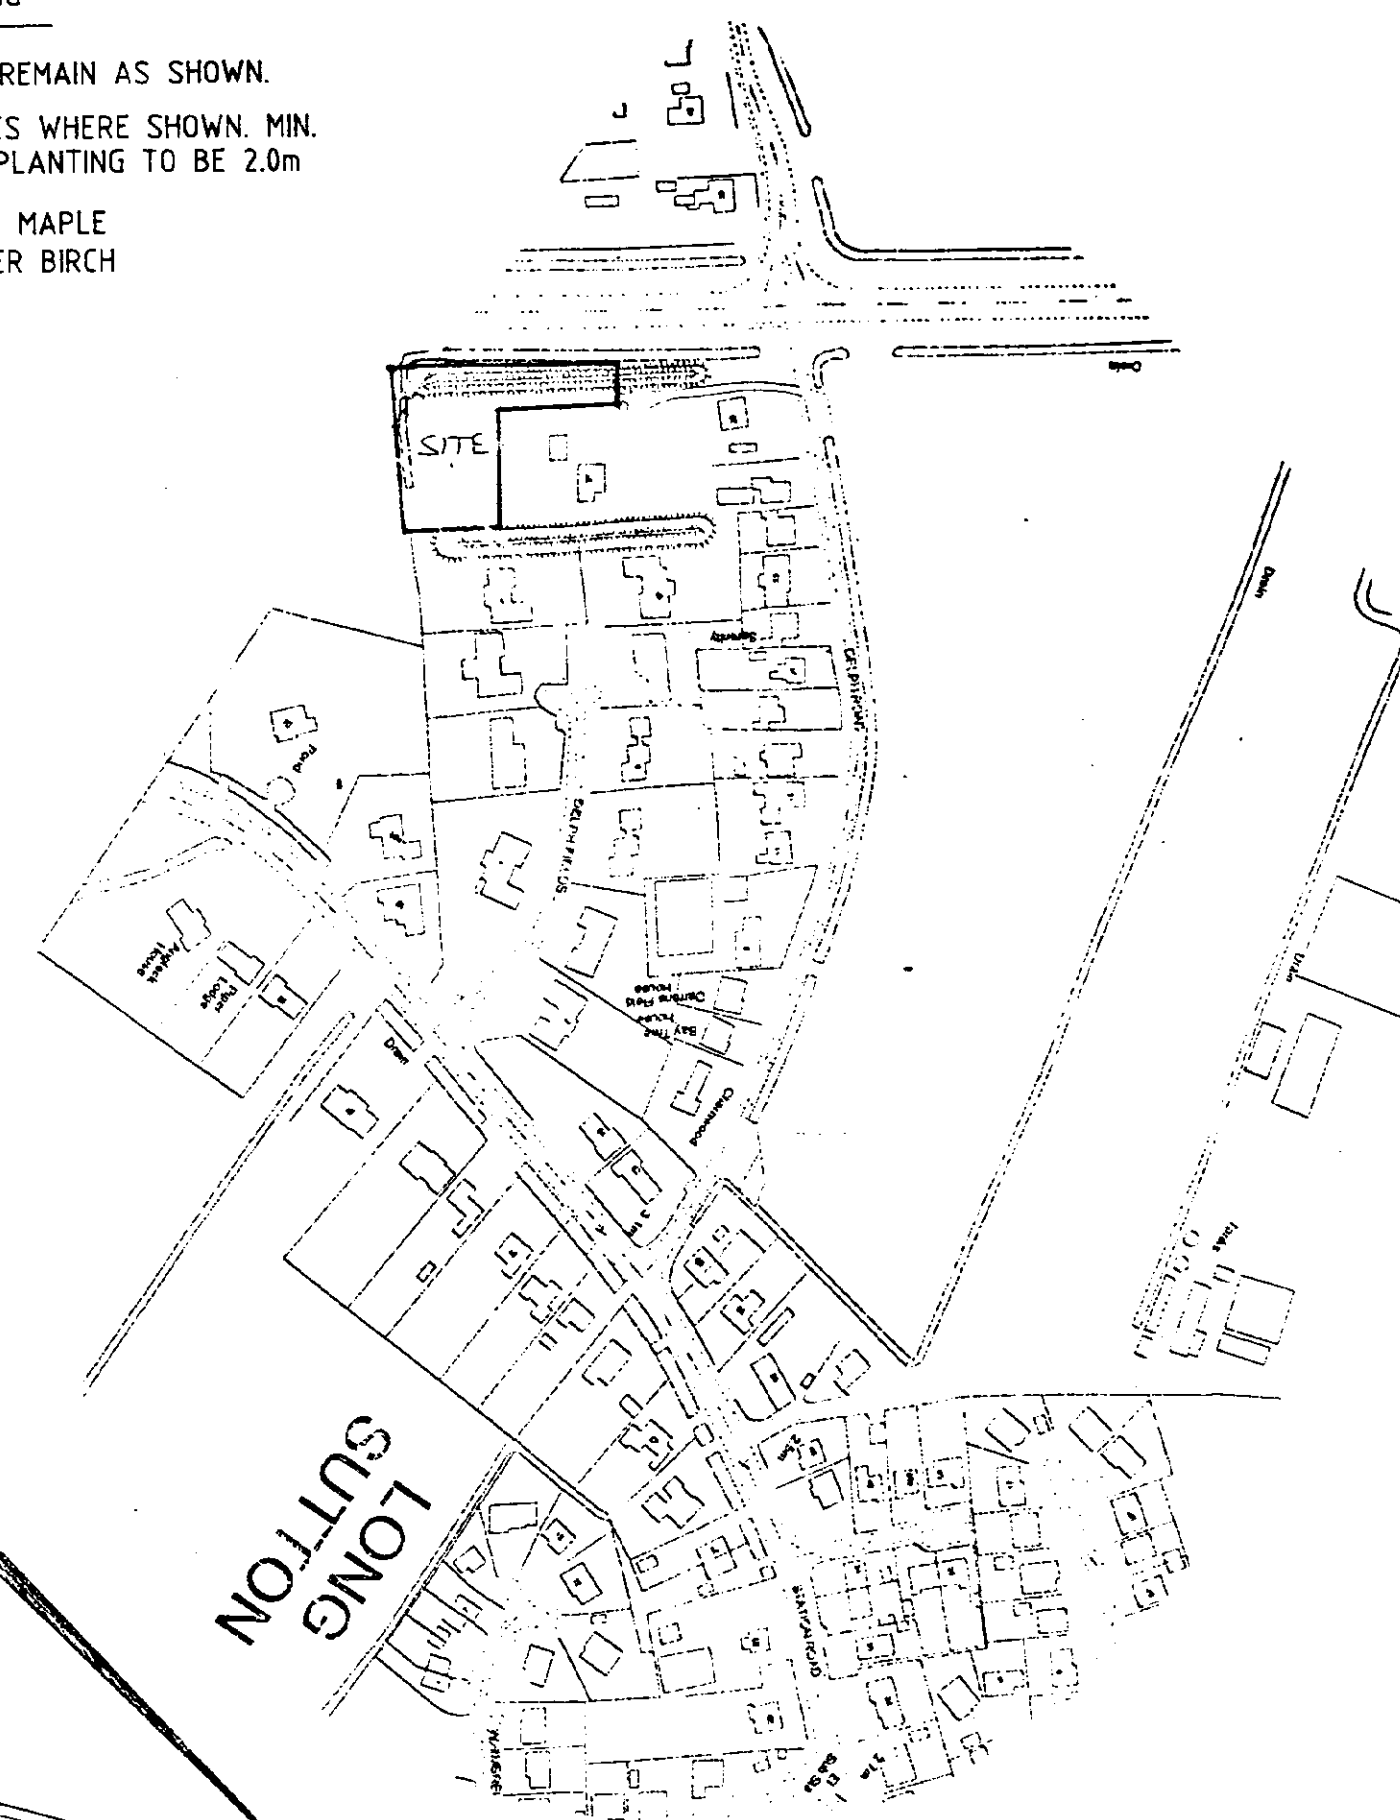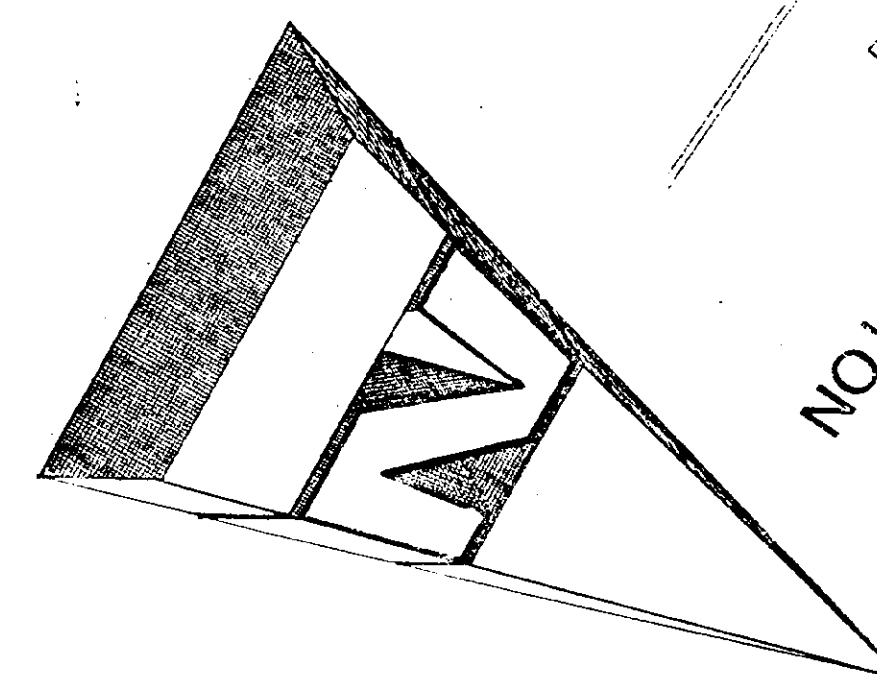

LOCATION PLAN

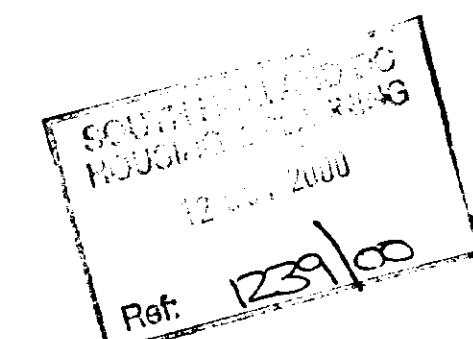

A - DETAILS ADDED - 10.10.00

DESIGN Status
CONSULTANTS IN ARCHITECTURE & PLANNING

PROPOSED BUNGALOW OFF
DELPH ROAD, LONG SUTTON
FOR

G.T.L. DEVELOPMENTS.

1:200 1:2500

MARCH-00

GTL00-001/1

B.GILHAM.

2 Edinburgh Walk, Holbeach,
Spalding, Lincs. PE12 7AP
Tel: 01406 424343 Fax: 01406 490702