




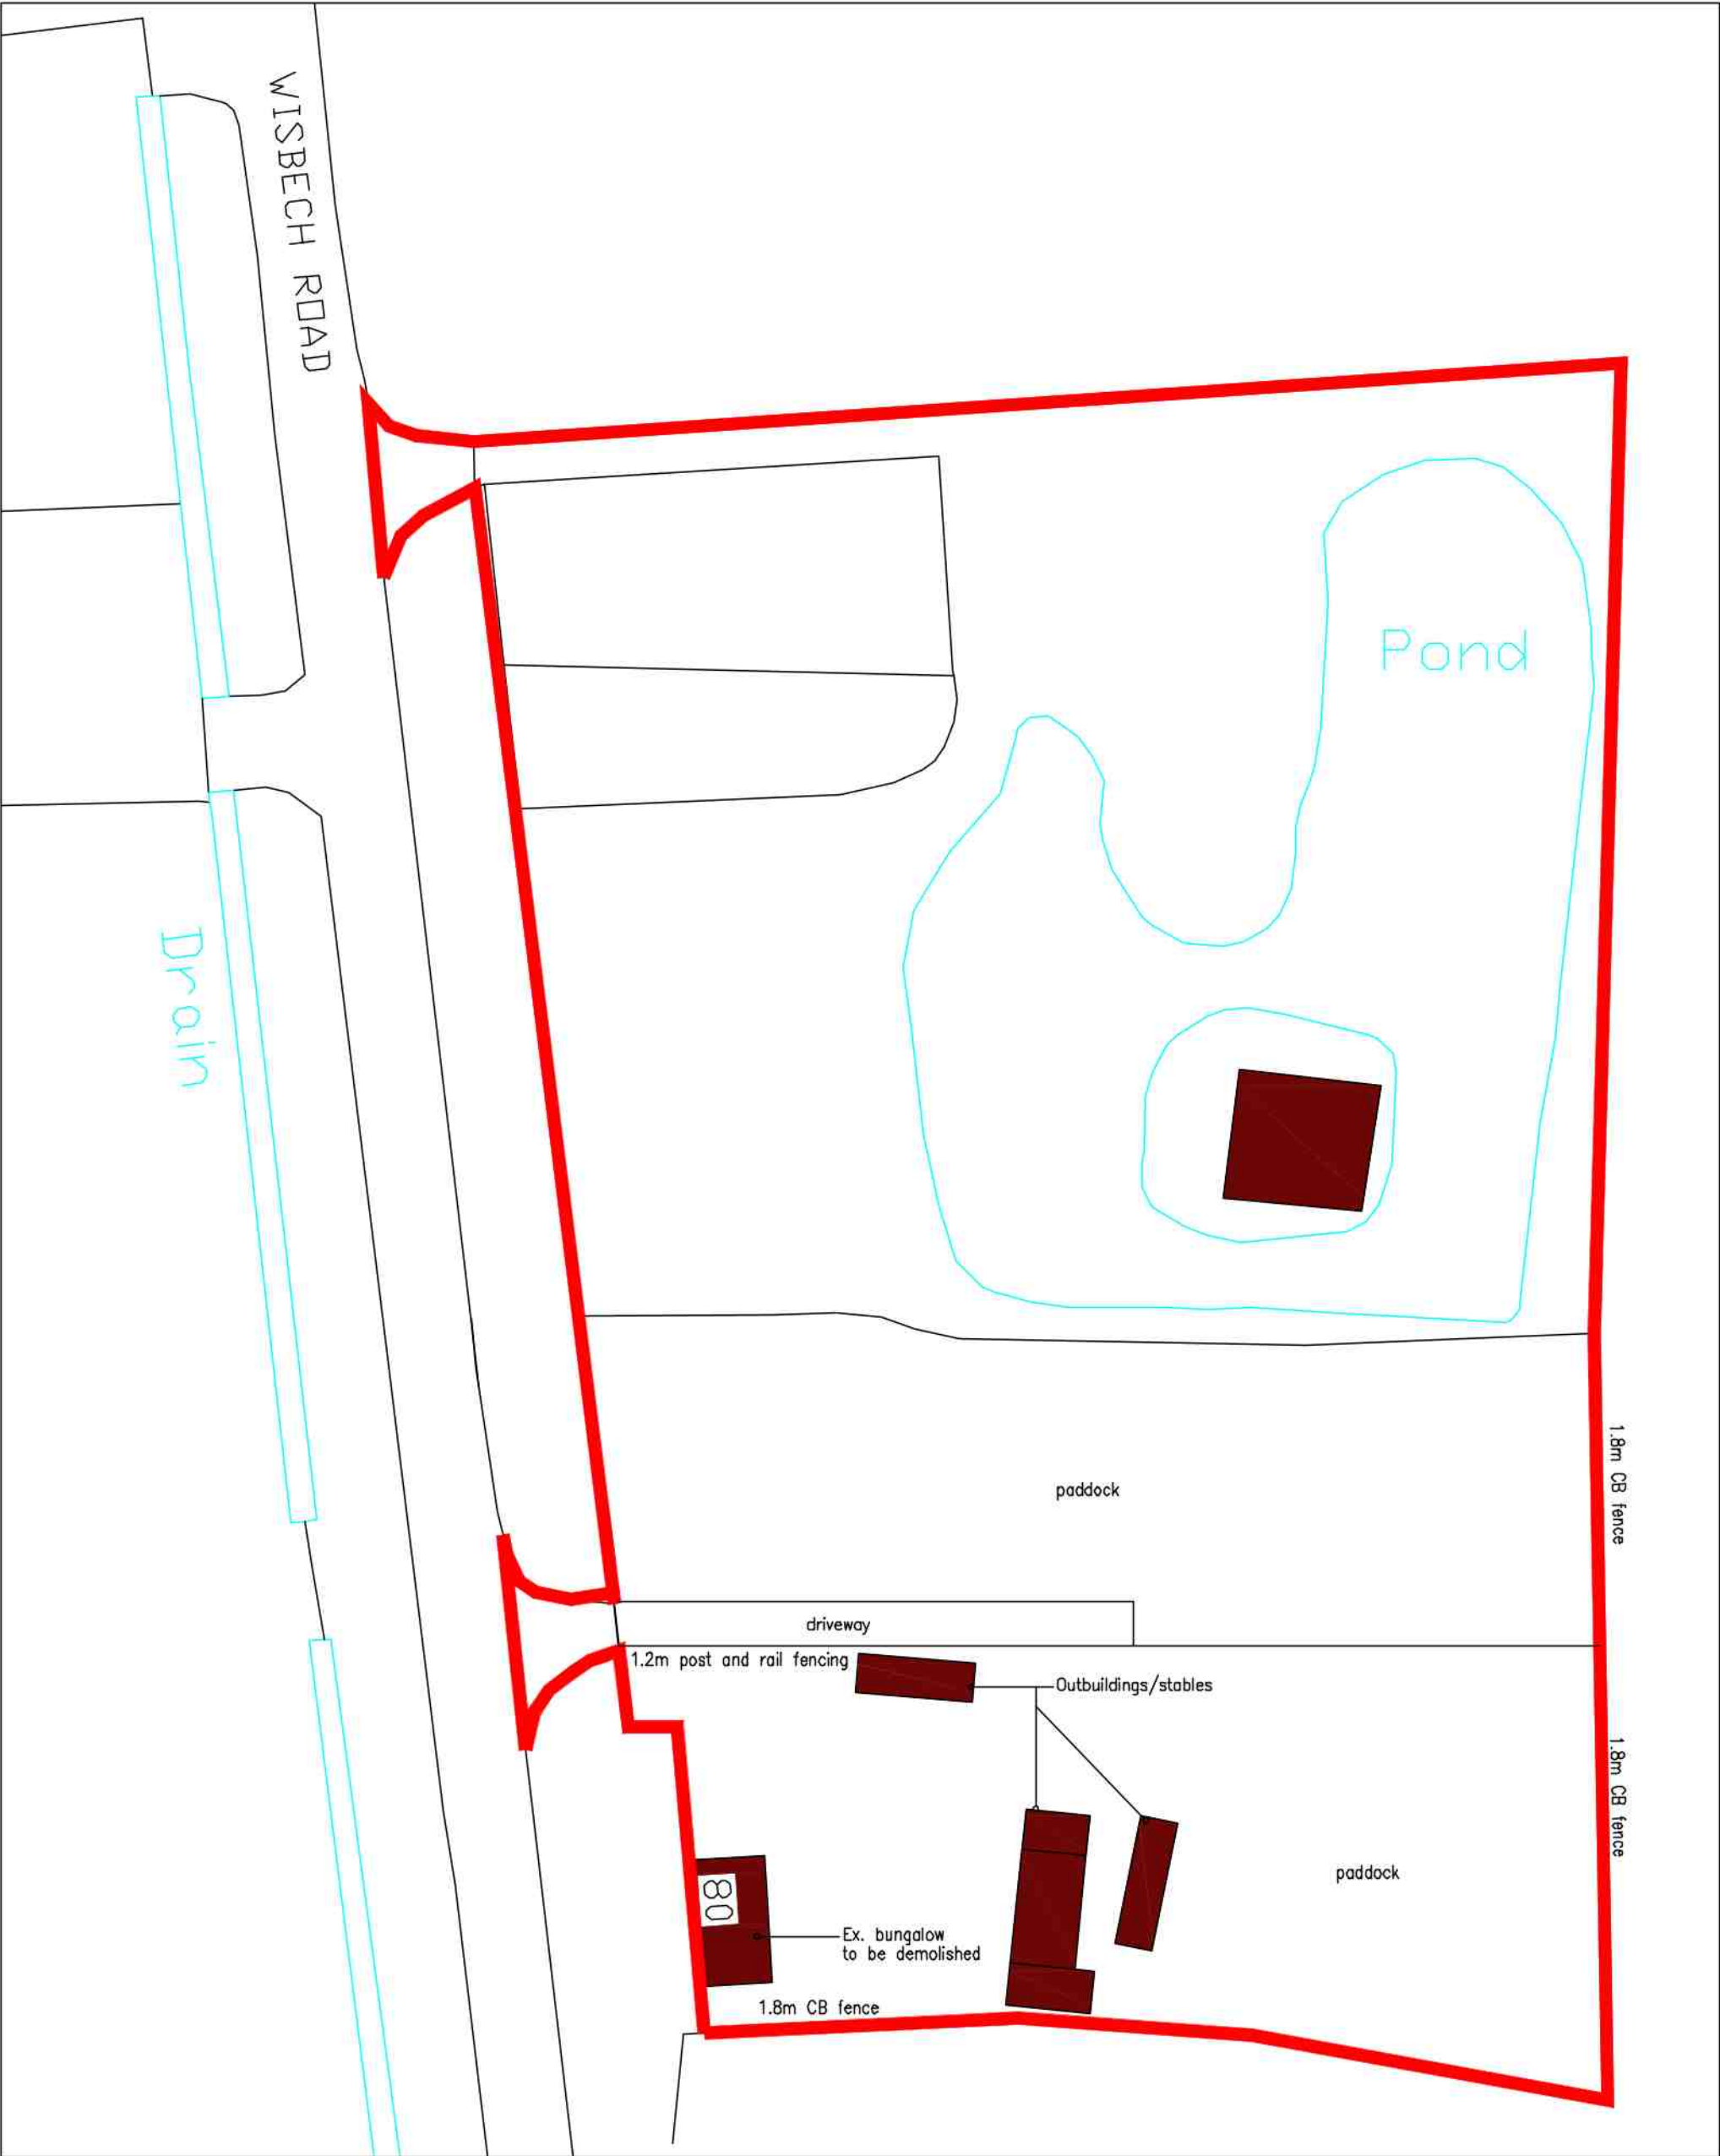

Existing Site Plan 1:500

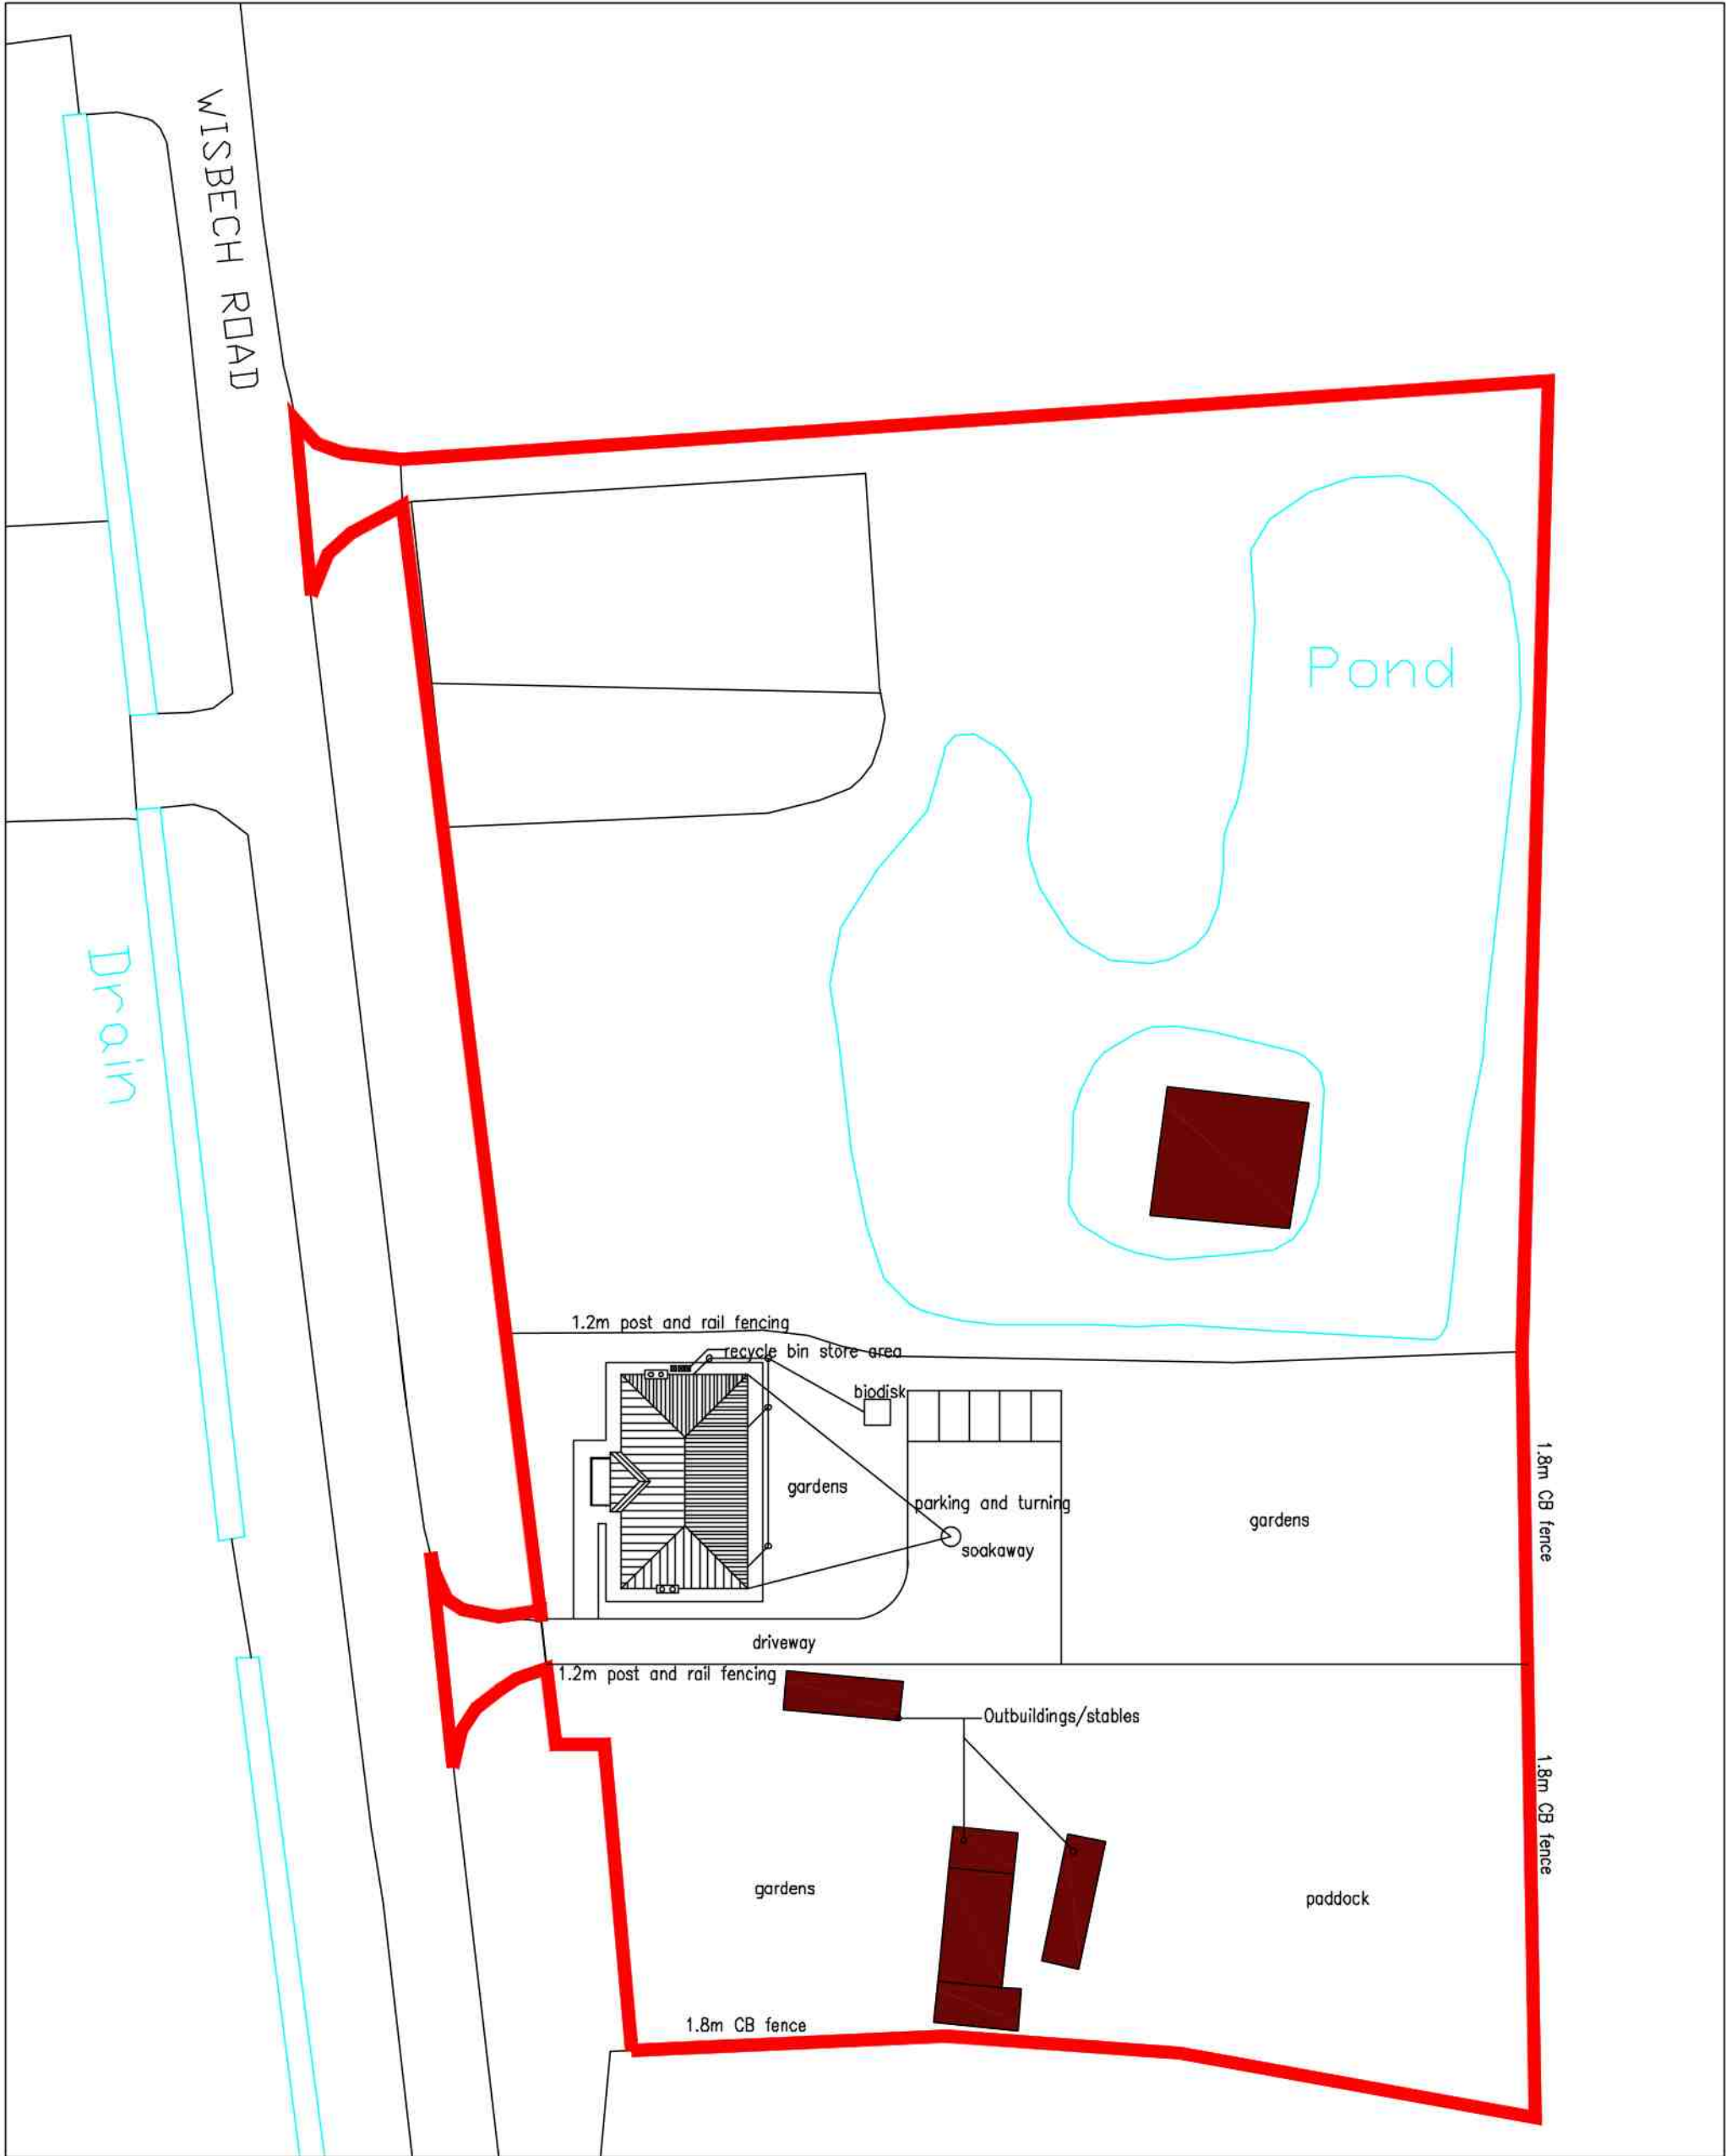


Proposed Site Plan 1:500

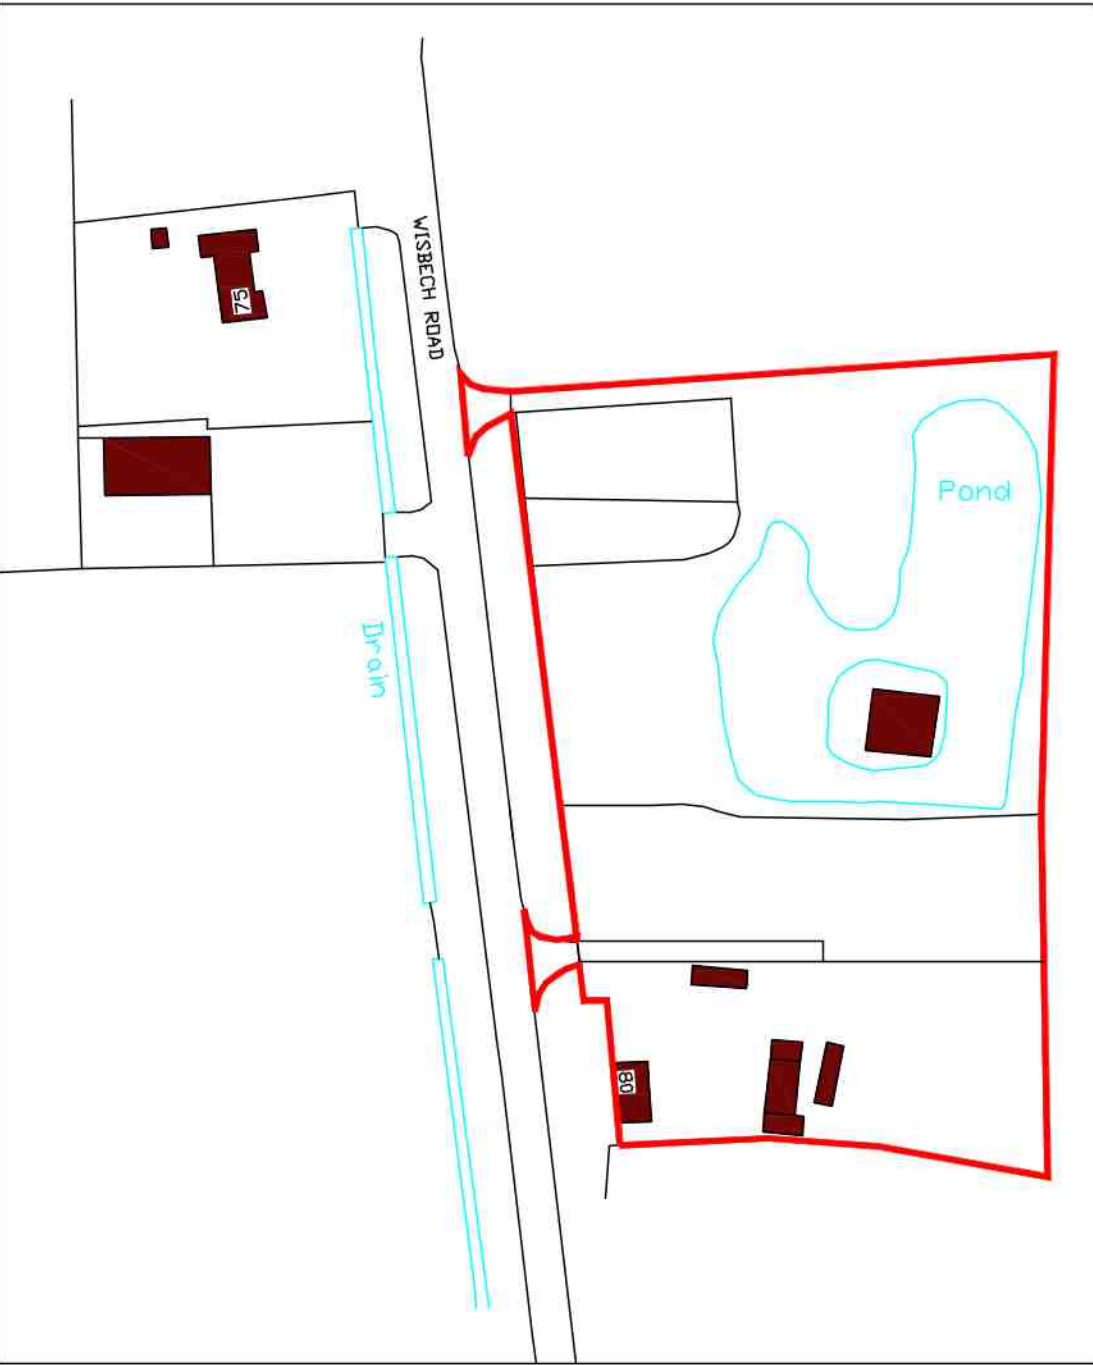

Existing Location Plan 1:1250

General Notes:

- Dimensions on all drawings are shown in "mm".
- The contractor,sub-contractor and supplies must verify all dimensions before commencement of any works on site.
- This drawing is to be read in conjunction with any relevant engineers and specialist sub-contractor drawings and specifications.

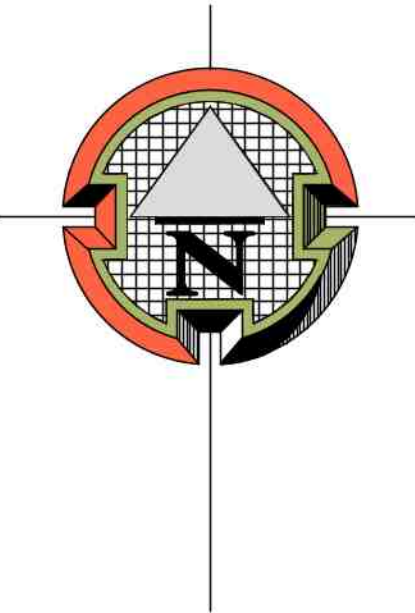

Revisions:

Reference:
140/PL02

Pages:
2

Scale:
as shown

Project:
Proposed demolition of ex. bungalow
with replacement 5 bed house

Site Address:
80 WISBECH ROAD, PE12 9AQ
LONG SUTTON
SPALDING
PE12 9AQ

Client:
MS GASKIN



Southfork Farm
Seadyke Bank
Murrow
Cambridgeshire
PE13 4SD

T: 07891175649
E: info.alexandradesign@gmail.com