


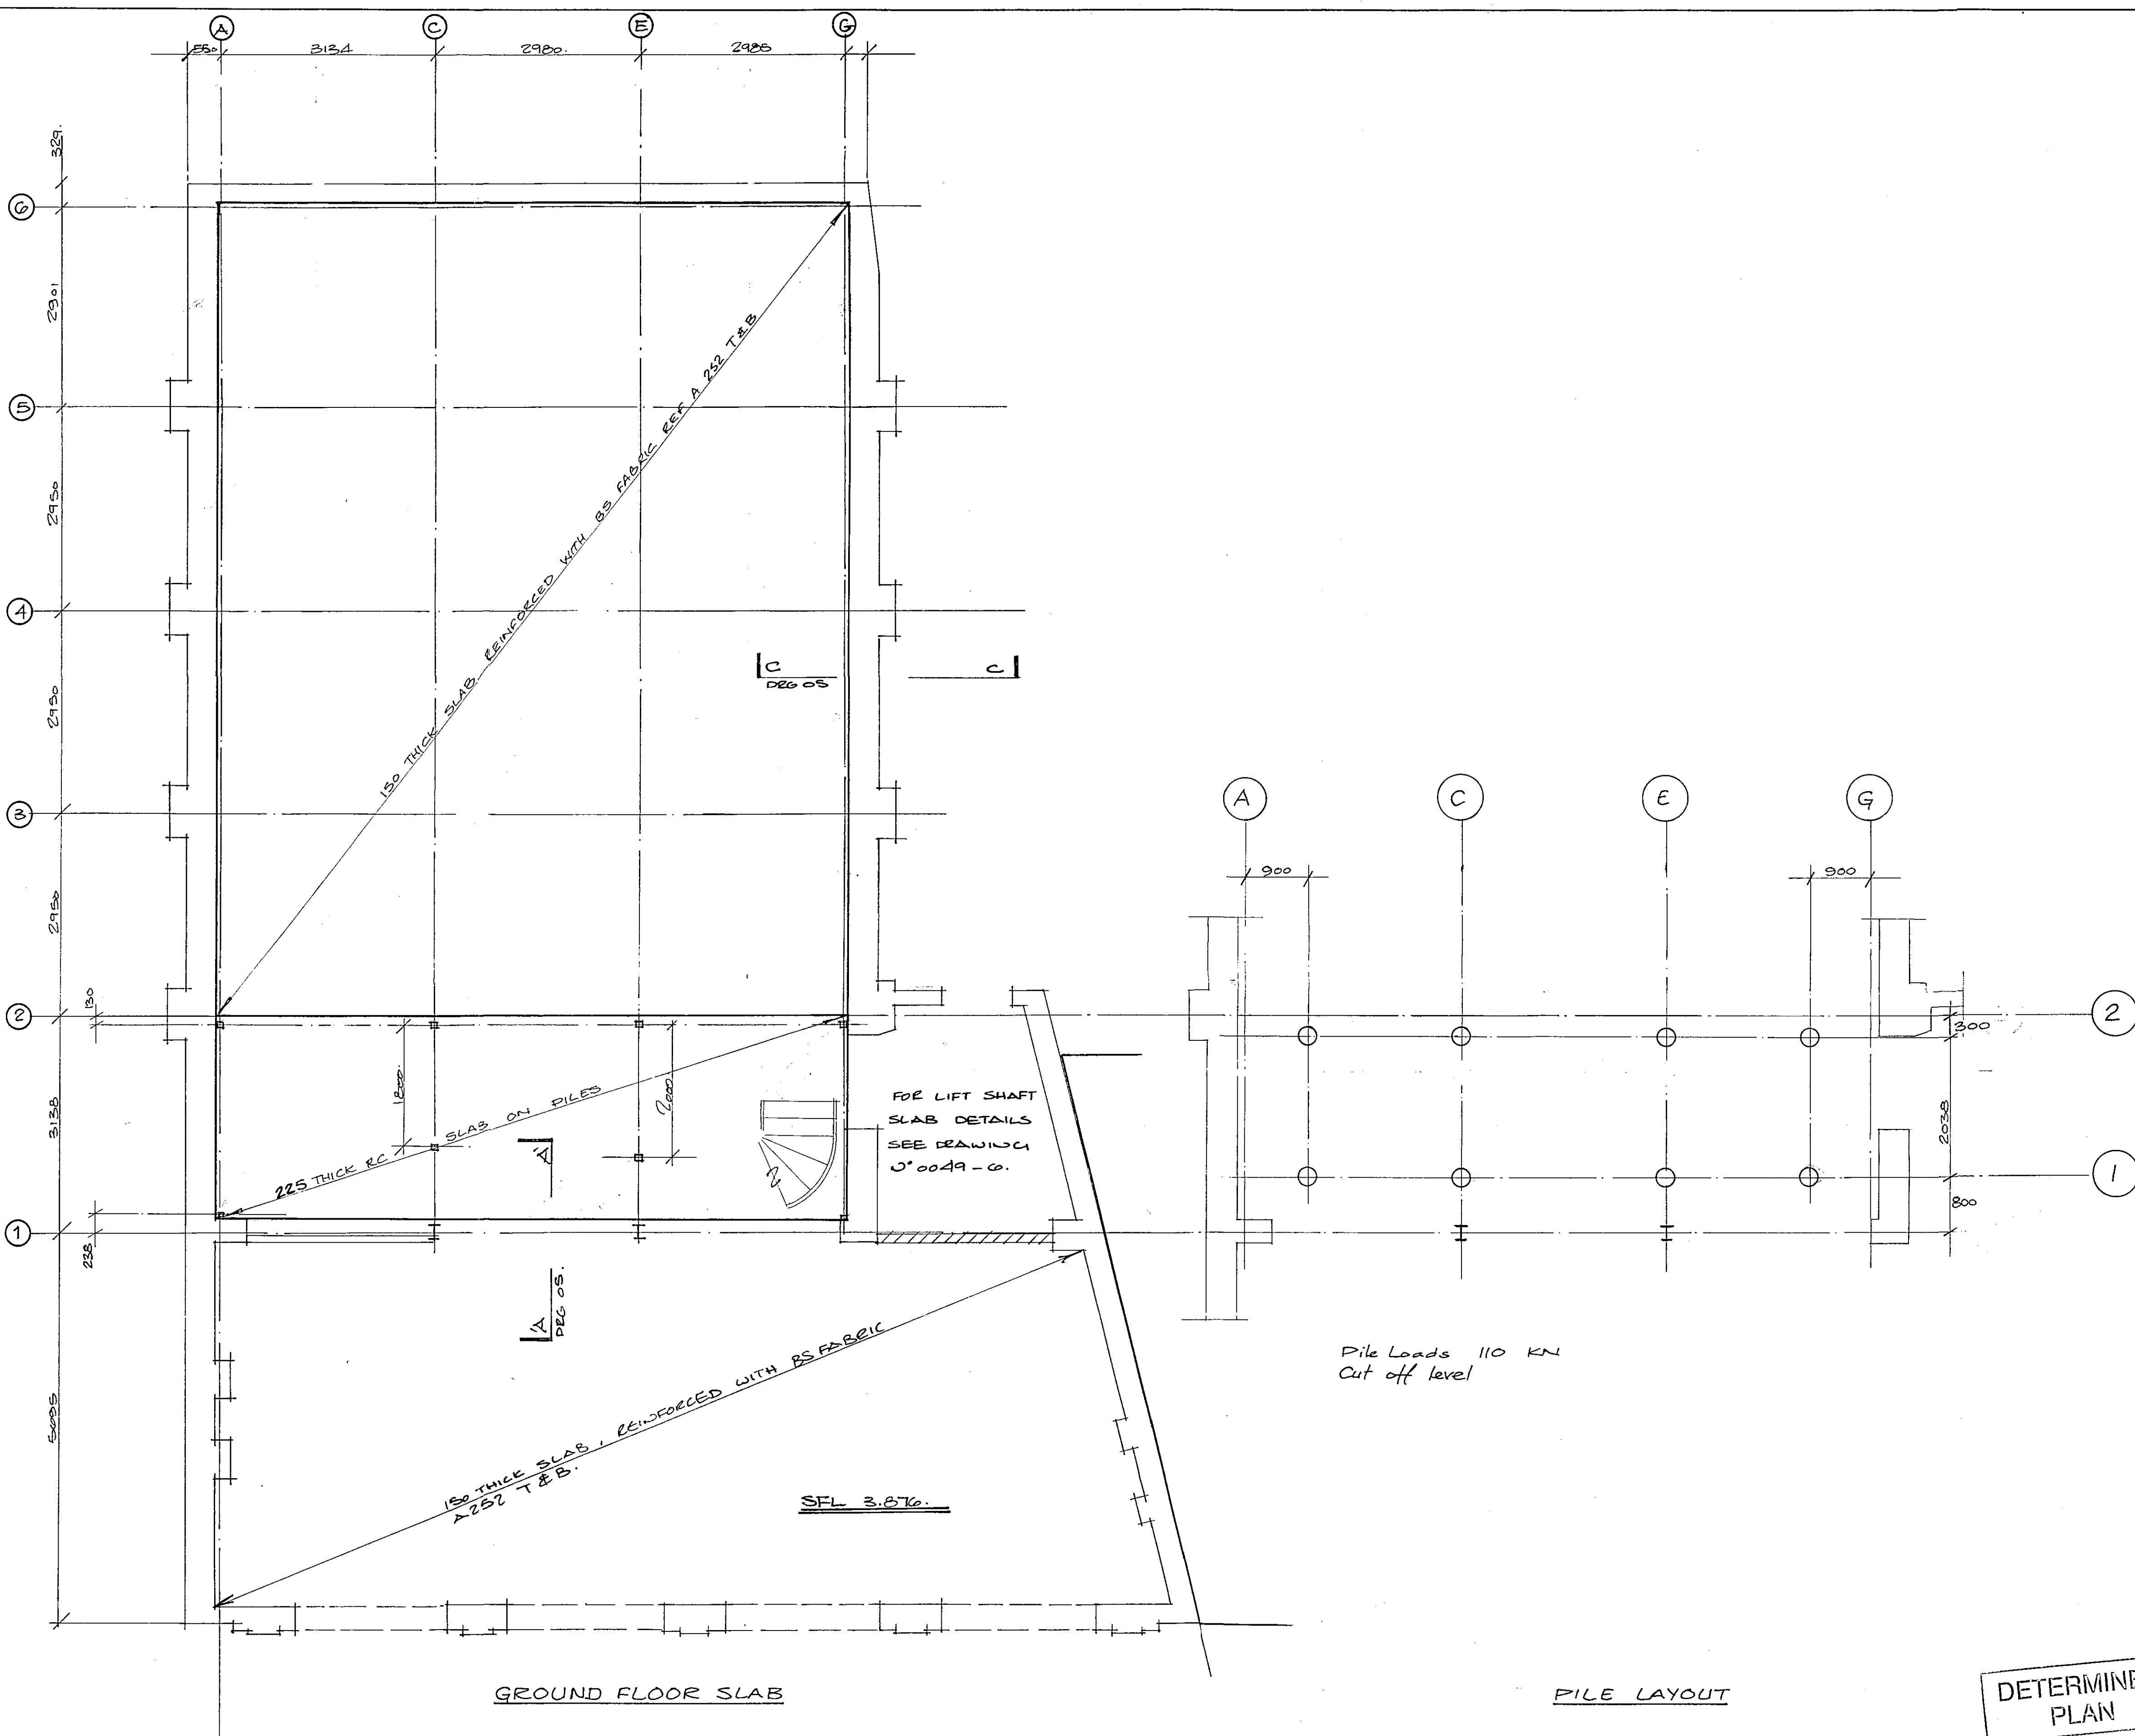

NOTES

1. THIS DRAWING IS TO BE READ IN CONJUNCTION WITH DRAWINGS N° 2, 3, 4, 5, 6 & 7.
2. CONCRETE TO BE GRADE C35.
3. COVER TO REINFORCEMENT TO BE 35 MM.
4. EXCAVATION BELOW SLAB TO BE TAKEN DOWN TO 3.275 AND OBSTRUCTIONS REMOVED PRIOR TO BACKFILLING TO FORMATION LEVEL WITH MOT II FILLING.

4365
3275
1090 = FINISHED FLOOR

SHDC
Planning & Development
22 OCT 2003
Ref: 1276/03

RECEIVED
20 OCT 2003

A 17.7.03 Raft slab to gallery omitted. Piles and slab to stair area added.

Revisions

P&T
P & T RIDINGTON LTD
CONSULTING ENGINEERS
163 GILBERT ROAD
CAMBRIDGE CB4 3PA
TELEPHONE 01223 300755
FACSIMILE 01223 301012

Project

MARKET HOUSE & CO-OP
EXCHANGE
LOUEN BOTTOM.

FILED FOUNDATION &
GROUND FLOOR SLAB
GENERAL ARRANGEMENT.

Date 10 DEC 02 Drawn

Scale 1:50.

Drawing No.

0049-1

Rev.

A