


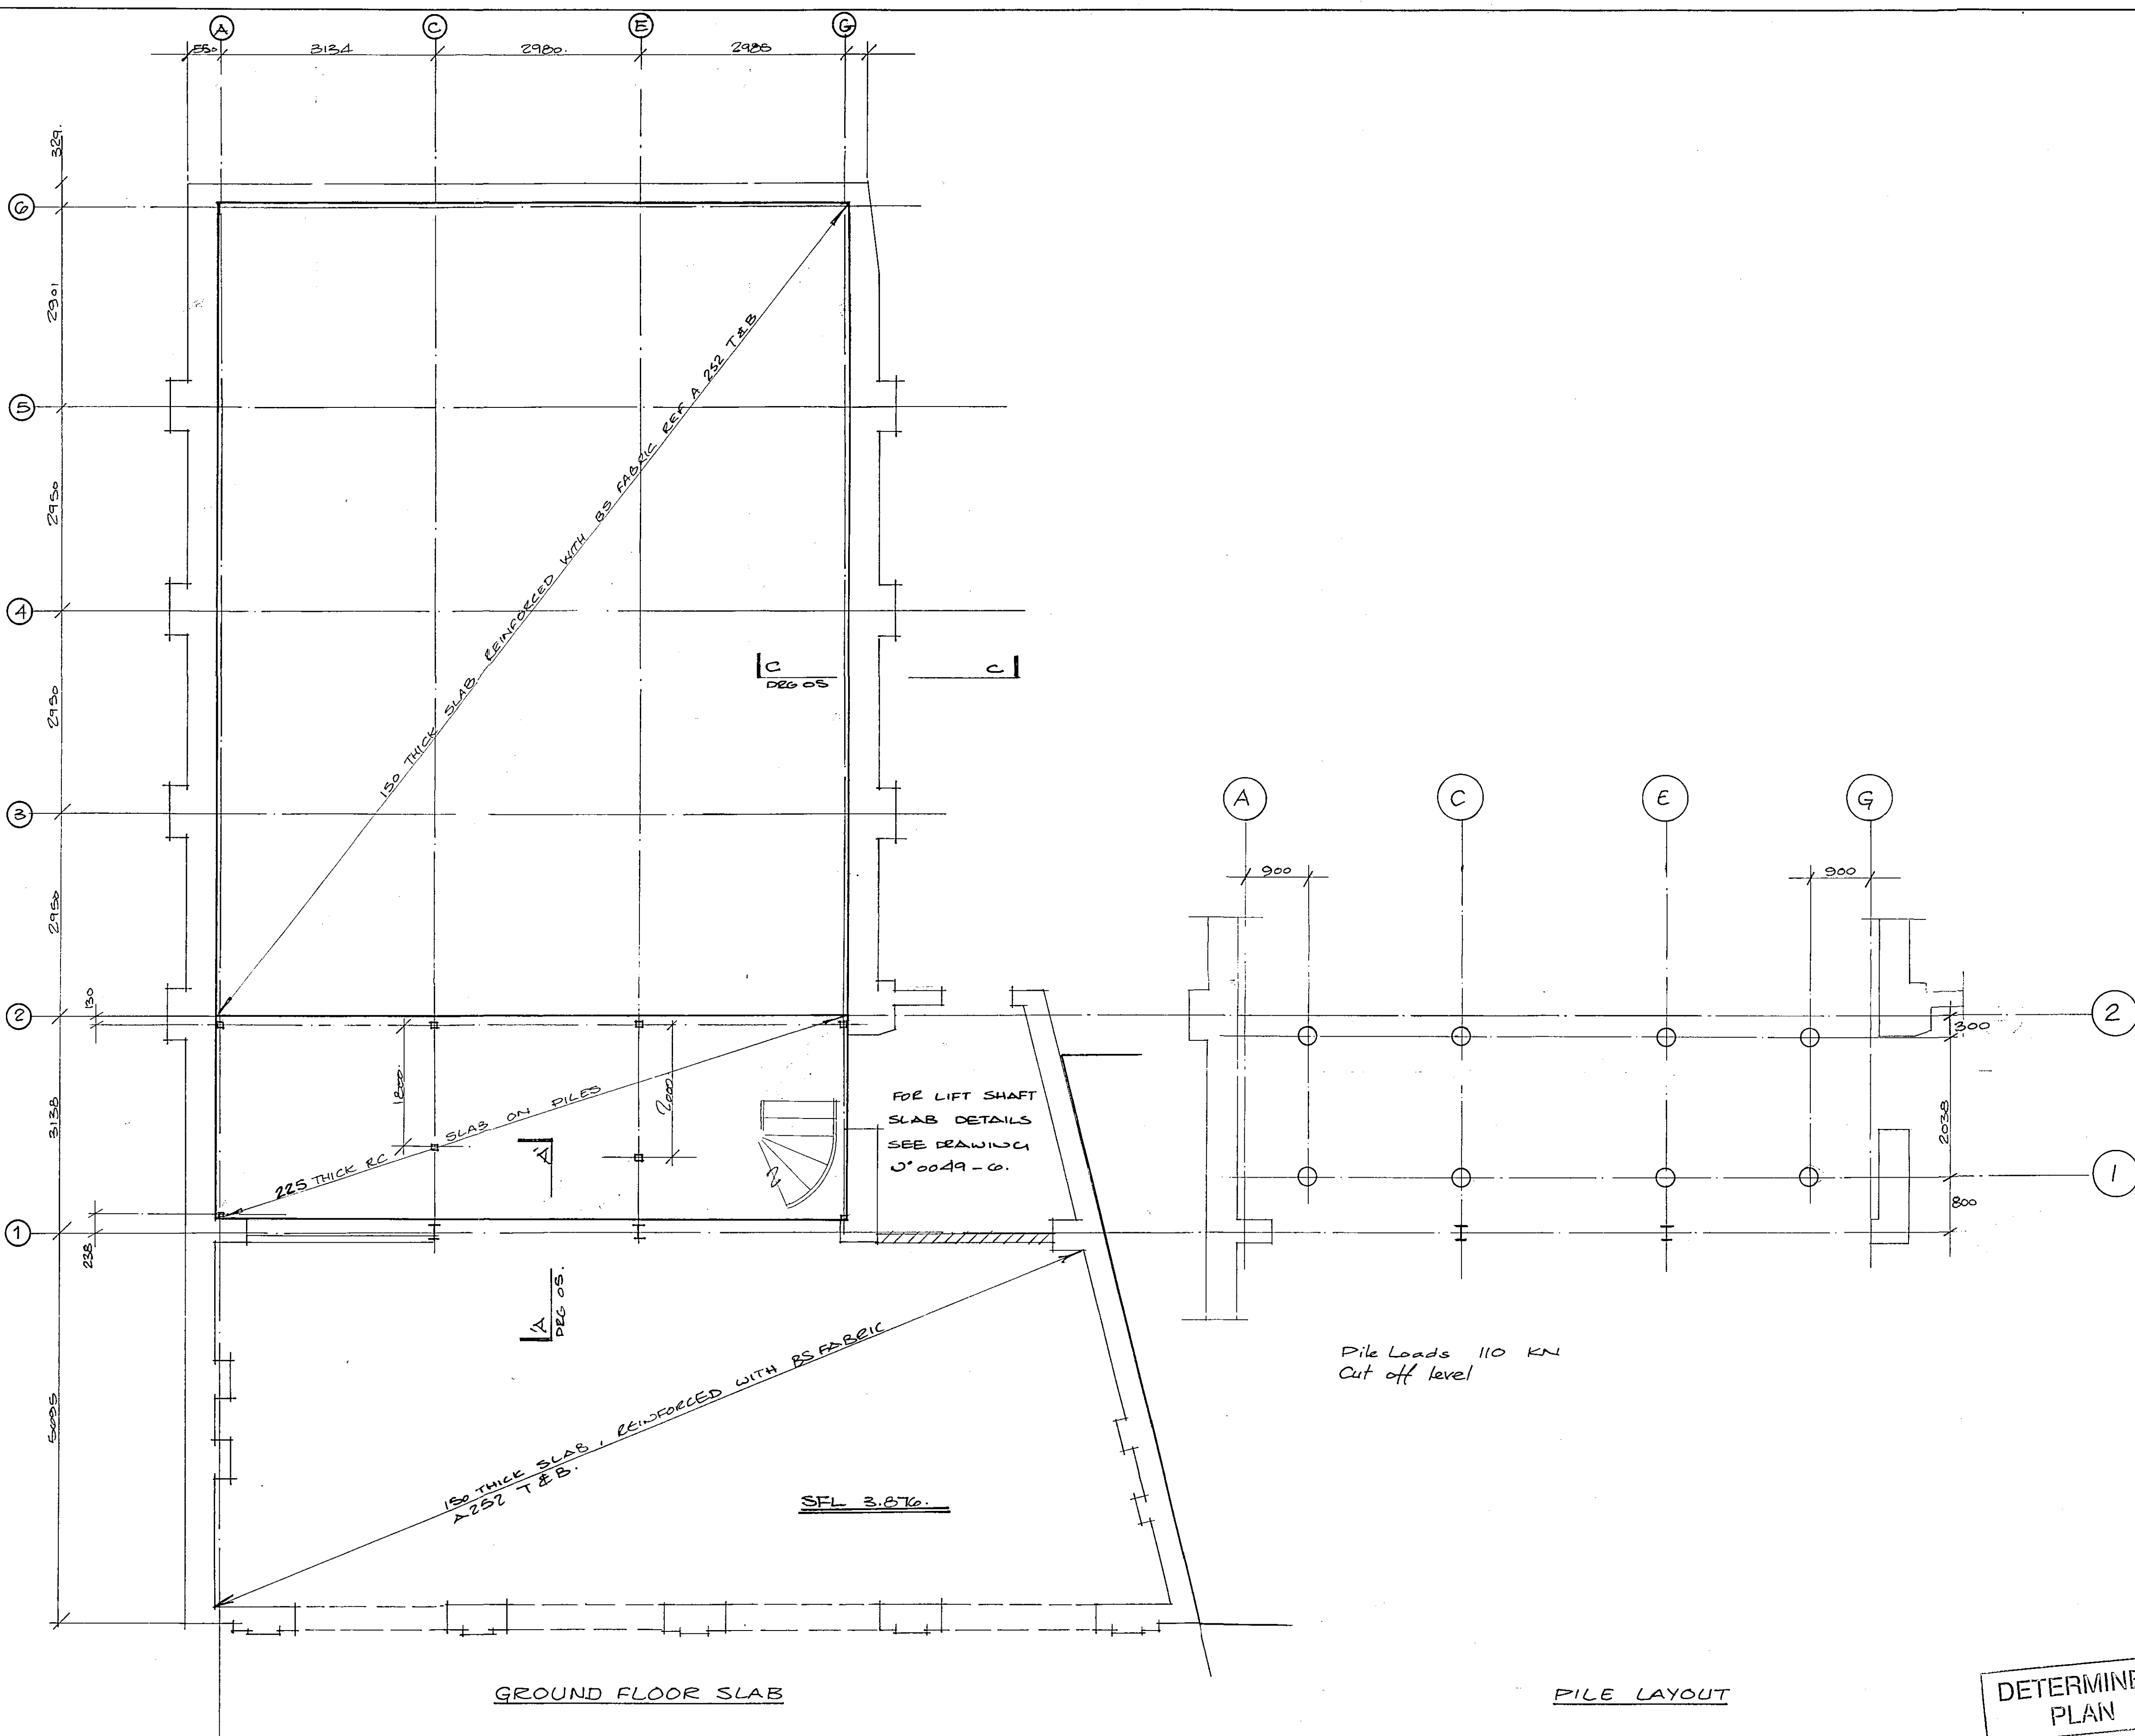

# NOTES

1. THIS DRAWING IS TO BE READ IN CONJUNCTION WITH DRAWINGS N° 2, 3, 4, 5, 6 & 7.
2. CONCRETE TO BE GRADE C35.
3. COVER TO REINFORCEMENT TO BE 35 MM.
4. EXCAVATION BELOW SLAB TO BE TAKEN DOWN TO 3.275 AND OBSTRUCTIONS REMOVED PRIOR TO BACKFILLING TO FORMATION LEVEL WITH MOT II FILLING.

4365  
3275  
1090 = FINISHED FLOOR

SHDC  
Planning & Development  
22 OCT 2003  
Ref: 1276/03

RECEIVED  
20 OCT 2003

A 17.7.03 Raft slab to gallery omitted. Piles and slab to stair area added.

## Revisions

P&T  
P & T RIDINGTON LTD  
CONSULTING ENGINEERS  
163 GILBERT ROAD  
CAMBRIDGE CB4 3PA  
TELEPHONE 01223 300755  
FACSIMILE 01223 301012

## Project

MARKET HOUSE & CO-OP  
EXCHANGE  
LOUCH BOTTOM.

FILED FOUNDATION &  
GROUND FLOOR SLAB  
GENERAL ARRANGEMENT.

Date 10 DEC 02 Drawn

Scale 1:50.

Drawing No.

0049-1

Rev.

A