



This drawing is copied from Ordnance Survey based material under the authority of Copyright Licence AR27043R to Jefferson Sheard Architects

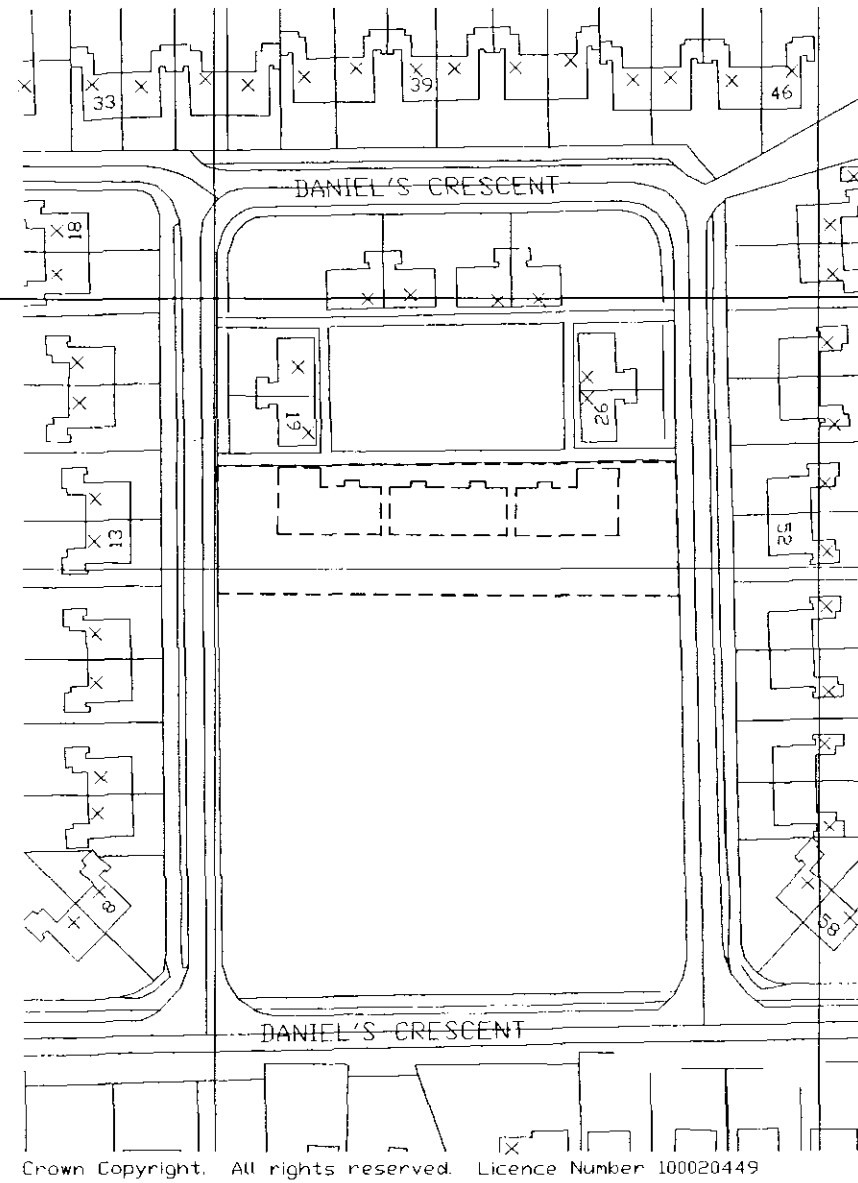

Site Location Plan 1:1250

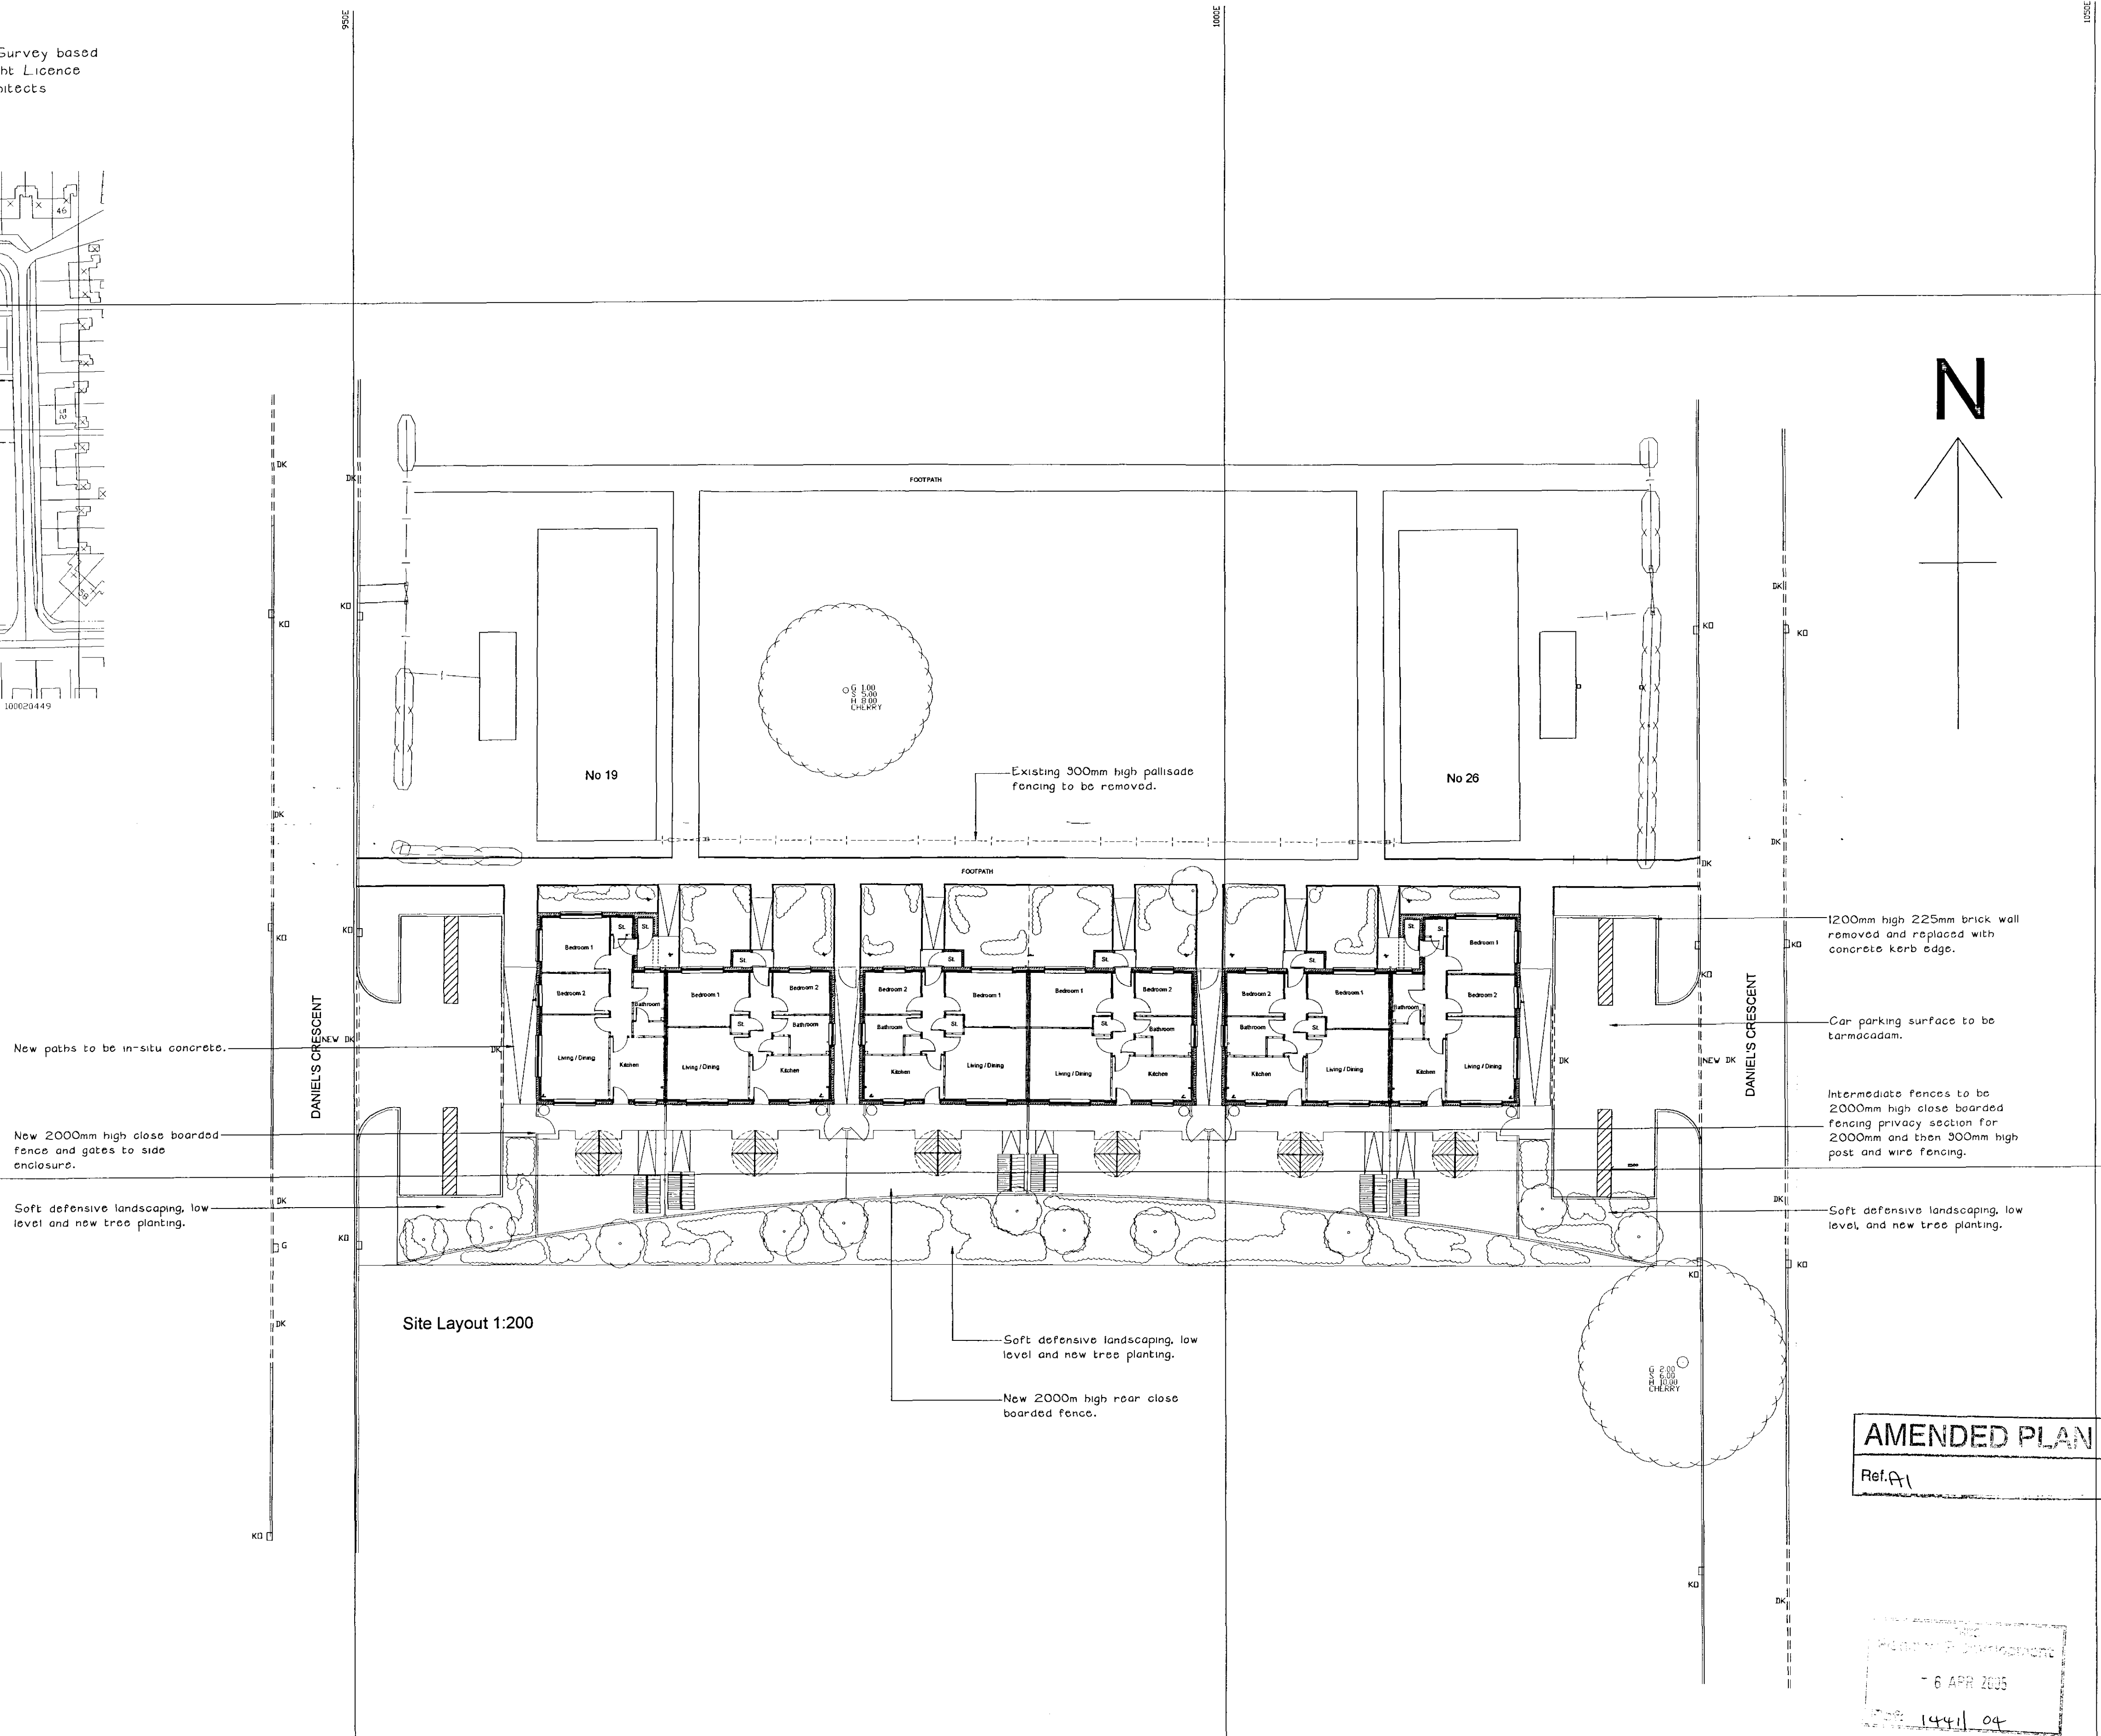

Site Layout 1:200

Do not scale from this drawing
The contractor is to check all dimensions
on site and report discrepancies to the Architect
All rights described in Chapter IV of the
Copyright, Designs and Patents Act 1988 have
been generally asserted ©

F	30-03-05	JTB	REVISIONS TO PLANNING CONSENT. APPROVAL REQUEST SUBMISSION.
E	21-02-05	JTB	Drainage removed for clarity, frozen as planning approval
D	05-02-05	PJB	DRAWING FROZEN PLANNING PERMISSION APPROVED.
C	26.01.05	JTB	Additional information added.
B	15-10-04	PJB	External Works revised.
A	07-10-04	PJB	External Works finishes added.
ORIGINAL	20-03-04	FJB	Initial Drawing
issue	date	drawn	notes

JS[@]
Jefferson Sheard Architects
1 Scotgate Mews, Scotgate, Stamford, Lincolnshire, PE9 2FX
Tel: 01780 757576 Fax 01780 754980
e-mail: contactus@jeffersonsheard.com
www.jeffersonsheard.com

project
6 No. Sheltered Bungalows
Daniel's Crescent, Long Sutton
Longhurst Housing Association

drawing
Site Layout as Proposed and
Site Location Plan

scale	date	
1:200 / 1250	20-09-04	
job no	number	rev
2718	01	F