


This drawing is copied from Ordnance Survey based material under the authority of Copyright Licence AR27043R to Jefferson Sheard Architects

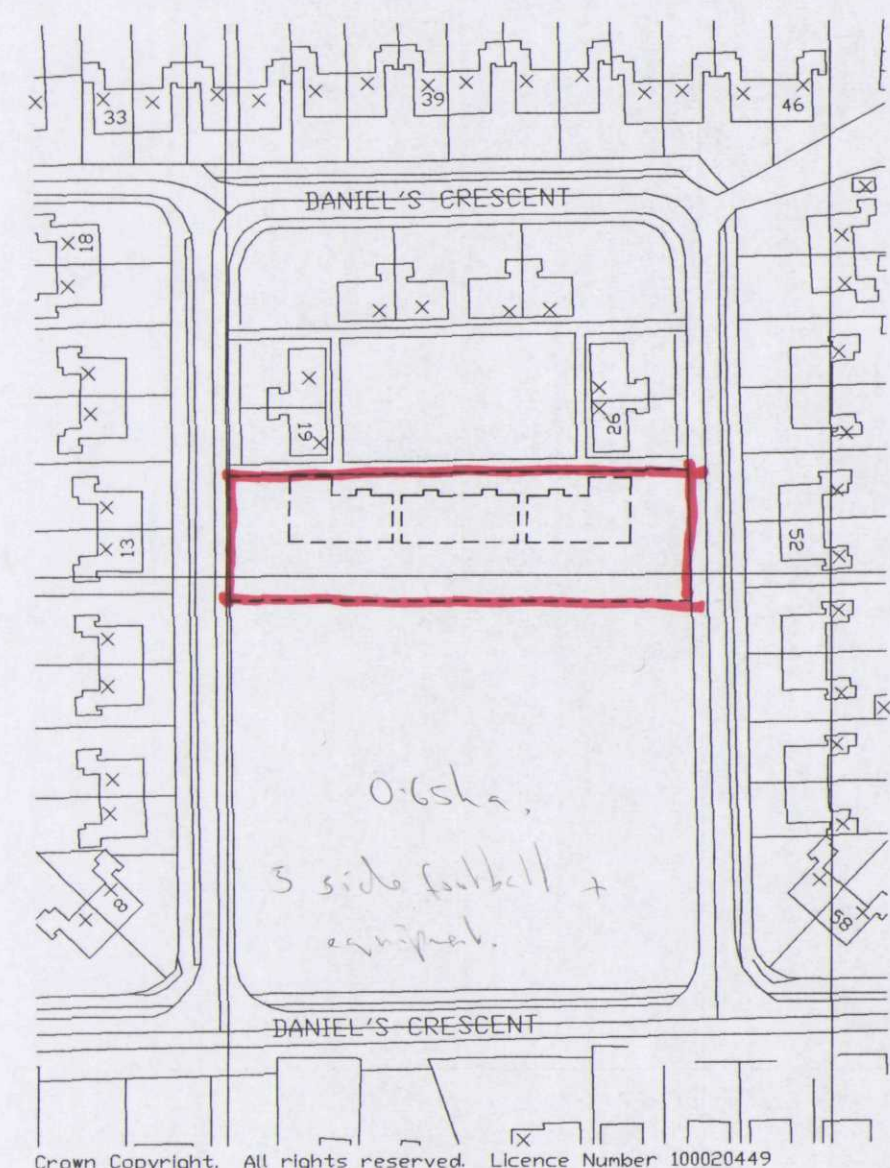

Site Location Plan 1:1250

main part

New paths to be in-situ concrete.

New 2000mm high close boarded fence and gates to side enclosure.

Soft defensive landscaping, low level and new tree planting.

Site Layout 1:200

Timber posts for washing lines.

Soft defensive landscaping, low level and new tree planting.

New 2000m high rear enclosure. Construction type to be confirmed.

Existing 300mm high palisade fencing to be removed.

New 1200mm high 225mm brick wall surround to housing car parking area.

Car parking surface to be tarmacadam.

Intermediate fences to be 2000mm high close boarded fencing privacy section for 2000mm and then 300mm high post and wire fencing.

Soft defensive landscaping, low level, and new tree planting.

DETERMINED PLAN

Do not scale from this drawing
The contractor is to check all dimensions on site and report discrepancies to the Architect
All rights described in Chapter IV of the Copyright, Designs and Patents Act 1988 have been generally asserted ©

SHDC
Planning & Development
27 OCT 2004
Ref: 1441/04

B	13-10-04	PJB	External Works revised.
A	07-10-04	PJB	External Works finishes added.
ORIGINAL	20-09-04	PJB	Initial Drawing
issue	date	drawn	notes

JS[®]

Jefferson Sheard Architects

1 Scotgate Mews, Scotgate, Stamford, Lincolnshire, PE9 2FX
Tel: 01780 757576 Fax: 01780 754980
e-mail: contactus@jeffersonsheard.com
www.jeffersonsheard.com

project
6 No. Sheltered Bungalows
Daniel's Crescent, Long Sutton
Longhurst Housing Association
drawing
Site Layout as Proposed
Site Location Plan

scale	date	
1:200 / 1250	20-09-04	
job no	number	rev
2718	01	B