




E L E V A T I O N S

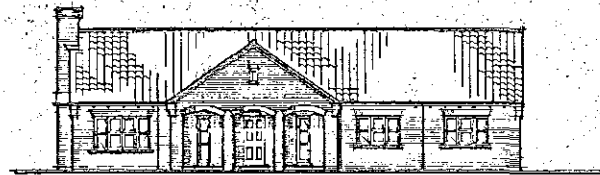

FRONT

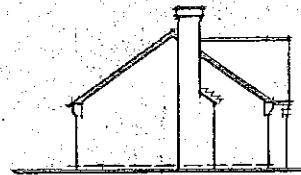


SIDE

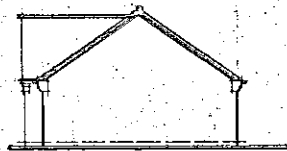

SIDE





REAR

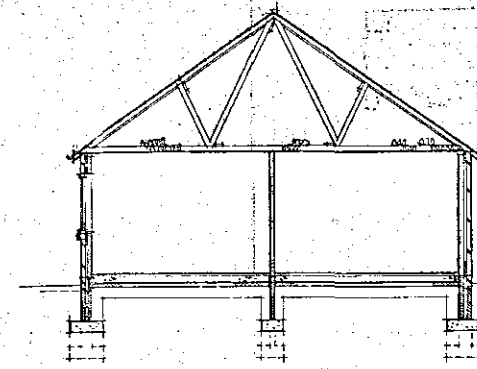

SECTION

6000 SERIES, 10000
6000 or to suit site
conditions
6000

Foundation: foundation depth
subject to approval of L.A.

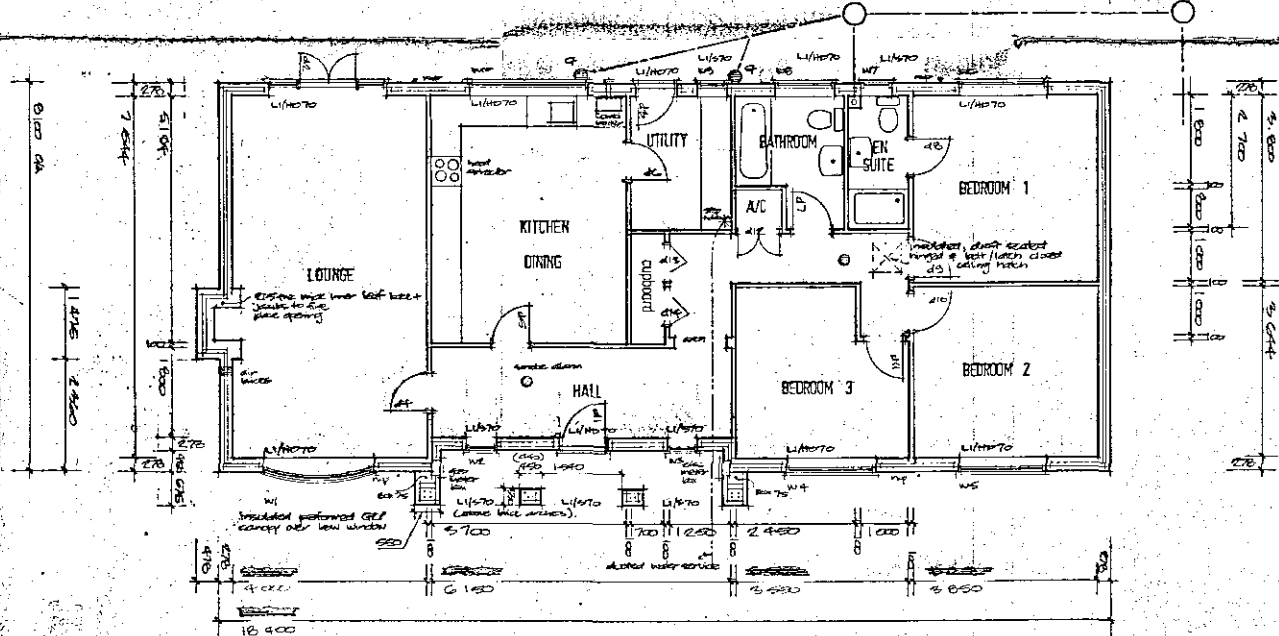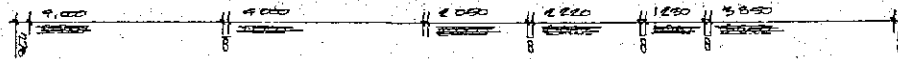

FLOOR LAYOUT PLAN

DO NOT SCALE

SOUTH HOLLAND DC
HOUSING & PLANNING
22 MAR 1999
Ref: 02.87.99

DESIGNED TO BE USED IN CONJUNCTION WITH APPROPRIATE
BUILDING REGULATIONS AND BUILDING ACTS DOCUMENT

ALL DIMENSIONS TO BE CHECKED ON SITE BY BUILDER AND ALL
DIMENSIONS REPORTED TO THE ARCHITECTURAL
DESIGN TEAM IMMEDIATELY UPON DISCOVERY

THIS DRAWING IS THE PROPERTY OF L. A. BUILDING DESIGN
AND MAY NOT BE COPIED OR REPRODUCED IN ANY FORM
WITHOUT EXPRESS CONSENT

L. A. BUILDING DESIGN
Architectural and Surveying Practice
63 Harcourt Road
Spalding
Lincolnshire
PE11 1LD
Tel: 01775 711427

Mr B. Llewellyn Jones, BSc

PROPOSED RESIDENTIAL DEVELOPMENT AT
LONDON ROAD
LONG BUTTON
SPALDING
LINCOLNSHIRE

DATE: 22 MAR 1999
BY: [Signature]
CHECKED: [Signature]
SCALE: 1:100
DRAWN: [Signature]
DATE: 22 MAR 1999