



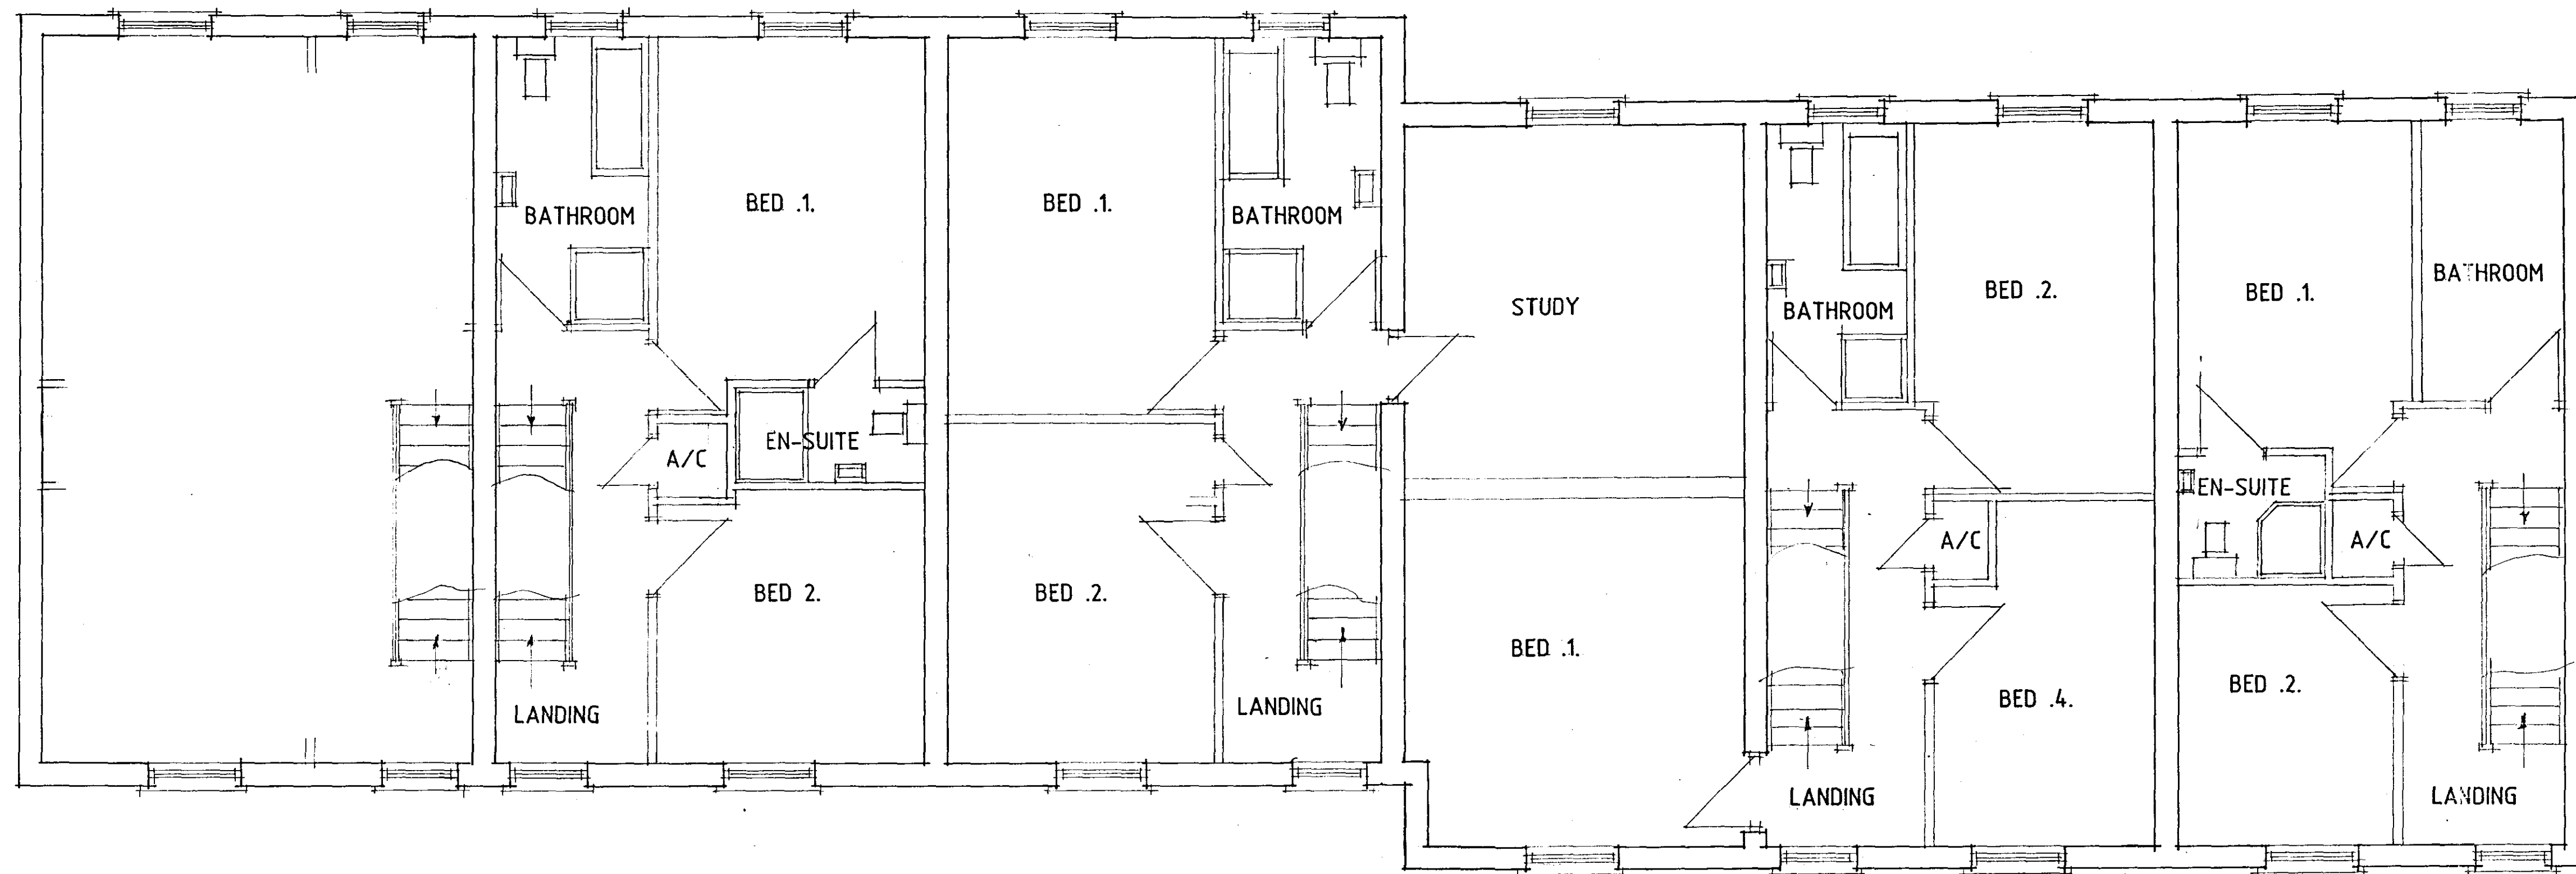

FIRST FLOOR PLAN

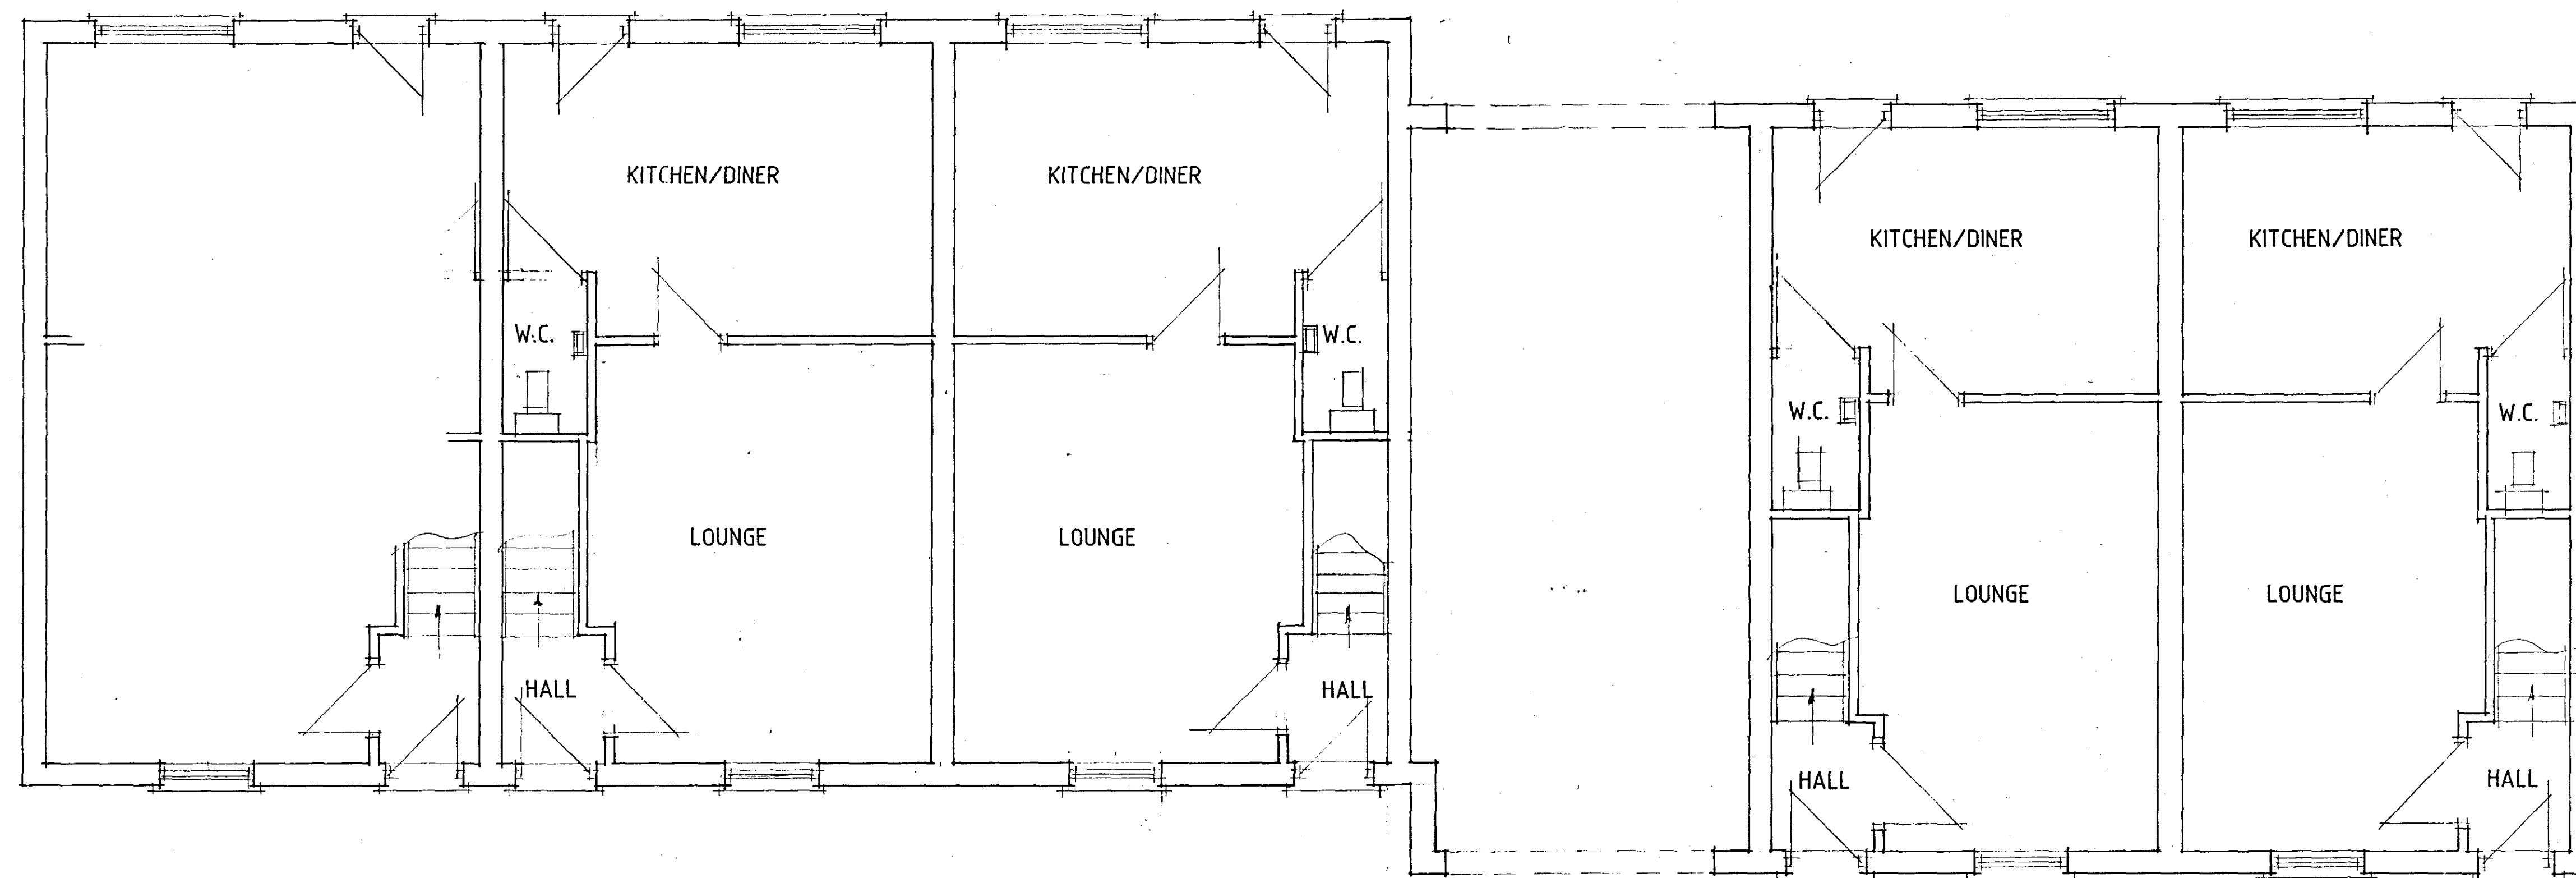

GROUND FLOOR PLAN

SHDC
Planning & Development
11 DEC 2006
Ref: 1711/06

C - ALTS - 1.12.06.
B - ALTS - 27.11.06
A - ALTS - 14.11.06

Status
CONSULTANTS IN ARCHITECTURE & PLANNING

PROPOSED RESIDENTIAL
DEVELOPMENT AT 94
LONDON ROAD, LONG SUTTON
FOR

MR. K. PATRICK.

GROUND & FIRST FLOOR
DEVELOPMENT PLANS PLOTS 5 - 9
PLAN 150
SEPT.-06
SD05-088/10
B.GILHAM.