


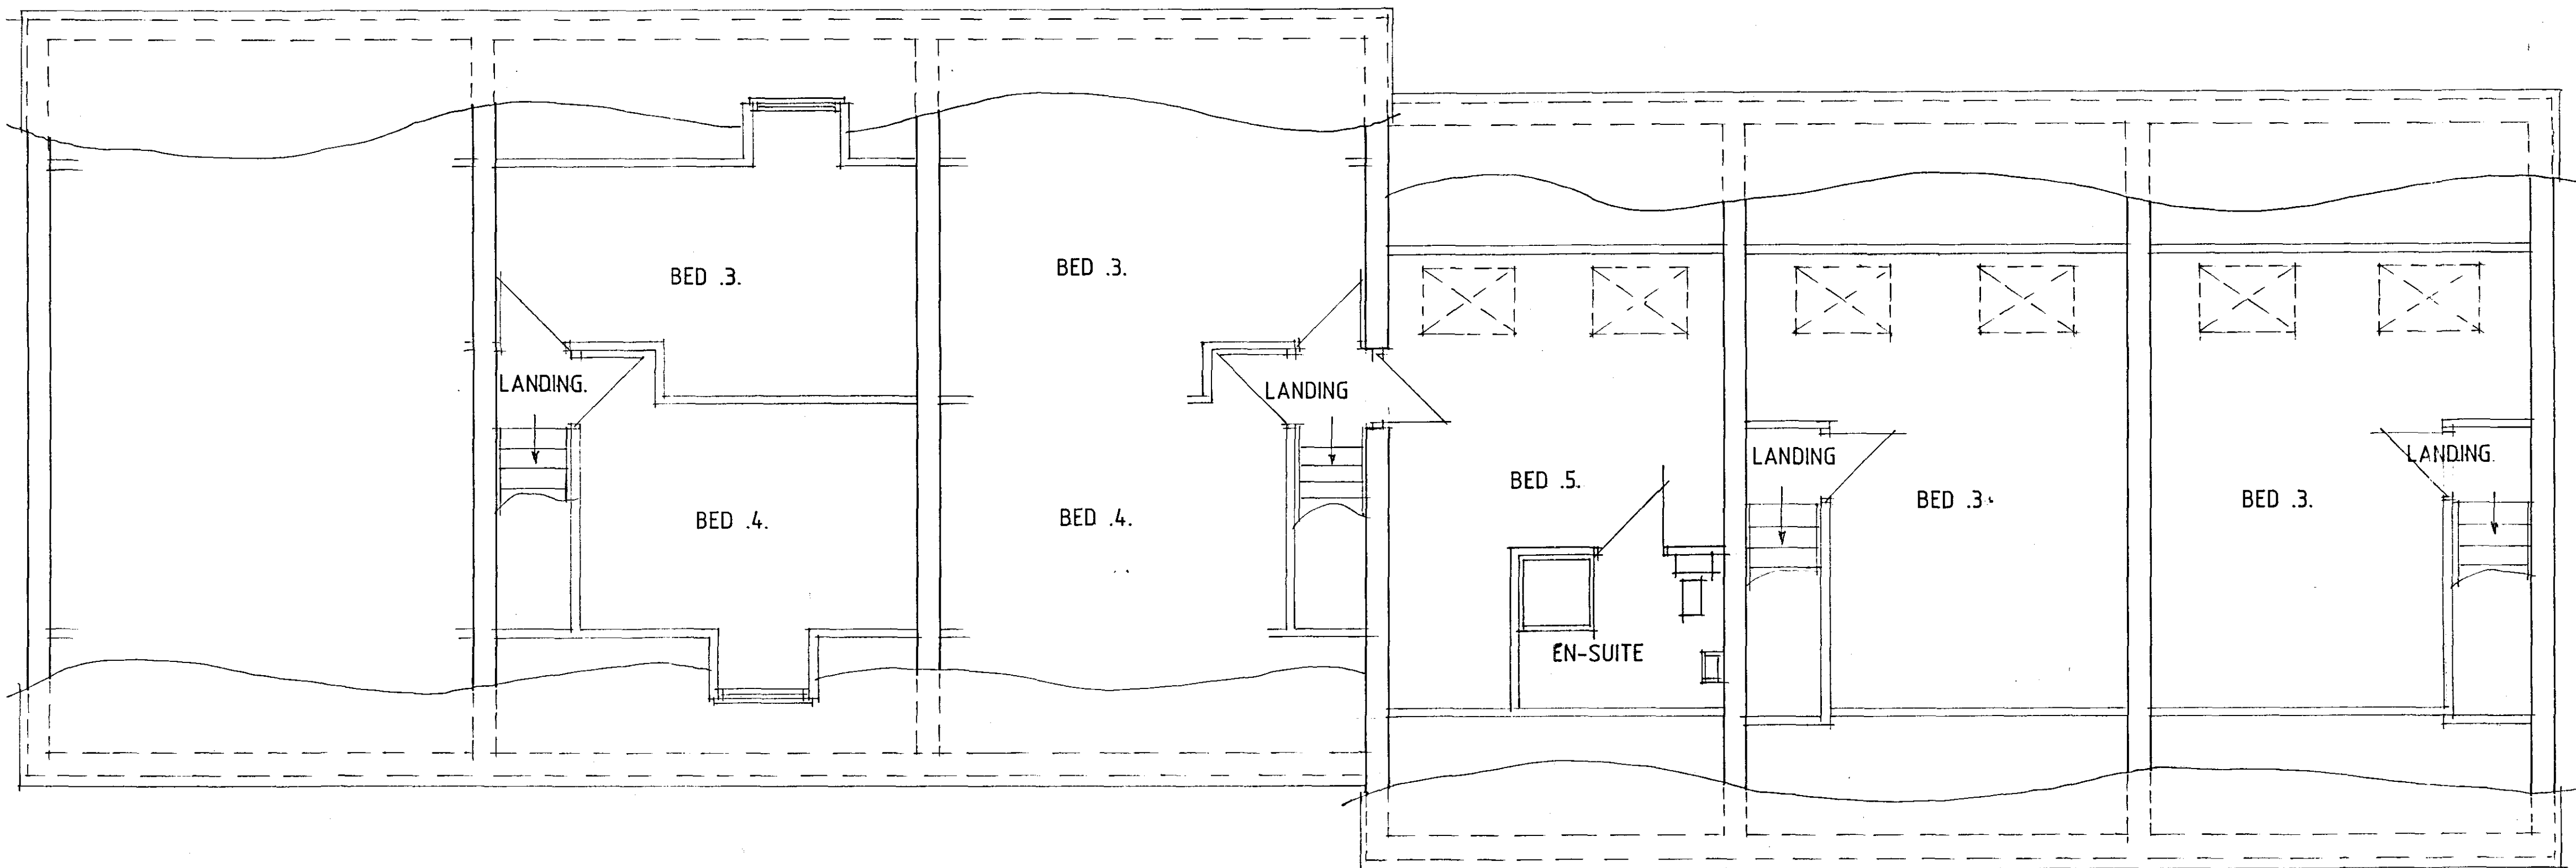


SECOND FLOOR PLAN




FRONT



REAR

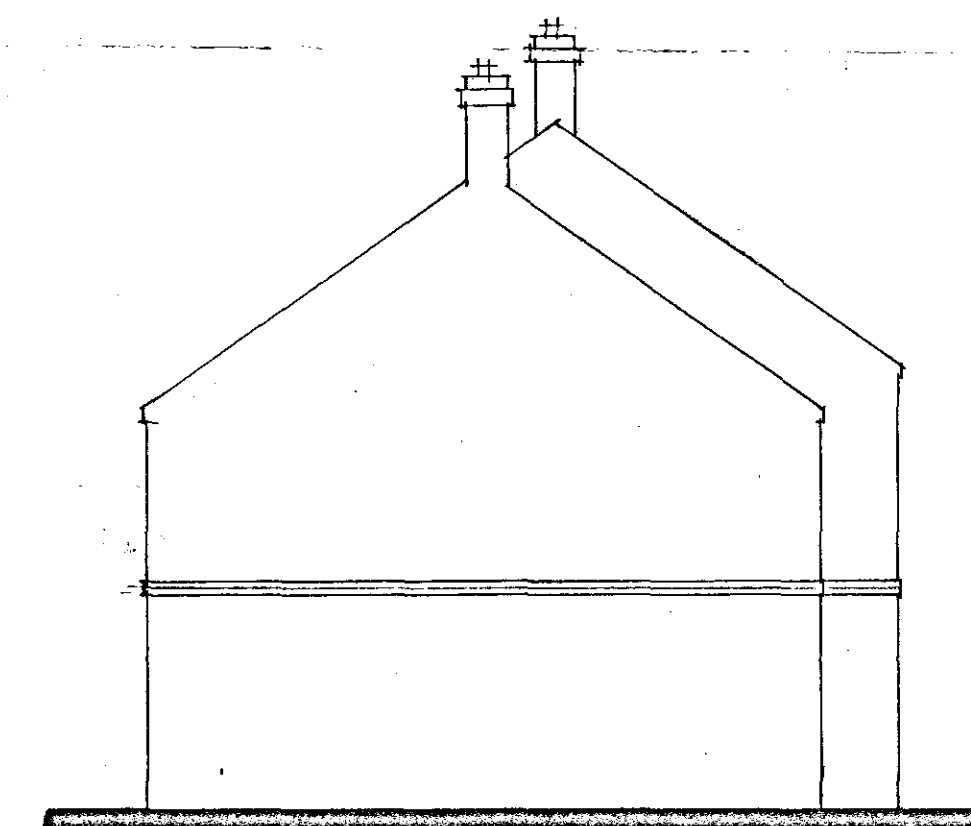

SIDE

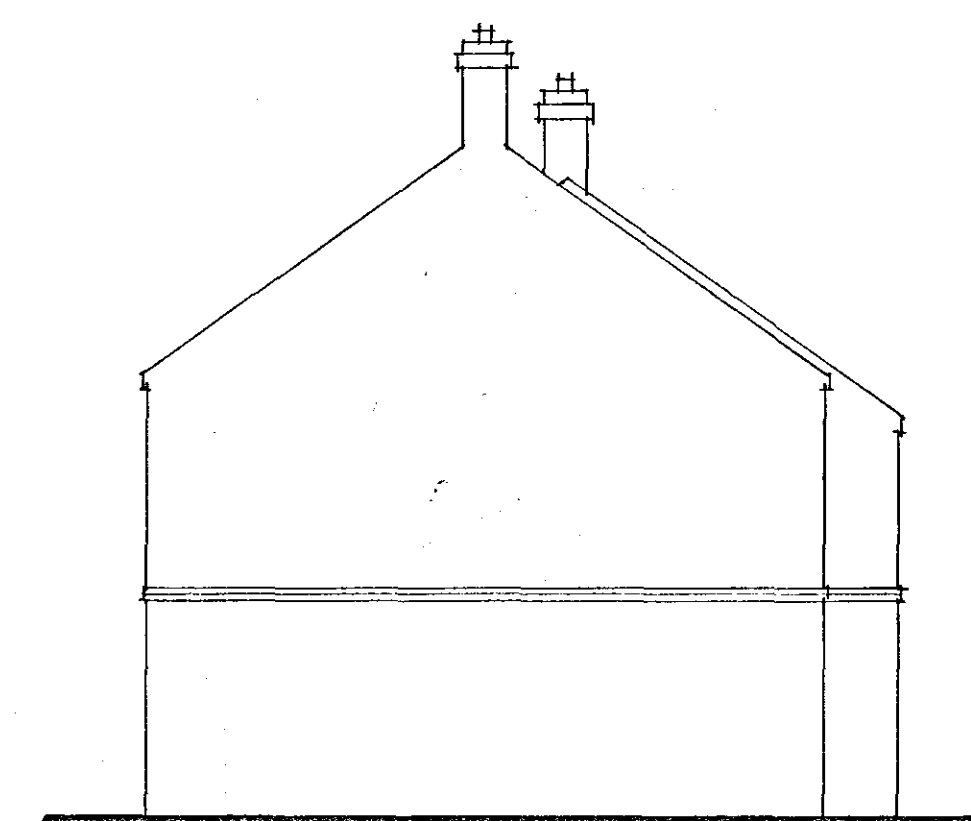

SIDE

SHDC
Planning & Development
11 DEC 2006
Ref: 171106

A - IMF ADDED - 27.11.06

Status
DESIGN
CONSULTANTS IN ARCHITECTURE & PLANNING

PROPOSED RESIDENTIAL
DEVELOPMENT. AT 94.
LONDON ROAD, LONG SUTTON
FOR

MR. K. PATRICK.

SECOND FLOOR PLAN &
ELEVATIONS. PLOTS 5 - 9

1:50 - 1:100
DETERMINED
PLAN SEPT-06

SD05-088/9

B.GILHAM.

2 Edinburgh Walk, Holbeach,
Spalding, Lincs. PE12 7AP
Tel: 01506 424343 Fax: 01506 490702